


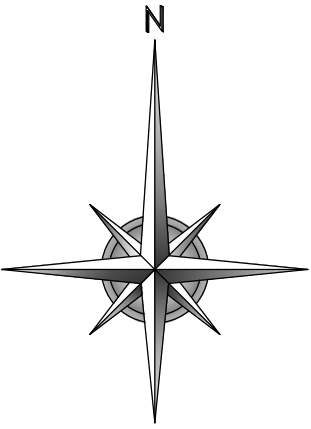

Key:	
	Existing Foul Sewer - AWA
	Existing Foul Sewer Manhole - AWA
	Proposed IDB Piped Watercourse
	Proposed IDB Manhole
	Proposed Foul Sewer - Adoptable
	Proposed Foul Manhole - Adoptable
	Proposed Foul Lateral Drain
	Proposed Foul Inspection Chamber
	Proposed Foul Drain - Private
	Proposed Foul Inspection Chamber - Private
	Proposed Surface Water Drain - Private
	Proposed Surface Water Inspection Chamber - Private
	Proposed Surface Water Drain Rodding Eye
	Proposed Highway Drain
	Proposed Highway Drain Manhole
	Proposed Highway Gully
	Proposed Soakaway Crates
	Existing Site Level
	Proposed Site Level
	Proposed High Point
	Proposed Low Point



A		10.02.17	Drawing Updated To LCC Comments 06.02.17.	
Rev	Date	Remarks		
Status				
FOR INFORMATION				
				
SIDEBOTTOM RICHARDSON CHENG LTD			15 High Street, Spalding, Lincs. PE11 1TW Tel: 01775 712660 Fax: 01775 712655 Email: src@srcdri.com	
CONSULTING STRUCTURAL AND CIVIL ENGINEERS				
Project				
Proposed Residential Development 'Eastfields' 41 Fleet Road, Holbeach For D&R Property Services Ltd.				
Title				
Proposed Drainage Layout				
Date	Jan. '17	Scale	1:250	@A1
Drawn	MP	Checked	SRC	
Design	SRC	File Name	13516-21	
DRG No. 13516/21				Rev
				A