


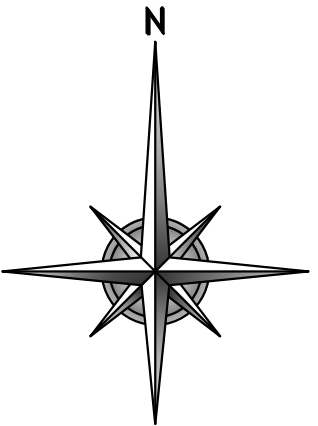

Key:	
	Existing Foul Sewer - AWA
	Existing Foul Sewer Manhole - AWA
	Proposed IDB Piped Watercourse
	Proposed IDB Manhole
	Proposed Foul Sewer - Adoptable
	Proposed Foul Manhole - Adoptable
	Proposed Foul Lateral Drain
	Proposed Foul Inspection Chamber
	Proposed Foul Drain - Private
	Proposed Foul Inspection Chamber - Private
	Proposed Surface Water Drain - Private
	Proposed Surface Water Inspection Chamber - Private
	Proposed Surface Water Drain Rodding Eye
	Proposed Highway Drain
	Proposed Highway Drain Manhole
	Proposed Highway Gully
	Proposed Soakaway Crates
	Existing Site Level
	Proposed Site Level
	Proposed High Point
	Proposed Low Point



Rev	Date	Remarks
Status		
FOR INFORMATION		
SIDEBOTTOM RICHARDSON CHENG LTD CONSULTING STRUCTURAL AND CIVIL ENGINEERS 15 High Street, Spalding, Lincs. PE11 1TW Tel: 01775 712660 Fax: 01775 712635 Email: src@srcld.com		
Project		
Proposed Residential Development 'Eastfields' 41 Fleet Road, Holbeach For D&R Property Services Ltd.		
Title		
Section 104 Proposed Drainage Layout		
Date	Jan. '17	Scale
Drawn	MP	Checked
Design	SRC	File Name
DRG No. 13516/22		Rev
		-