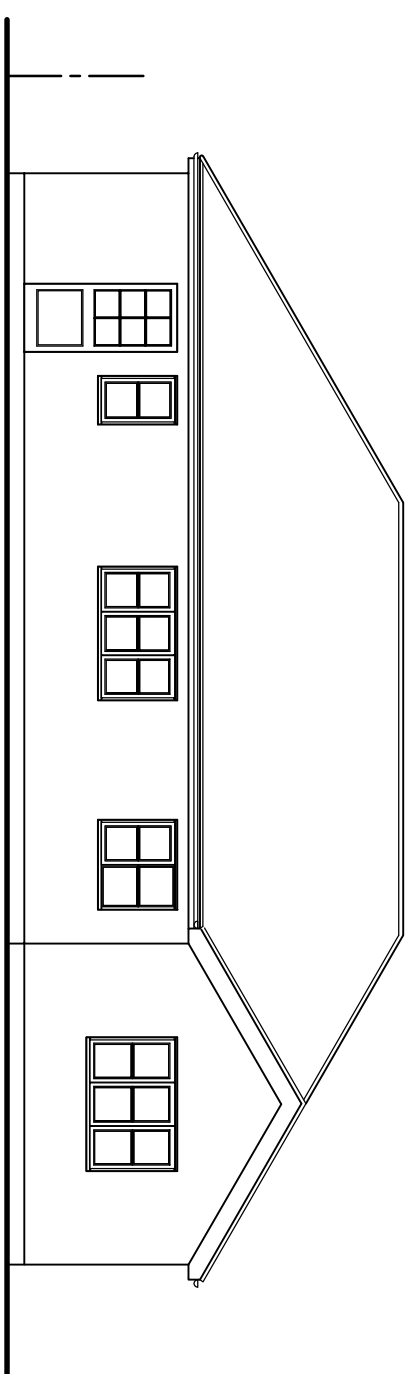
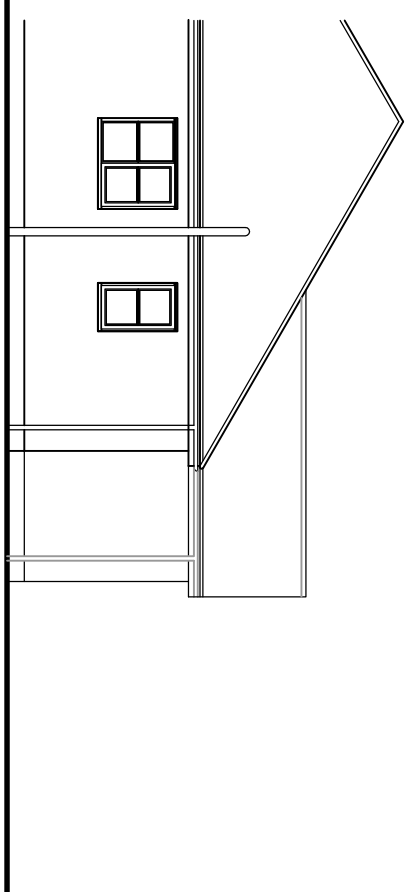
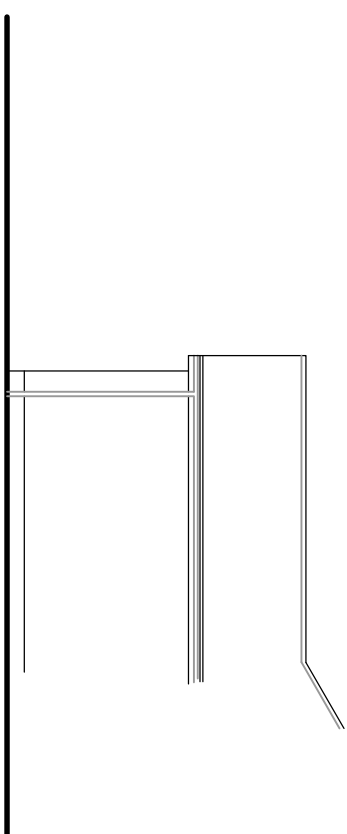




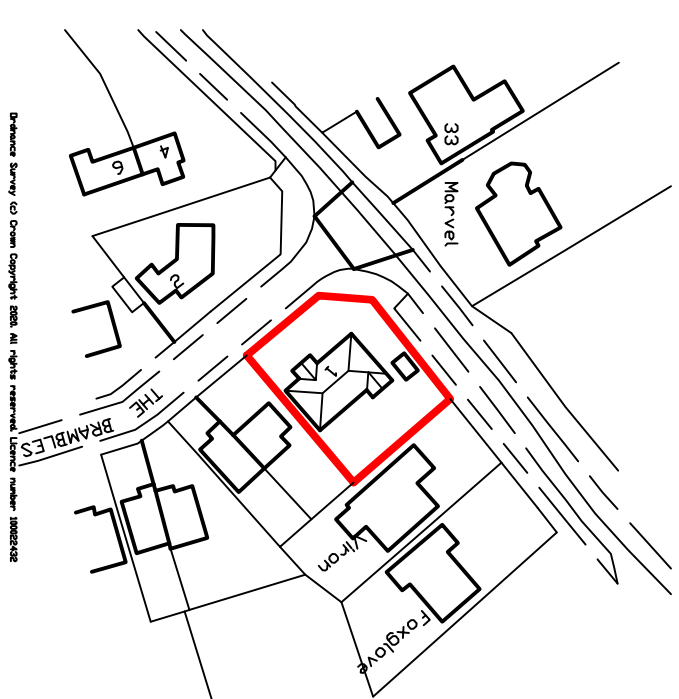
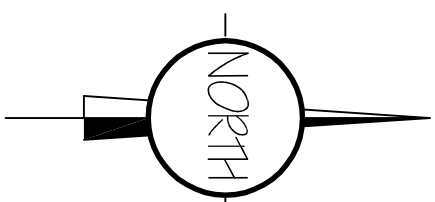
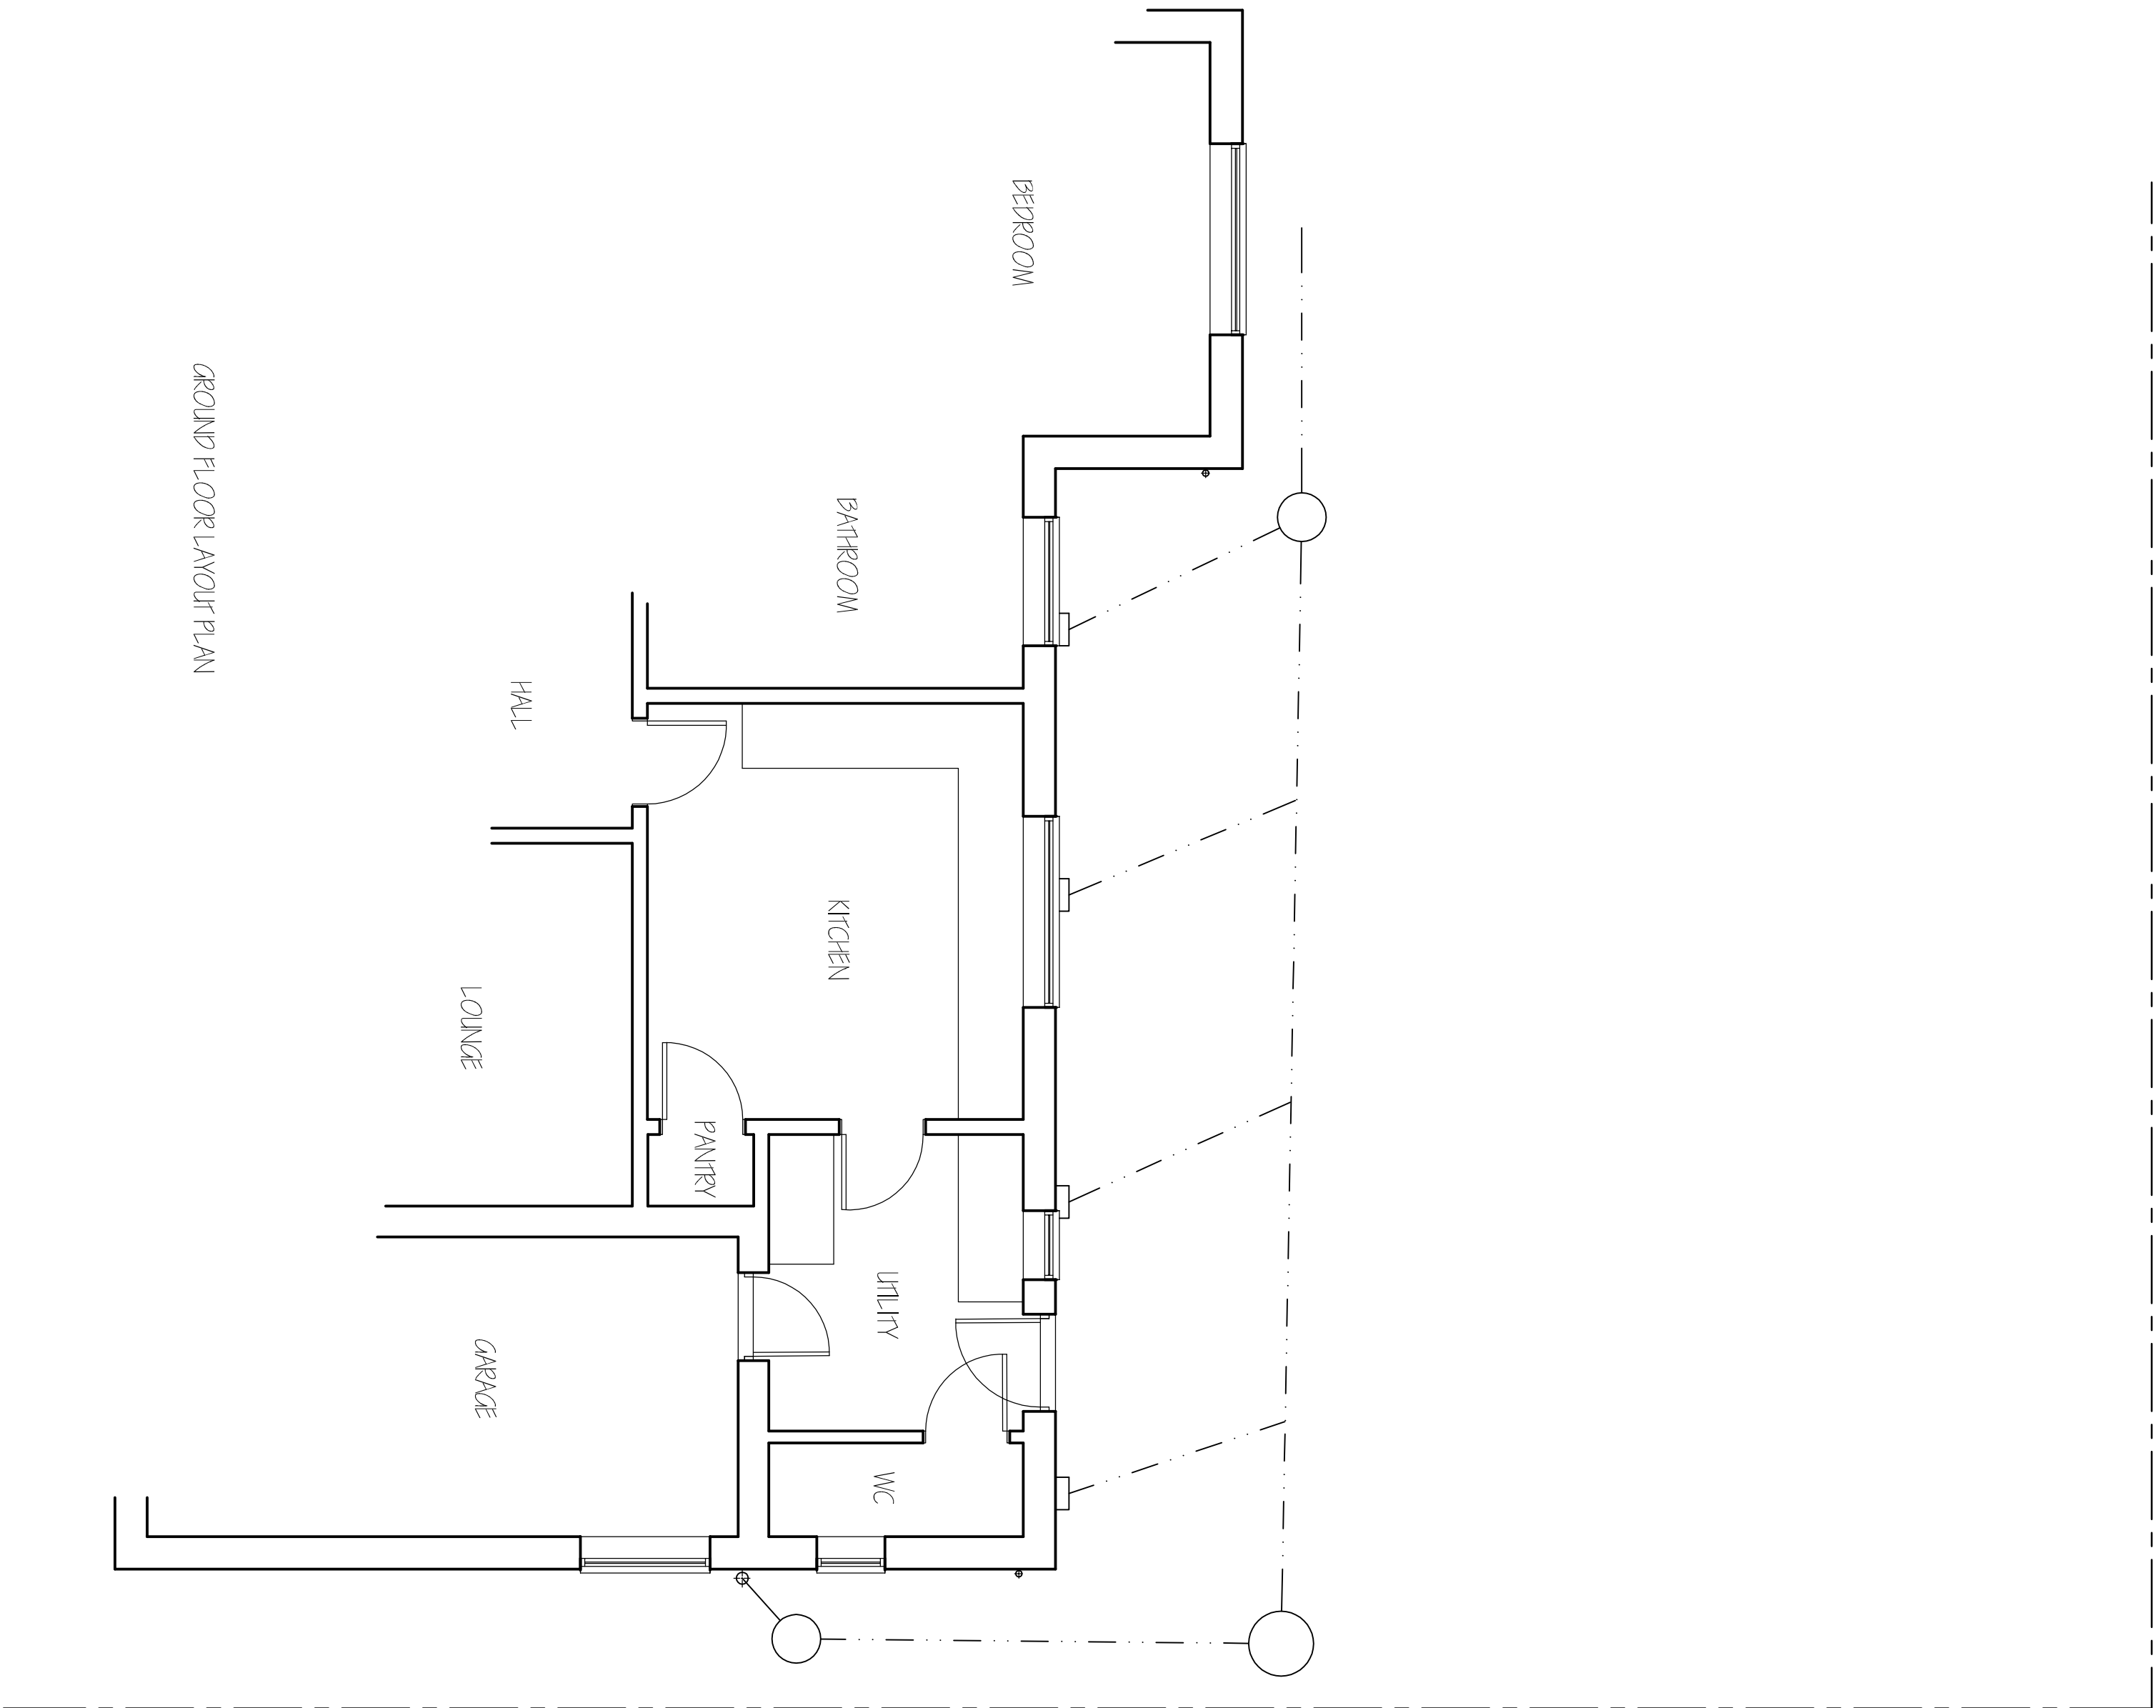
REAR ELEVATION



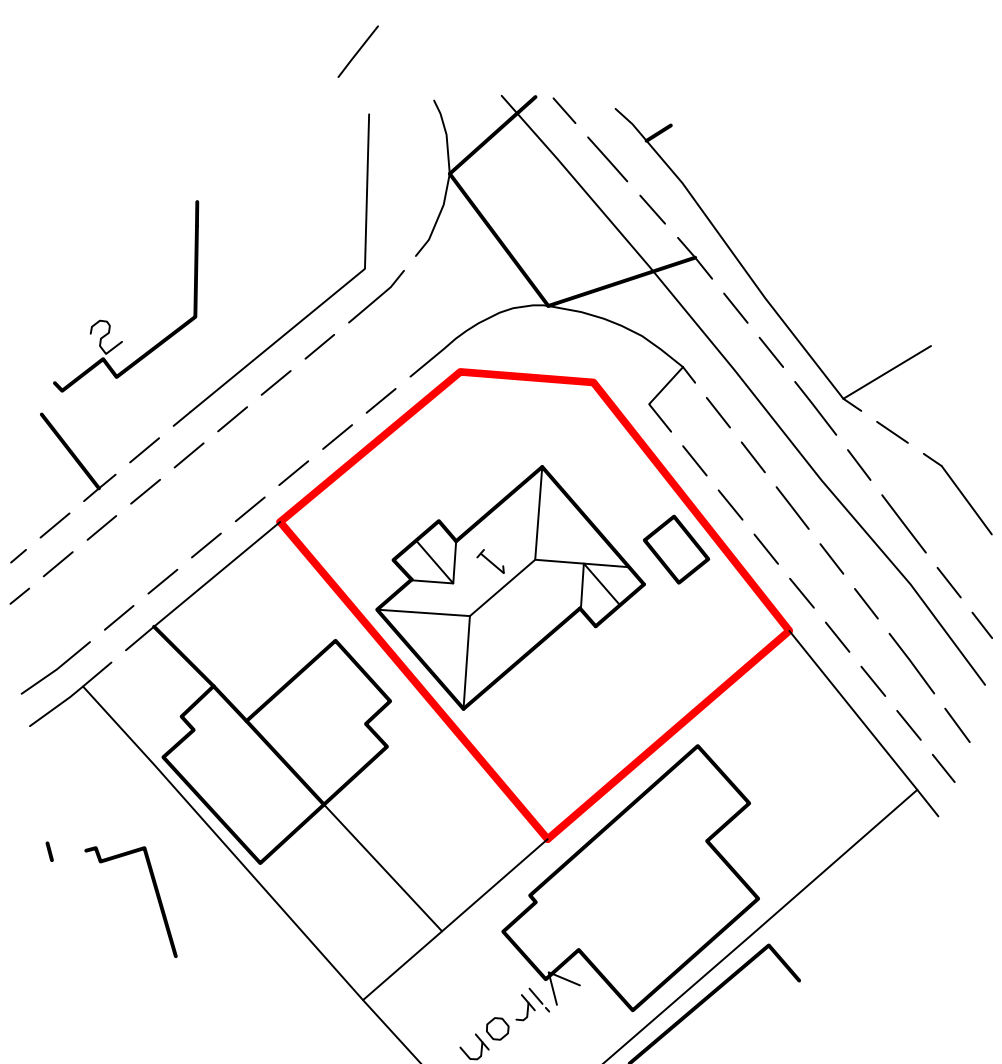
SIDE ELEVATION



SIDE ELEVATION

LOCATION PLAN
1/1250.

GROUND FLOOR LAYOUT PLAN

SITE LAYOUT PLAN
1/250.[illegible]