


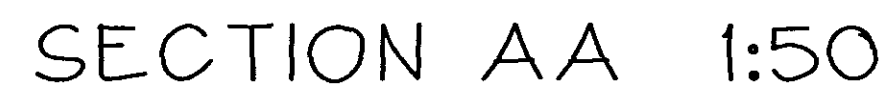

PROPOSED GROUND FLOOR PLAN 1:50



EASTGATE

SITE PLAN 1:200

SOAKAWAYS
Storm water pipes to drain into new soakaways constructed to CP301 minimum 5000mm from any building (6000mm in clay soil). To be 1250 x 1250 x 1250mm deep filled with rubble to within 450mm of ground level and overlaid with polythene sheet and backfilled to ground level with vegetable soil.

SCOPE OF THE WORKS

FLEET HARGATE

Drawing

Drawing Number _____

1012-02