



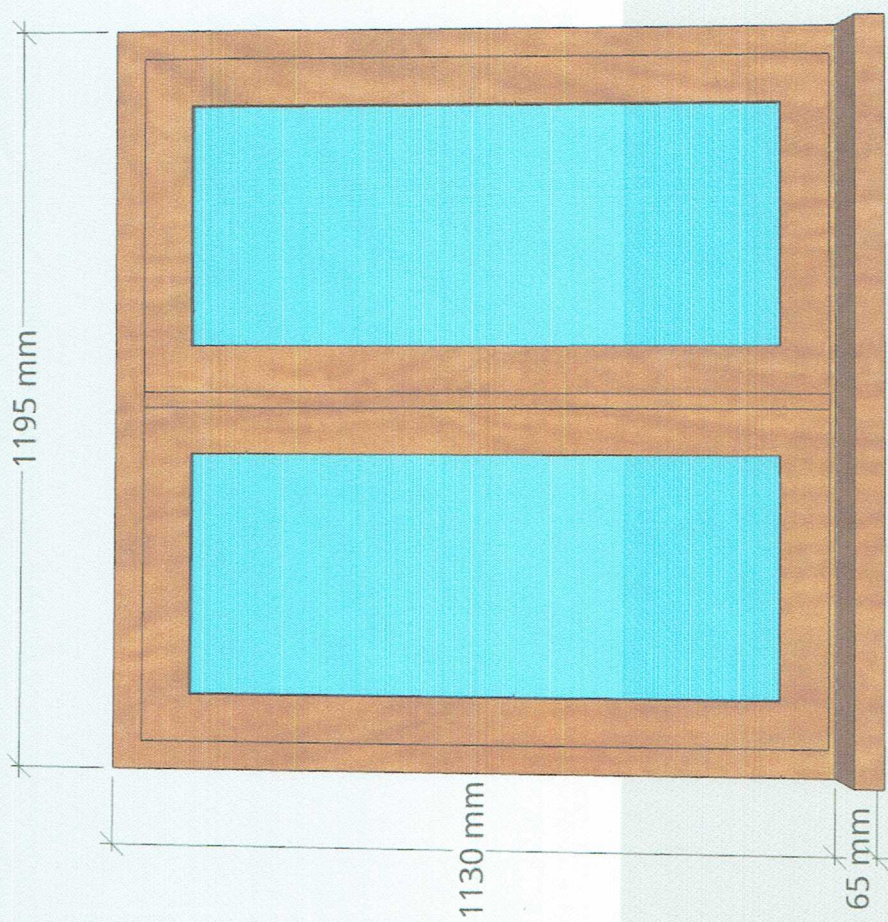


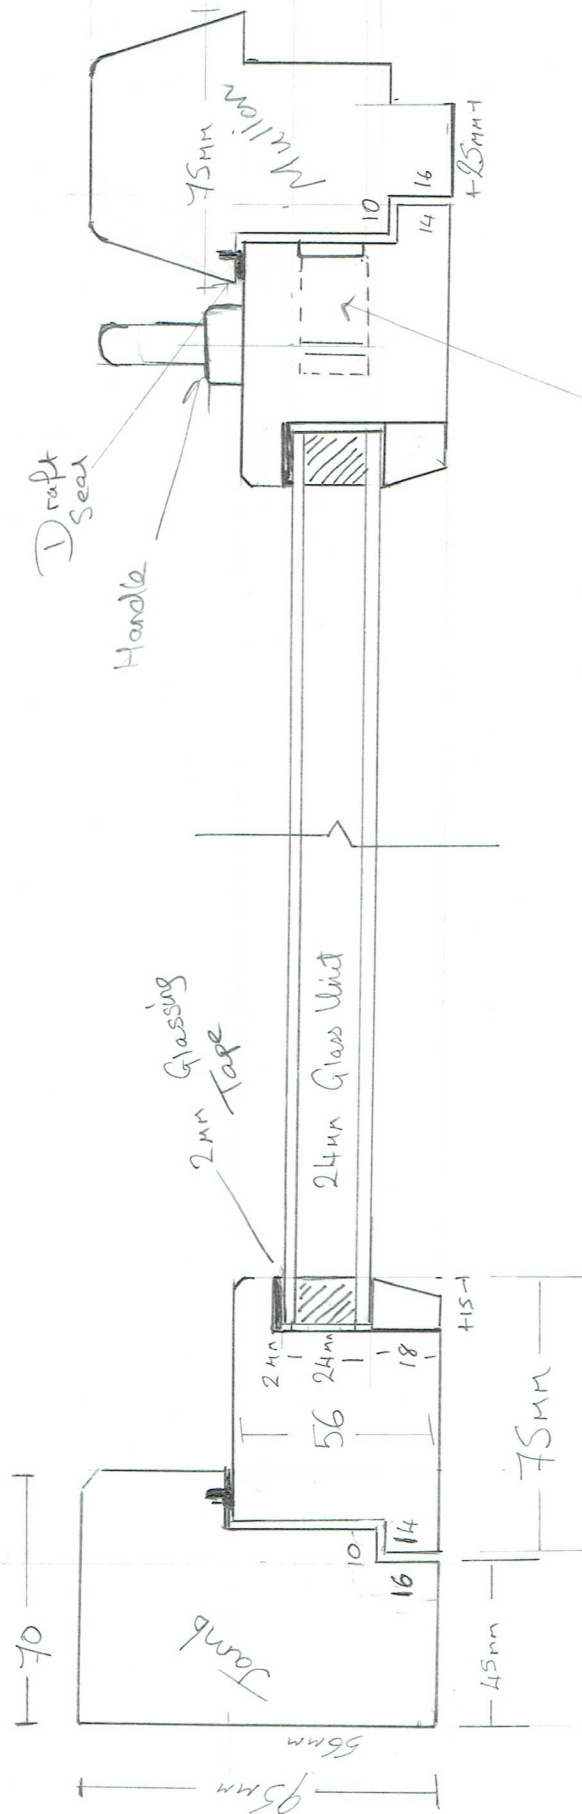

Window
Cross Section

1/2 scale.

Window
Cross Section

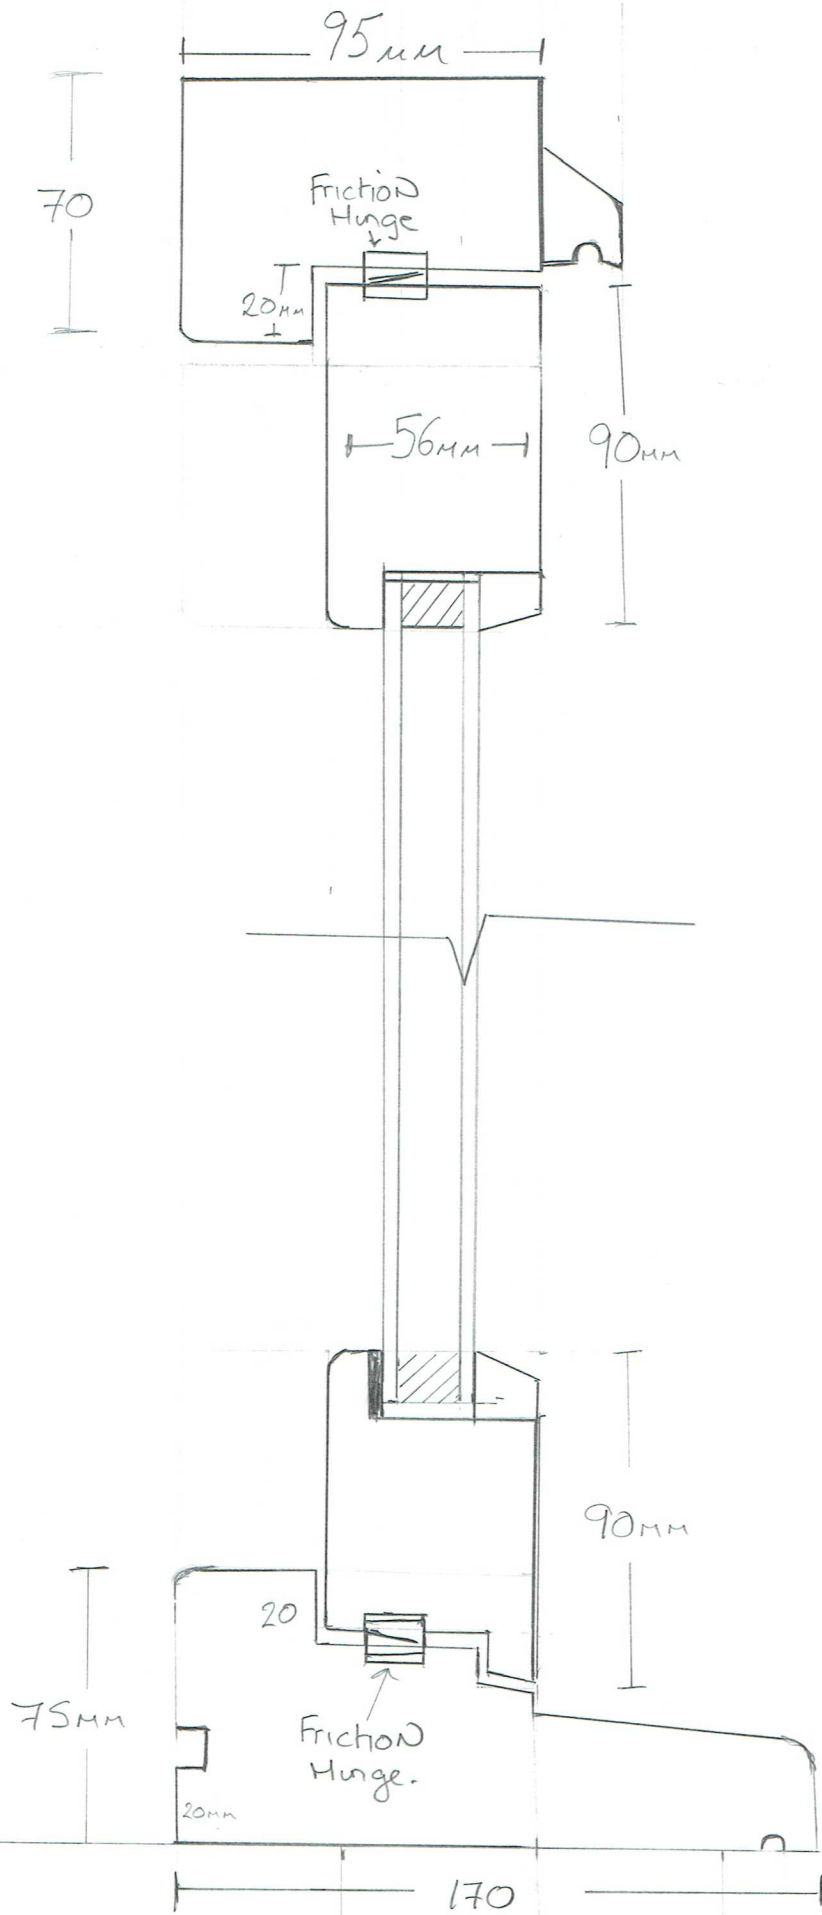


Block.

Cavity


Brick


Best Room
Door

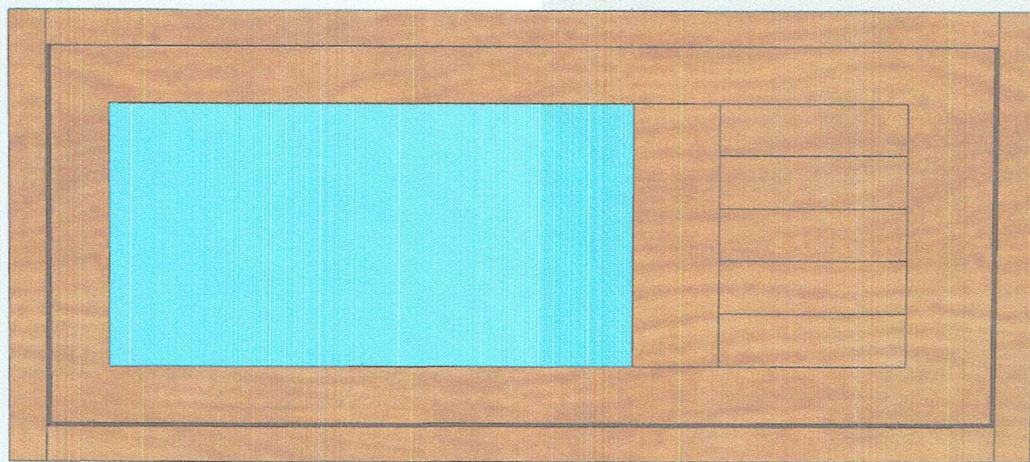




Front Door Frame
Cross Section

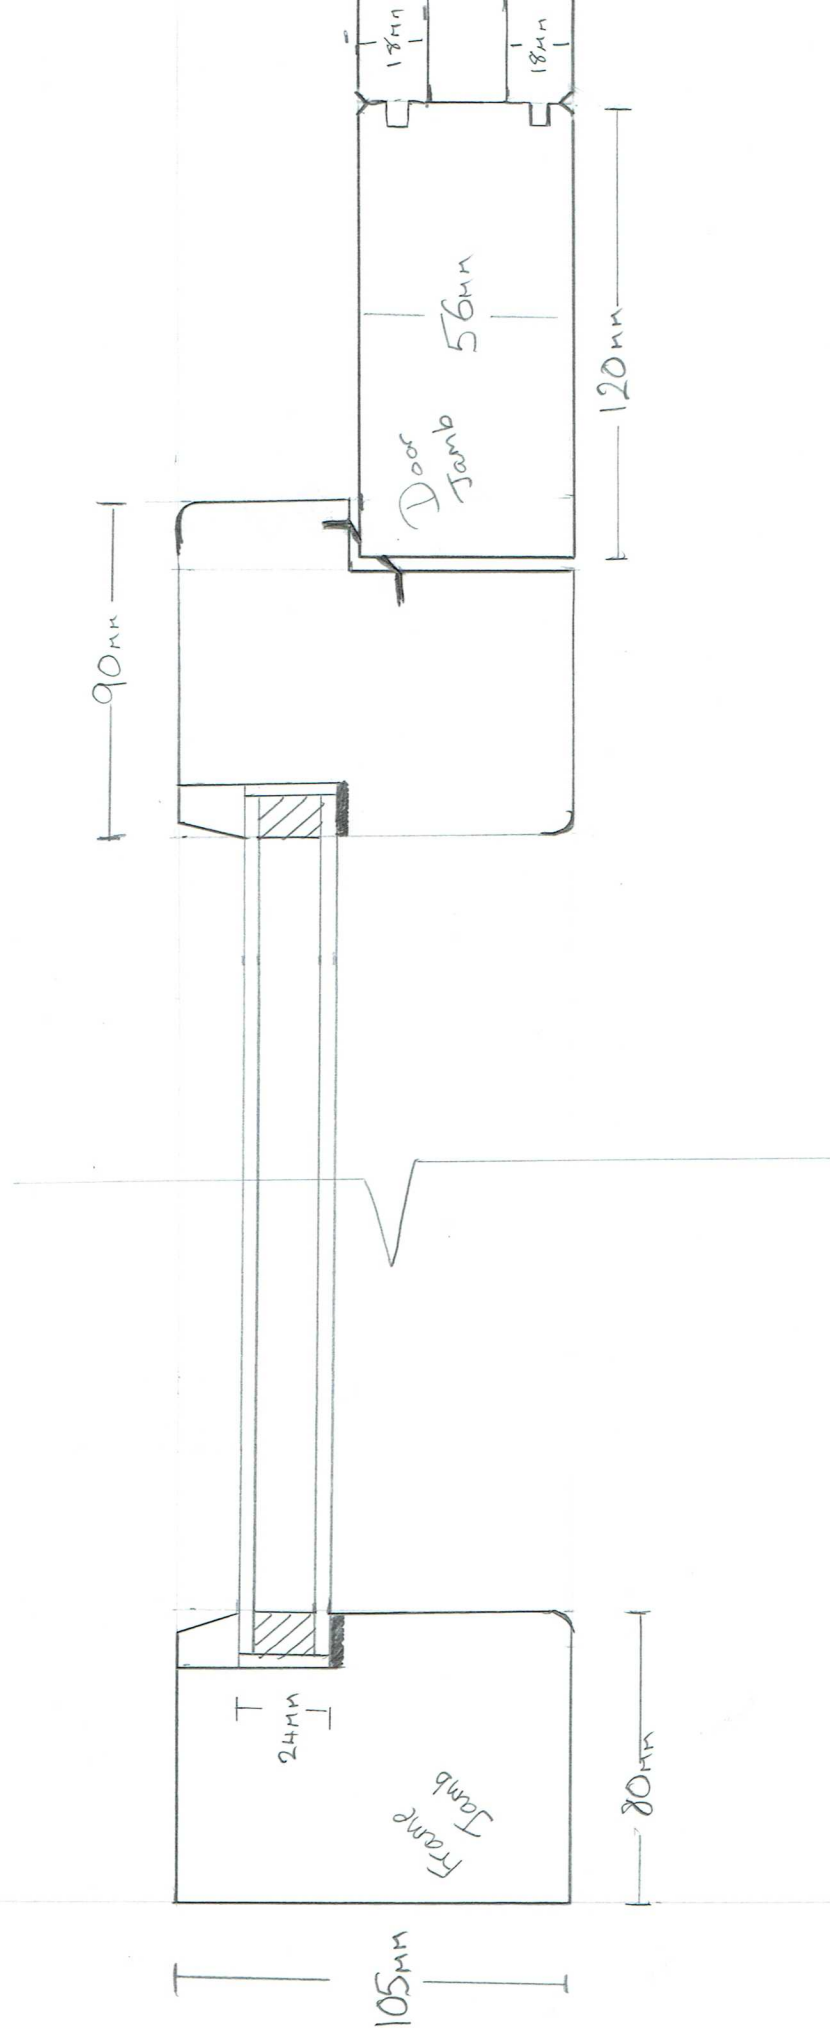

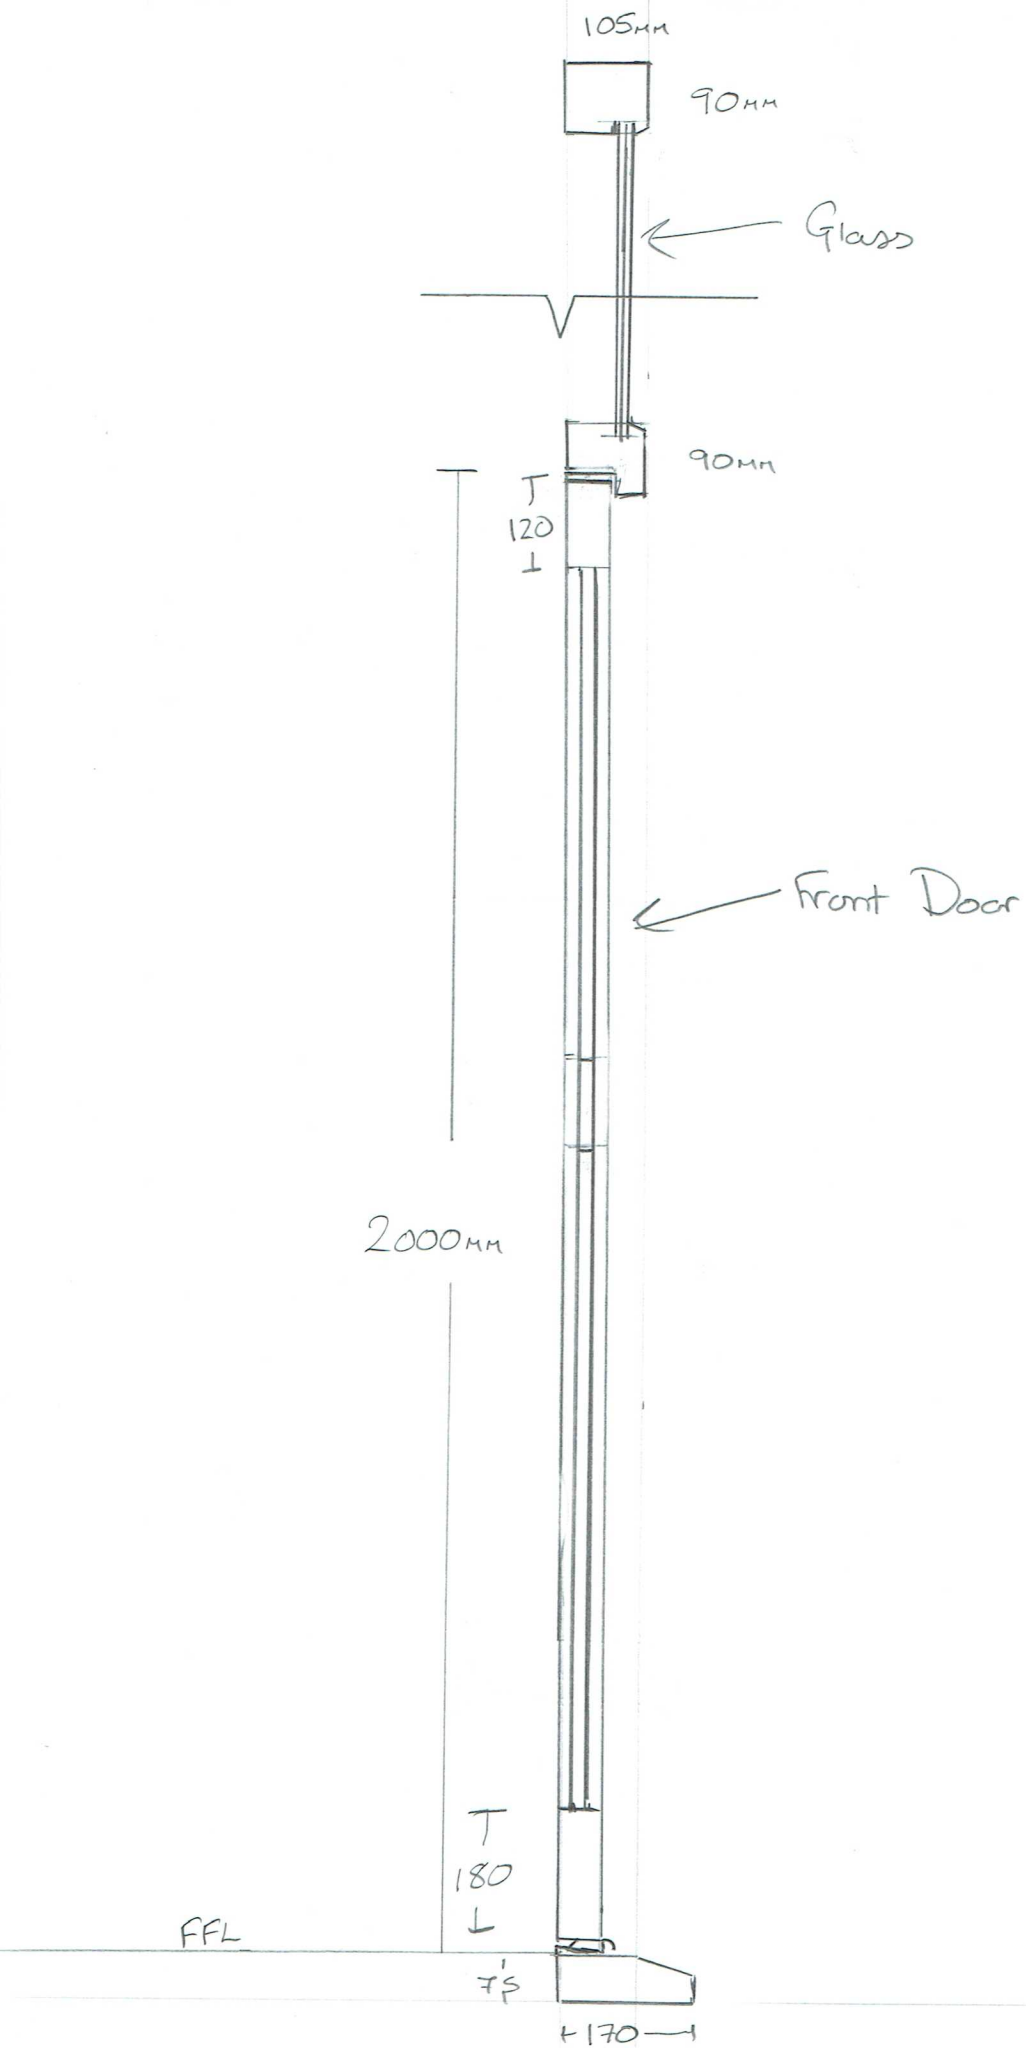

1/100

Front Door
Frame Cross
Section

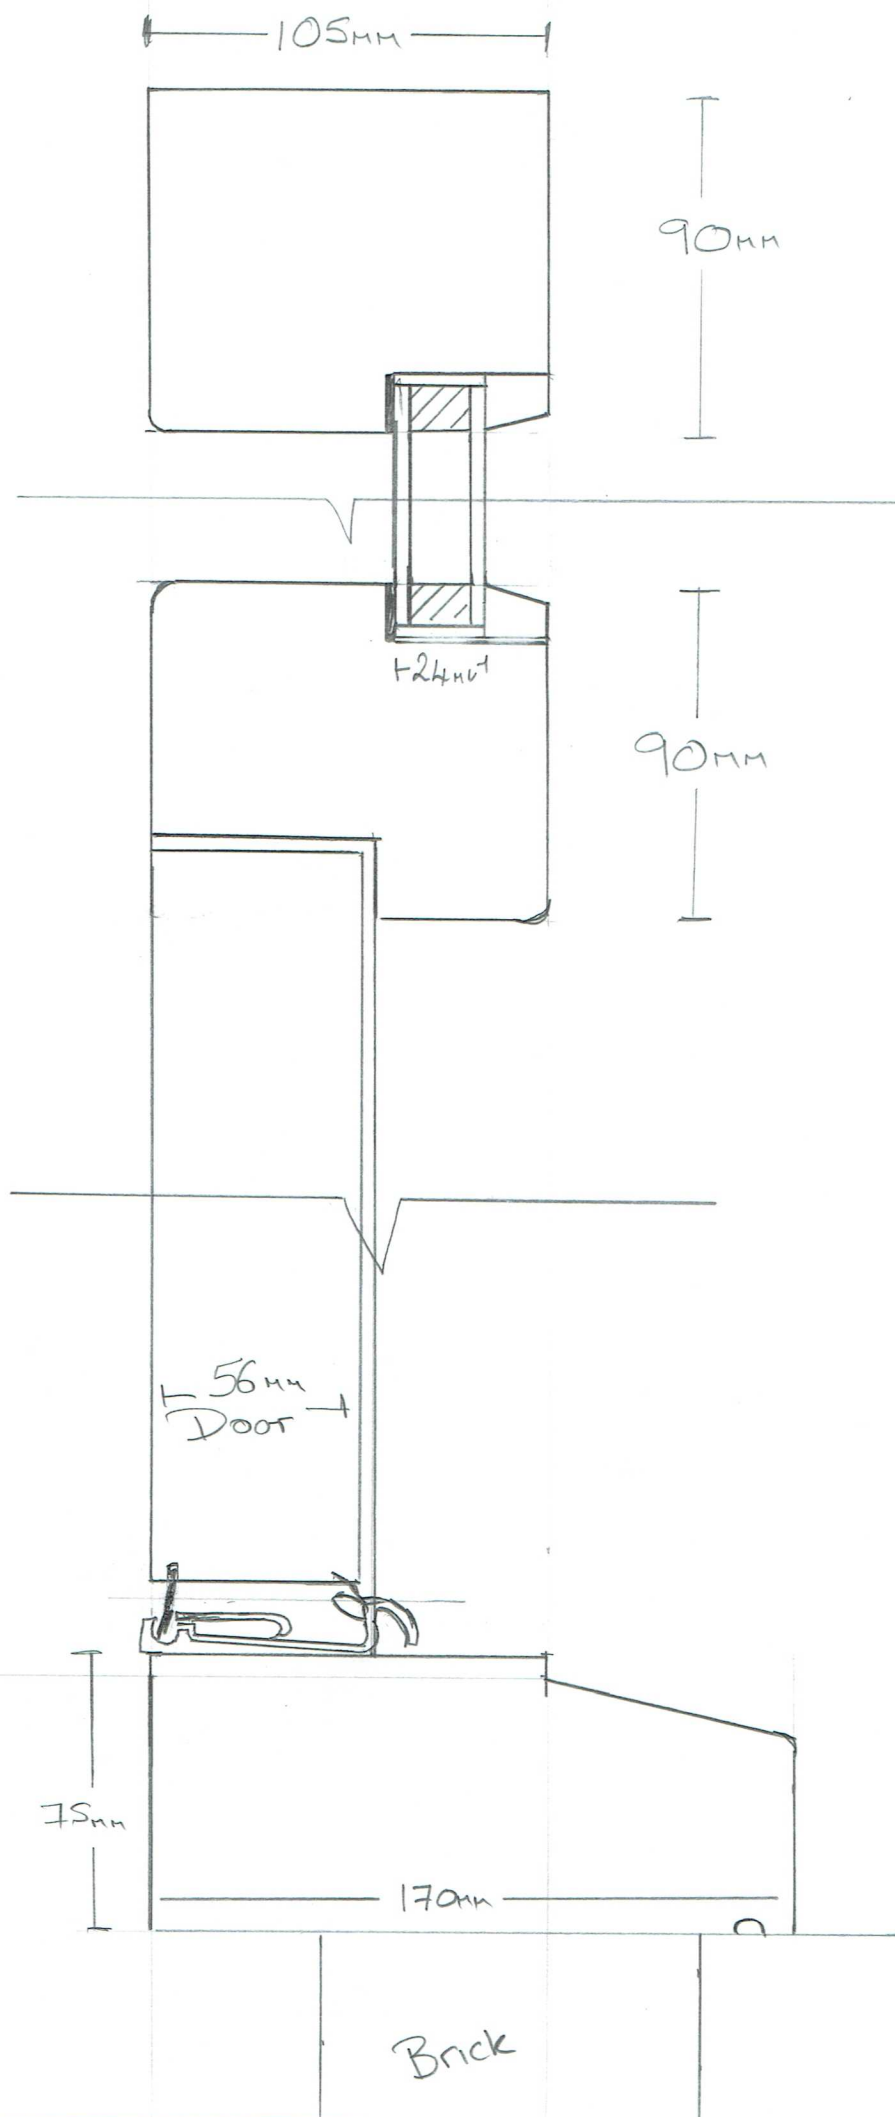

FFL

1/2

Brick