


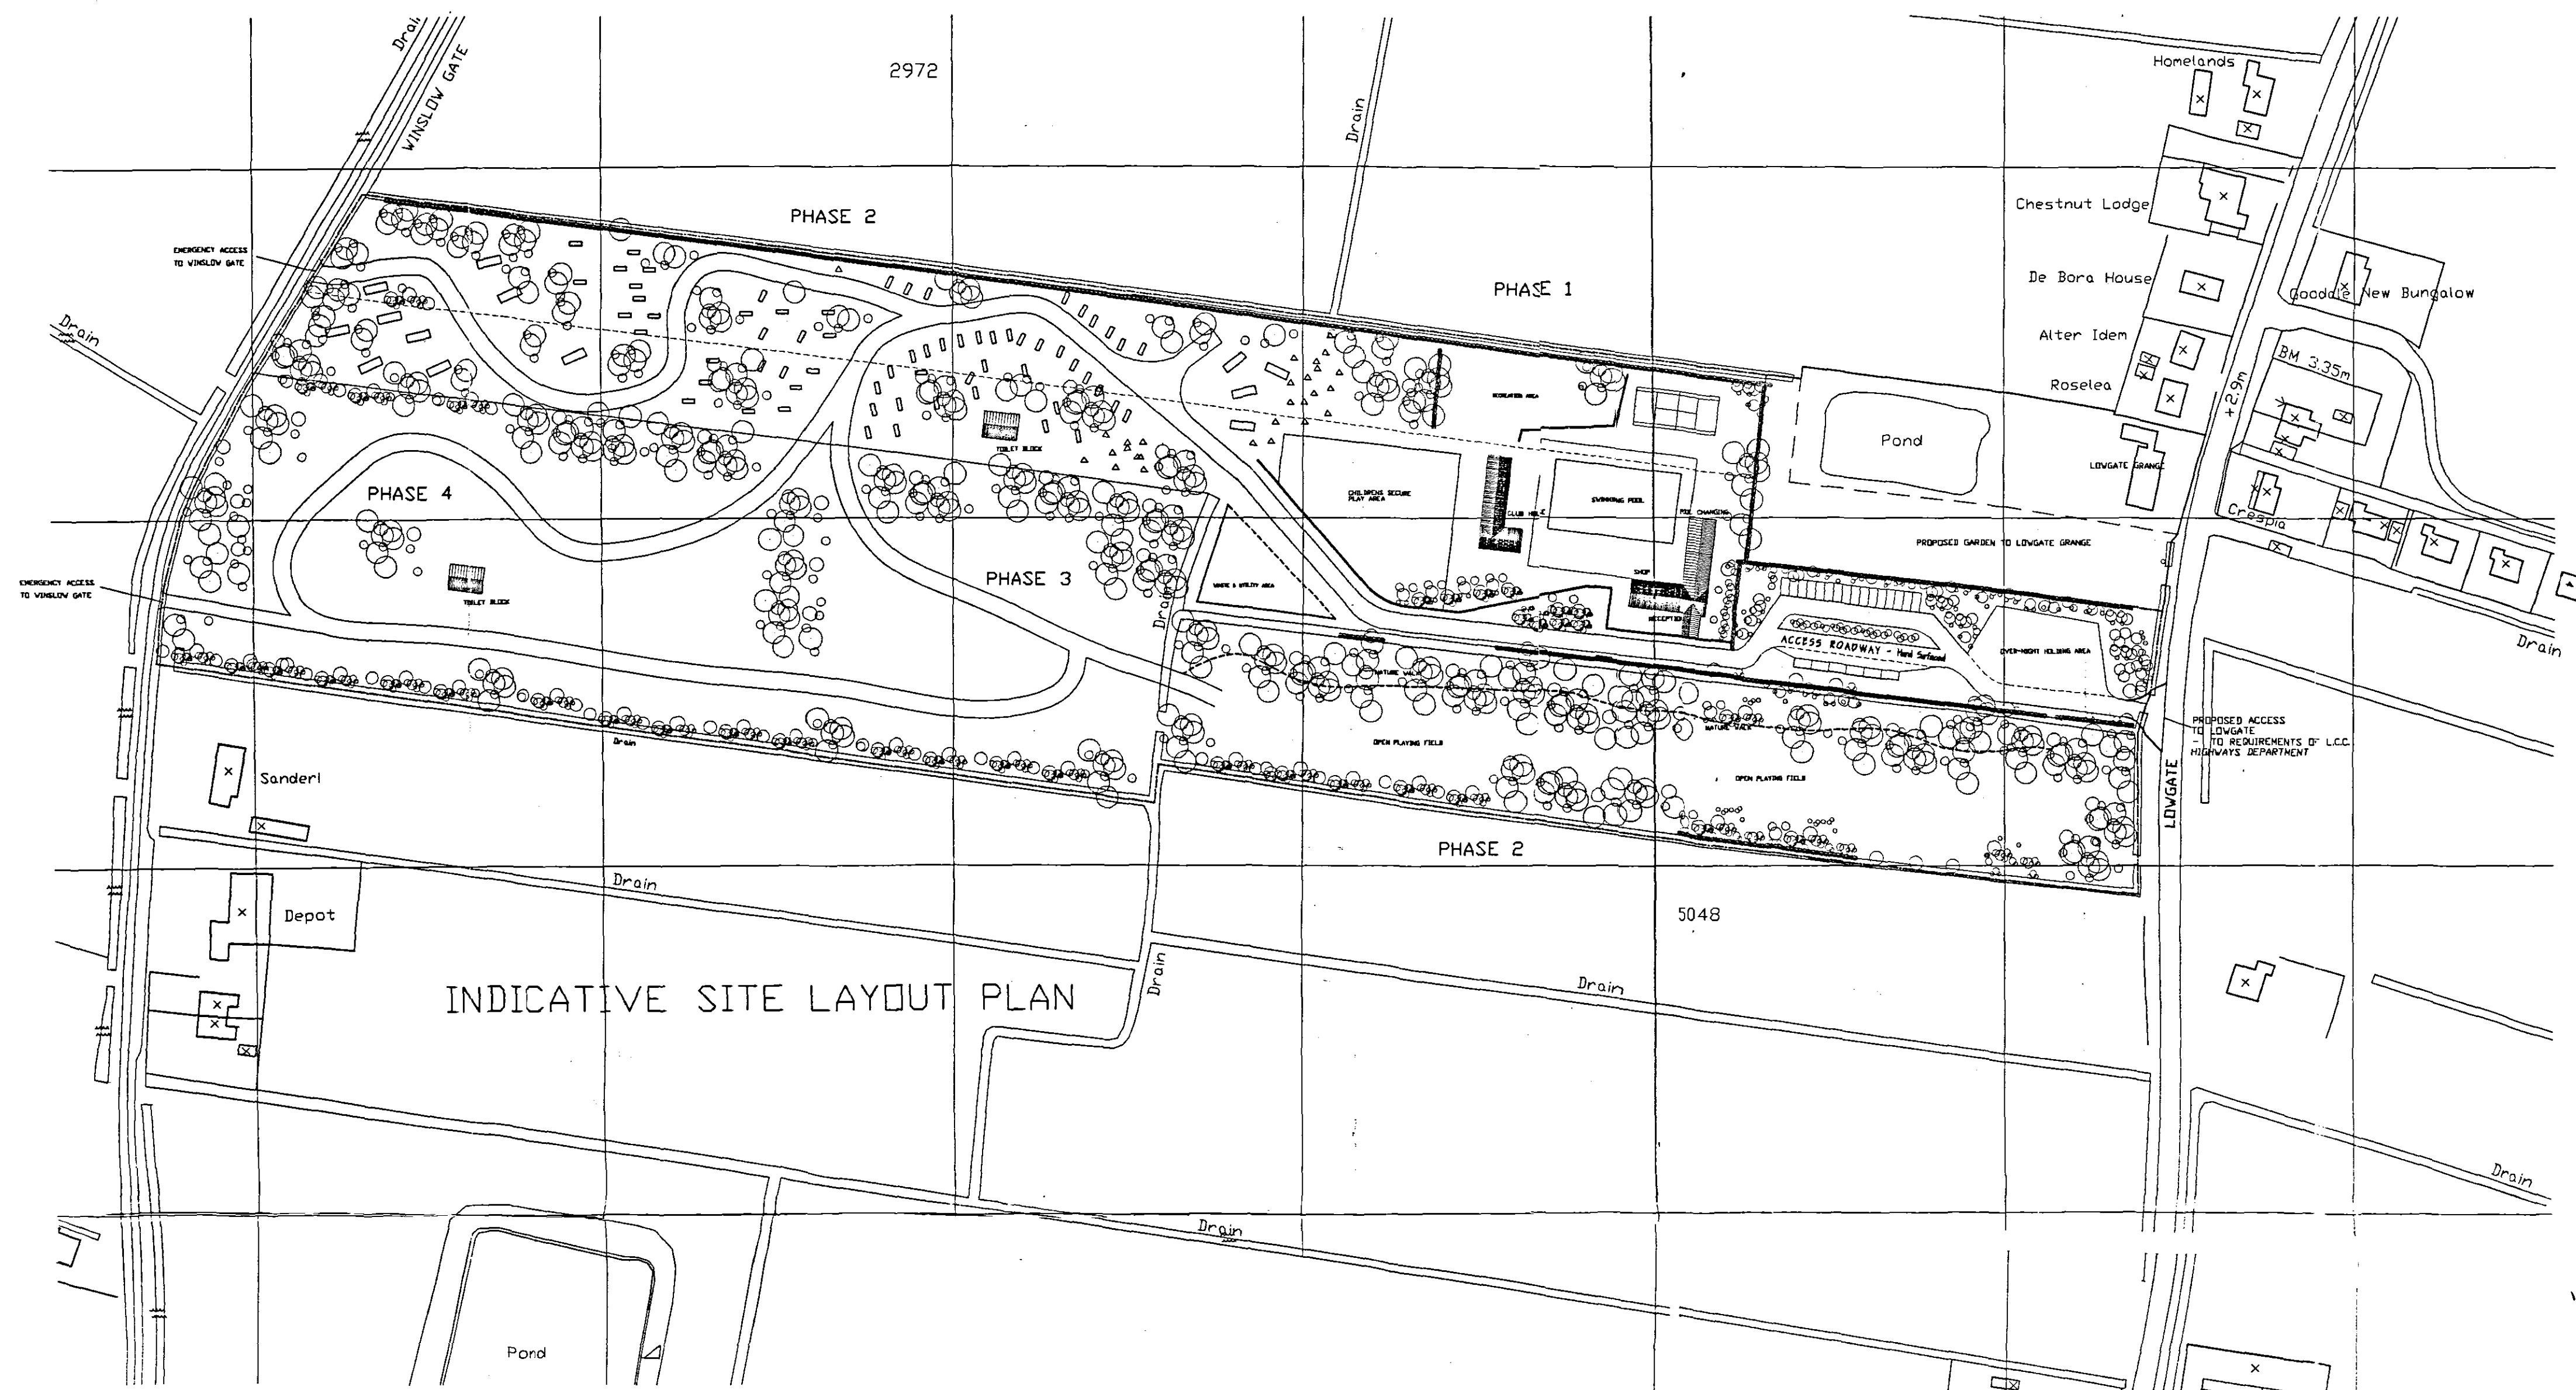

LOCATION PLAN

SITE

ref: revision date G. R. MERCHANT E M LONG AMICE FWO	
ARCHITECTURAL, STRUCTURAL AND LAND DRAINAGE CONSULTANTS	
Unit 4, Wrights Mews 12A Park Road, Holbeach, Spalding, Lincs. PE12 7EK Tel 01406 408090 Fax 01406 428744 E-Mail G. R. Merchant @ Merchant. FS. Co. UK	
Project	PROPOSED LEISURE FACILITIES SITE LONGATE GRANGE LONGATE FLEET
Client	MR. & MRS. N. PICKETT.
Drawing	LOCATION & SITE LAYOUT PLANS - PROPOSED
Job Ref.	951-04 Drawing No. 04
Date	DEC '04 Drawn GRM
Scales	1/2500 or 1/1250
DO NOT SCALE FROM THIS DRAWING This drawing is prepared and has been checked, based, photographed or used for any other purpose other than for which it is issued. The General Contractor is to draw all dimensions on site and report any discrepancies to the Architect. All details drawn from the existing building structures are based upon existing site conditions measured on the site. No responsibility can be accepted for dimensional inaccuracies when all dimensions drawn from some other source require the Architect so that design environments may be coordinated. Site and drawings are recommended to be measured for dimensional accuracy unless otherwise advised. Written consent is understood. This drawing is limited to the accuracy of information contained and does not purport to contain a full specification of the work to be carried out. The Employer (Client) must ensure that the Building Regulations approval. This drawing may not be used as a contract document. The works will not be supervised or inspected on site if it is necessary or any circumstances thereof. It is the client's their approval accepts responsibility to control workmanship, substitution of materials, adherence to specifications, alterations to contract etc.	
All materials to be used unless otherwise stated in specifications and materials, to be used as fitted and suitable to be used in accordance with manufacturers' instructions and relevant codes of practice. Materials and work to conform to appropriate British standard specifications or with approvals for building sites and Work sites. The Employer (Client) must ensure that the submitted contract is complete with and affords all measures necessary to achieve compliance with Health and Safety Regulations for building sites and Work sites. The Employer (Client) must ensure that the work is done in accordance with the Construction Design and Management Regulations as implemented (Threatening Supervisor will be required). The work shall continue at all times as shown on the drawing and comply. Work that may not specifically shown but may be necessary referred as necessary to complete the work and the work shall not be to be limited.	