


THIS DRAWING AND SPECIFICATIONS ARE THE PROPERTY OF THE PERFORMANCE WINDOW GROUP. THEY ARE ISSUED IN STRICT CONFIDENCE AND SHALL NOT BE REPRODUCED, COPIED OR USED AS THE BASIS FOR MANUFACTURING WITHOUT WRITTEN PERMISSION.

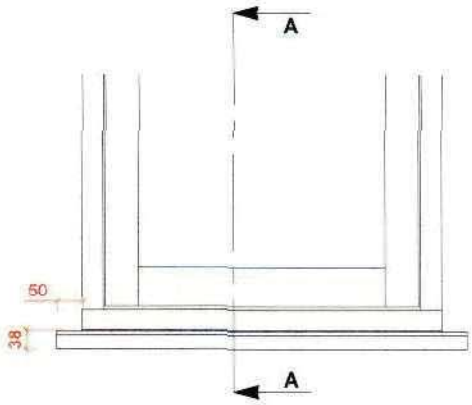


38mm CILL ELEVATION WITH 50mm HORNS L+R

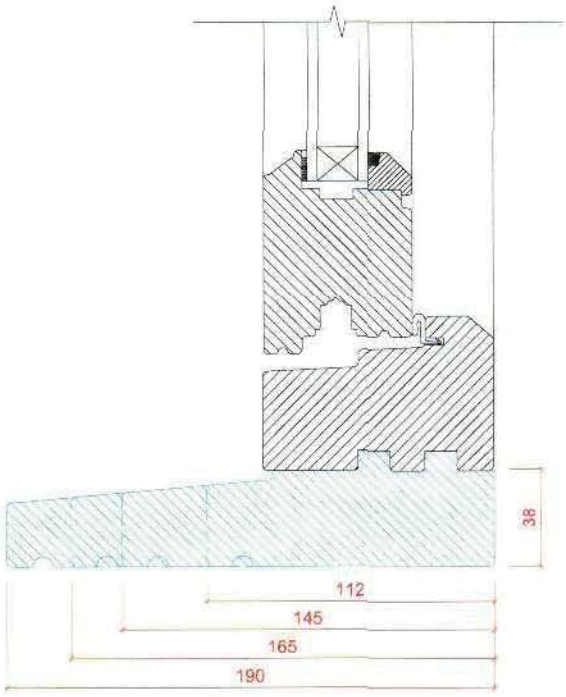

38mm CILL OPTIONS SECTION 'A-A'

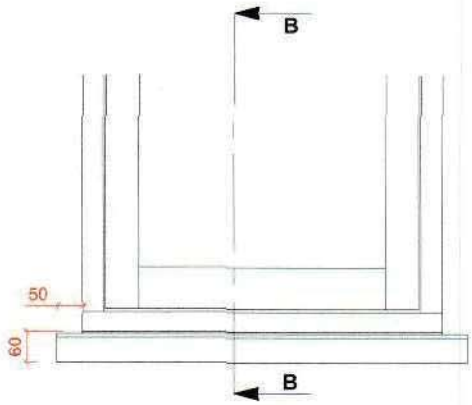

60mm CILL ELEVATION WITH 50mm HORNS L+R

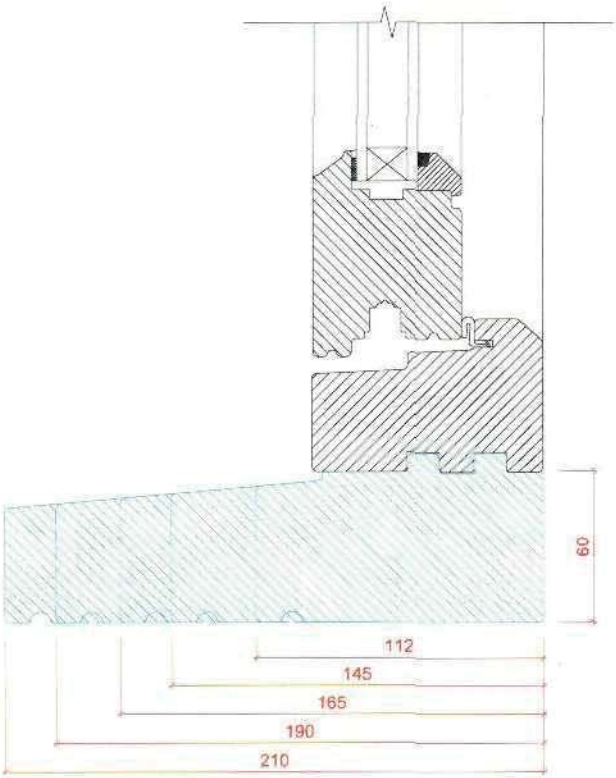

60mm CILL OPTIONS SECTION 'B-B'

dale windows

TOLERANCES
UNLESS OTHERWISE SPECIFIED

ALL DIMENSIONS IN MM
ALL LINEAR DIMENSIONS ±0.4
ALL ANGLE DIMENSIONS ±0.5°
BREAK ALL SHARP EDGES 0.5

PRODUCT RANGE:
FLUSH CASEMENT

TITLE
VERTICAL SECTION DETAIL
- CILL OPTIONS


DRAWN BY:	TH	DATE DRAWN:	08/07/2013	SCALE:	1:2, 1:10

ALL MEASUREMENTS ARE FINISHED DIMENSIONS IN MM.

DO NOT SCALE DRAWING

DIN A3

THIS DRAWING AND SPECIFICATIONS ARE THE PROPERTY OF THE PERFORMANCE WINDOW GROUP. THEY ARE ISSUED IN STRICT CONFIDENCE AND SHALL NOT BE REPRODUCED, COPIED OR USED AS THE BASIS FOR MANUFACTURING WITHOUT WRITTEN PERMISSION.

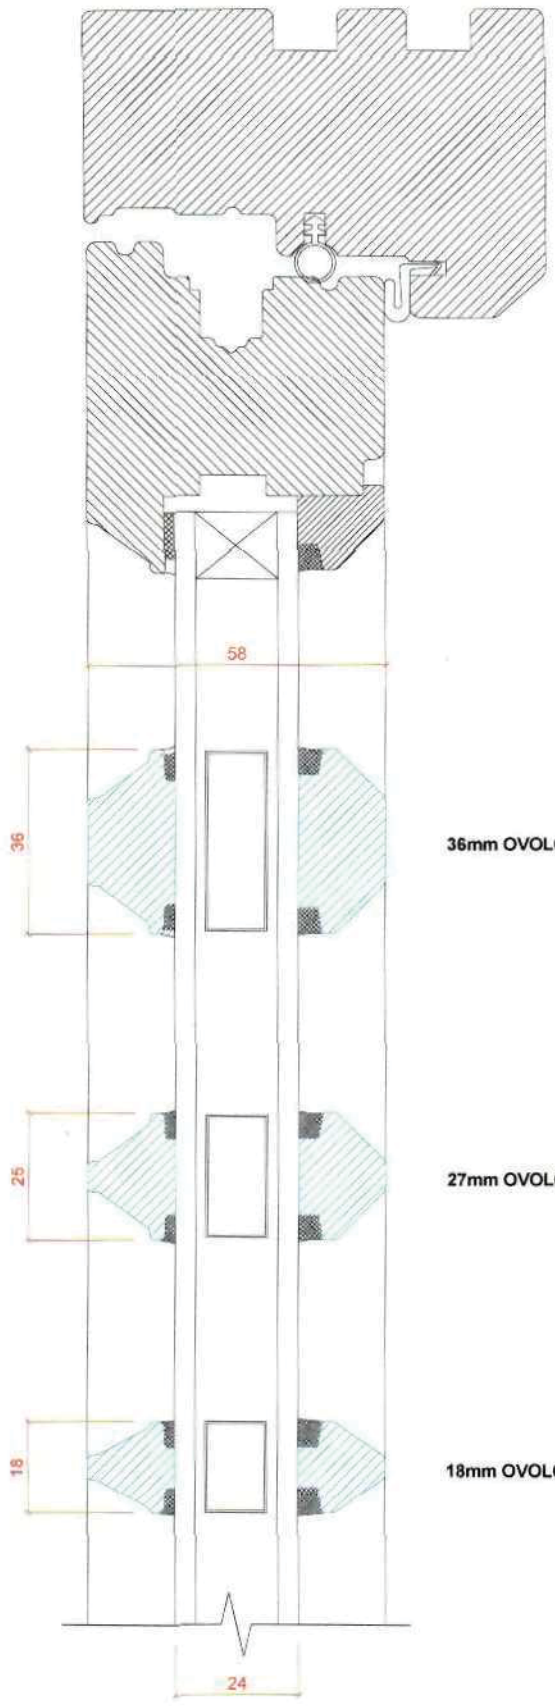

36mm OVOLO BEAD

27mm OVOLO BEAD

18mm OVOLO BEAD

dale windows

TOLERANCES
UNLESS OTHERWISE SPECIFIED

ALL DIMENSIONS IN MM
ALL LINEAR DIMENSIONS ±0.4
ALL ANGLE DIMENSIONS ±0.5°
BREAK ALL SHARP EDGES 0.5

PRODUCT RANGE:
FLUSH CASEMENT

TITLE
VERTICAL SECTION DETAIL
- GLAZING BAR DETAILS


DRAWN BY:	TH	DATE DRAWN:	08/07/2013	SCALE:	1:1

ALL MEASUREMENTS ARE FINISHED DIMENSIONS IN MM


DO NOT SCALE DRAWING!

Dir A3

THIS DRAWING AND SPECIFICATIONS ARE THE PROPERTY OF THE PERFORMANCE WINDOW GROUP. THEY ARE ISSUED IN STRICT CONFIDENCE AND SHALL NOT BE REPRODUCED, COPIED OR USED AS THE BASIS FOR MANUFACTURING WITHOUT WRITTEN PERMISSION.

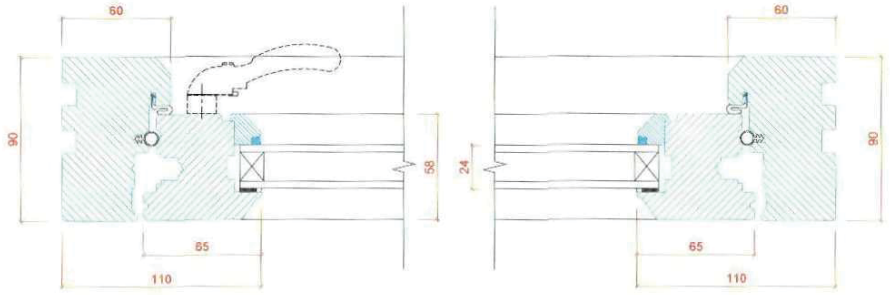

CASEMENT CROSS SECTION 'A-A'

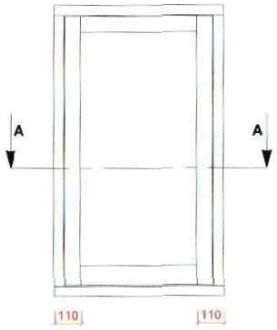

TYPICAL CASEMENT LAYOUT

dale windows

TOLERANCES
UNLESS OTHERWISE STATED
ALL DIMENSIONS IN MM
ALL LINEAR DIMENSIONS ±0.4
ALL ANGLE DIMENSIONS ±0.5°
BREAK ALL SHARP EDGES 0.5

PRODUCT RANGE:
FLUSH CASEMENT

TITLE
HORIZONTAL SECTION DETAIL
- JAMBS


DRAWN BY: TH | DATE DRAWN: 08/07/2013 | SCALE: 1:2, 1:15

ALL MEASUREMENTS ARE FINISHED DIMENSIONS IN MM.


DO NOT SCALE DRAWING!

On A3

THIS DRAWING AND SPECIFICATIONS ARE THE PROPERTY OF THE PERFORMANCE WINDOW GROUP. THEY ARE ISSUED IN STRICT CONFIDENCE AND SHALL NOT BE REPRODUCED, COPIED OR USED AS THE BASIS FOR MANUFACTURING WITHOUT WRITTEN PERMISSION.

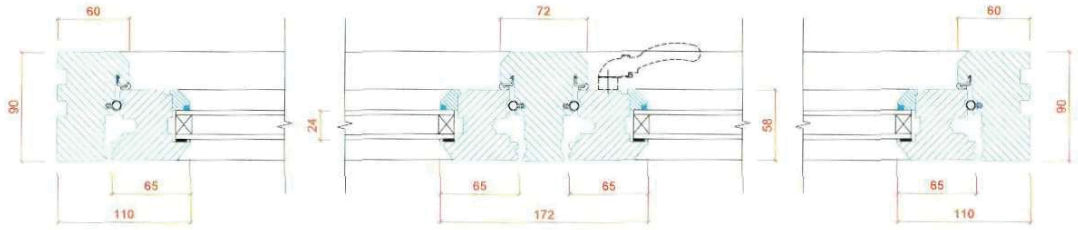

CASEMENT CROSS SECTION 'A-A'

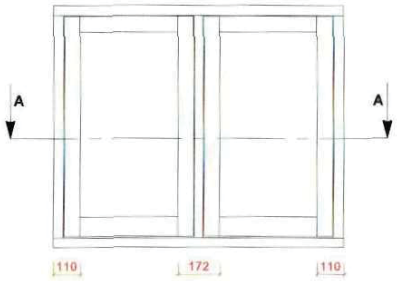

TYPICAL CASEMENT LAYOUT

dale windows

TOLERANCES
UNLESS OTHERWISE SPECIFIED

ALL DIMENSIONS IN MM
ALL LINEAR DIMENSIONS ±0.4
ALL ANGLE DIMENSIONS ±0.5°
BREAK ALL SHARP EDGES 0.5

PRODUCT RANGE:
FLUSH CASEMENT

TITLE
HORIZONTAL SECTION DETAIL
- WITH MULLION

DRAWN BY:	TH	DATE DRAWN:	08/07/2013	SCALE:	1:3, 1:15

ALL MEASUREMENTS ARE FINISHED DIMENSIONS IN MM.

DO NOT SCALE DRAWING!

On A3