



LOCATION PLAN

Figure 2 **Default specification for protective barrier**

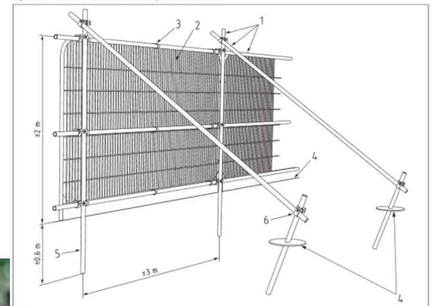

Key

1 Standard scaffold poles
2 Heavy gauge 2 m tall galvanized tube and welded mesh infill panels
3 Panels secured to uprights and cross-members with wire ties
4 Ground level
5 Uprights driven into the ground until secure (minimum depth 0.6 m)
6 Standard scaffold clamps

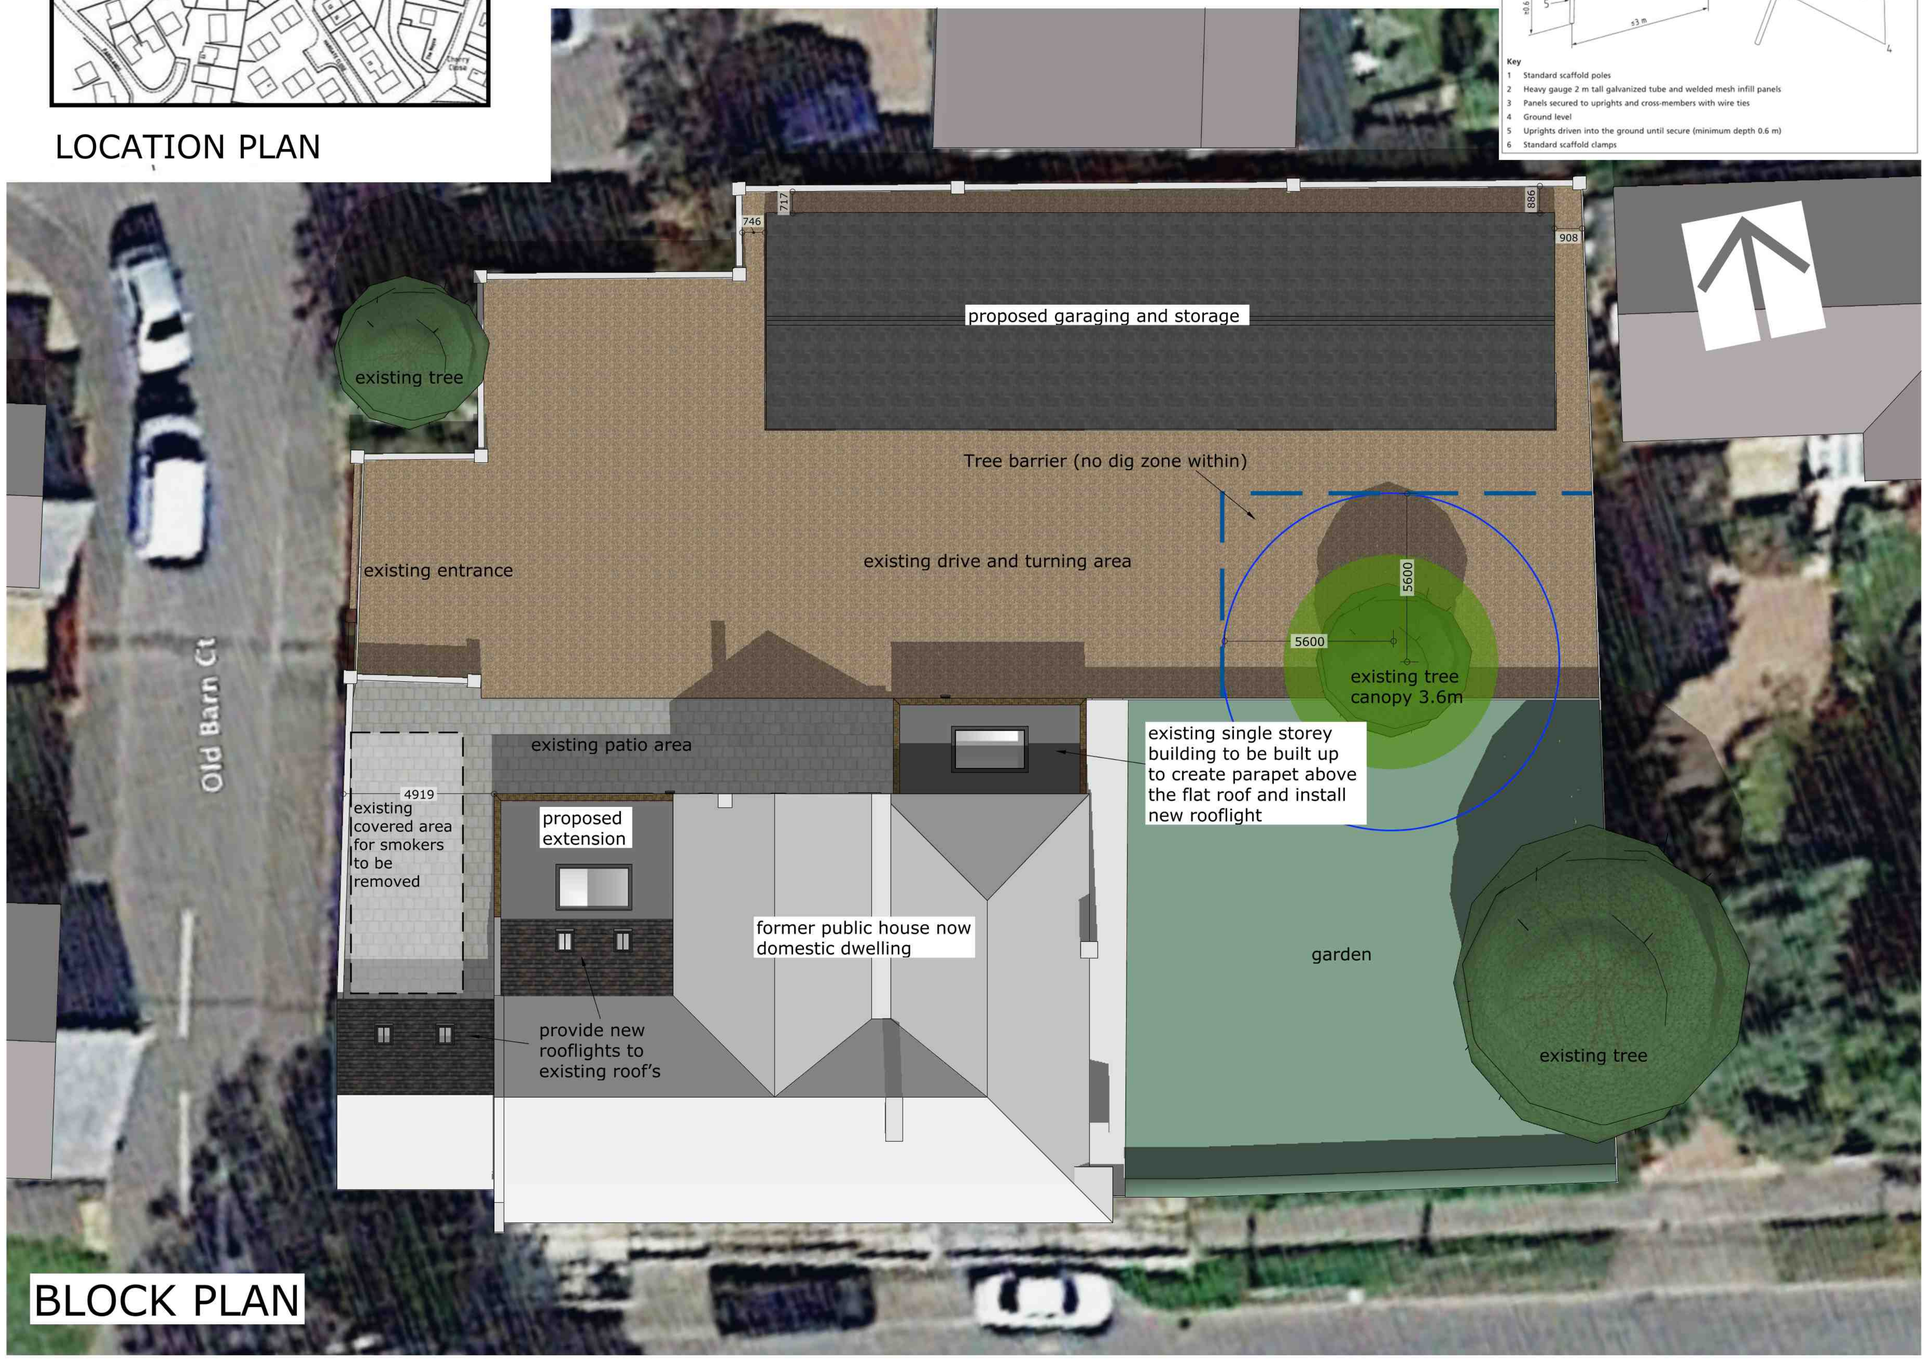

BLOCK PLAN

PROPOSED EXYENSION & ALTERATIONS TO THE BULL INN ON OLD MAIN STREET FLEET HARGATE LINCS for MR & MRS FAIRCHILD

DO NOT SCALE FROM THIS DRAWING

This drawing is the property of the author. No reproduction or use without his permission. Do not scale from this drawing. Figured dimensions only to be taken. Any discrepancies to be reported to the author. 

A	GARAGE ALTERATIONS & TREE PROTECTION	JULY 20

EXISTING BLOCK & LOCATION PLAN

MAR 20 | 1/100 1/1250

J122-PL 1A

Julian Warrick
Architectural Design Consultant

Email: julian@jwarrick-design-cons.com
Tel: 01775 820123
Mob: 07849 652067
Houzz.co.uk

8 Beech Grove
Donington
Spalding
Lincs
PE11 4XQ