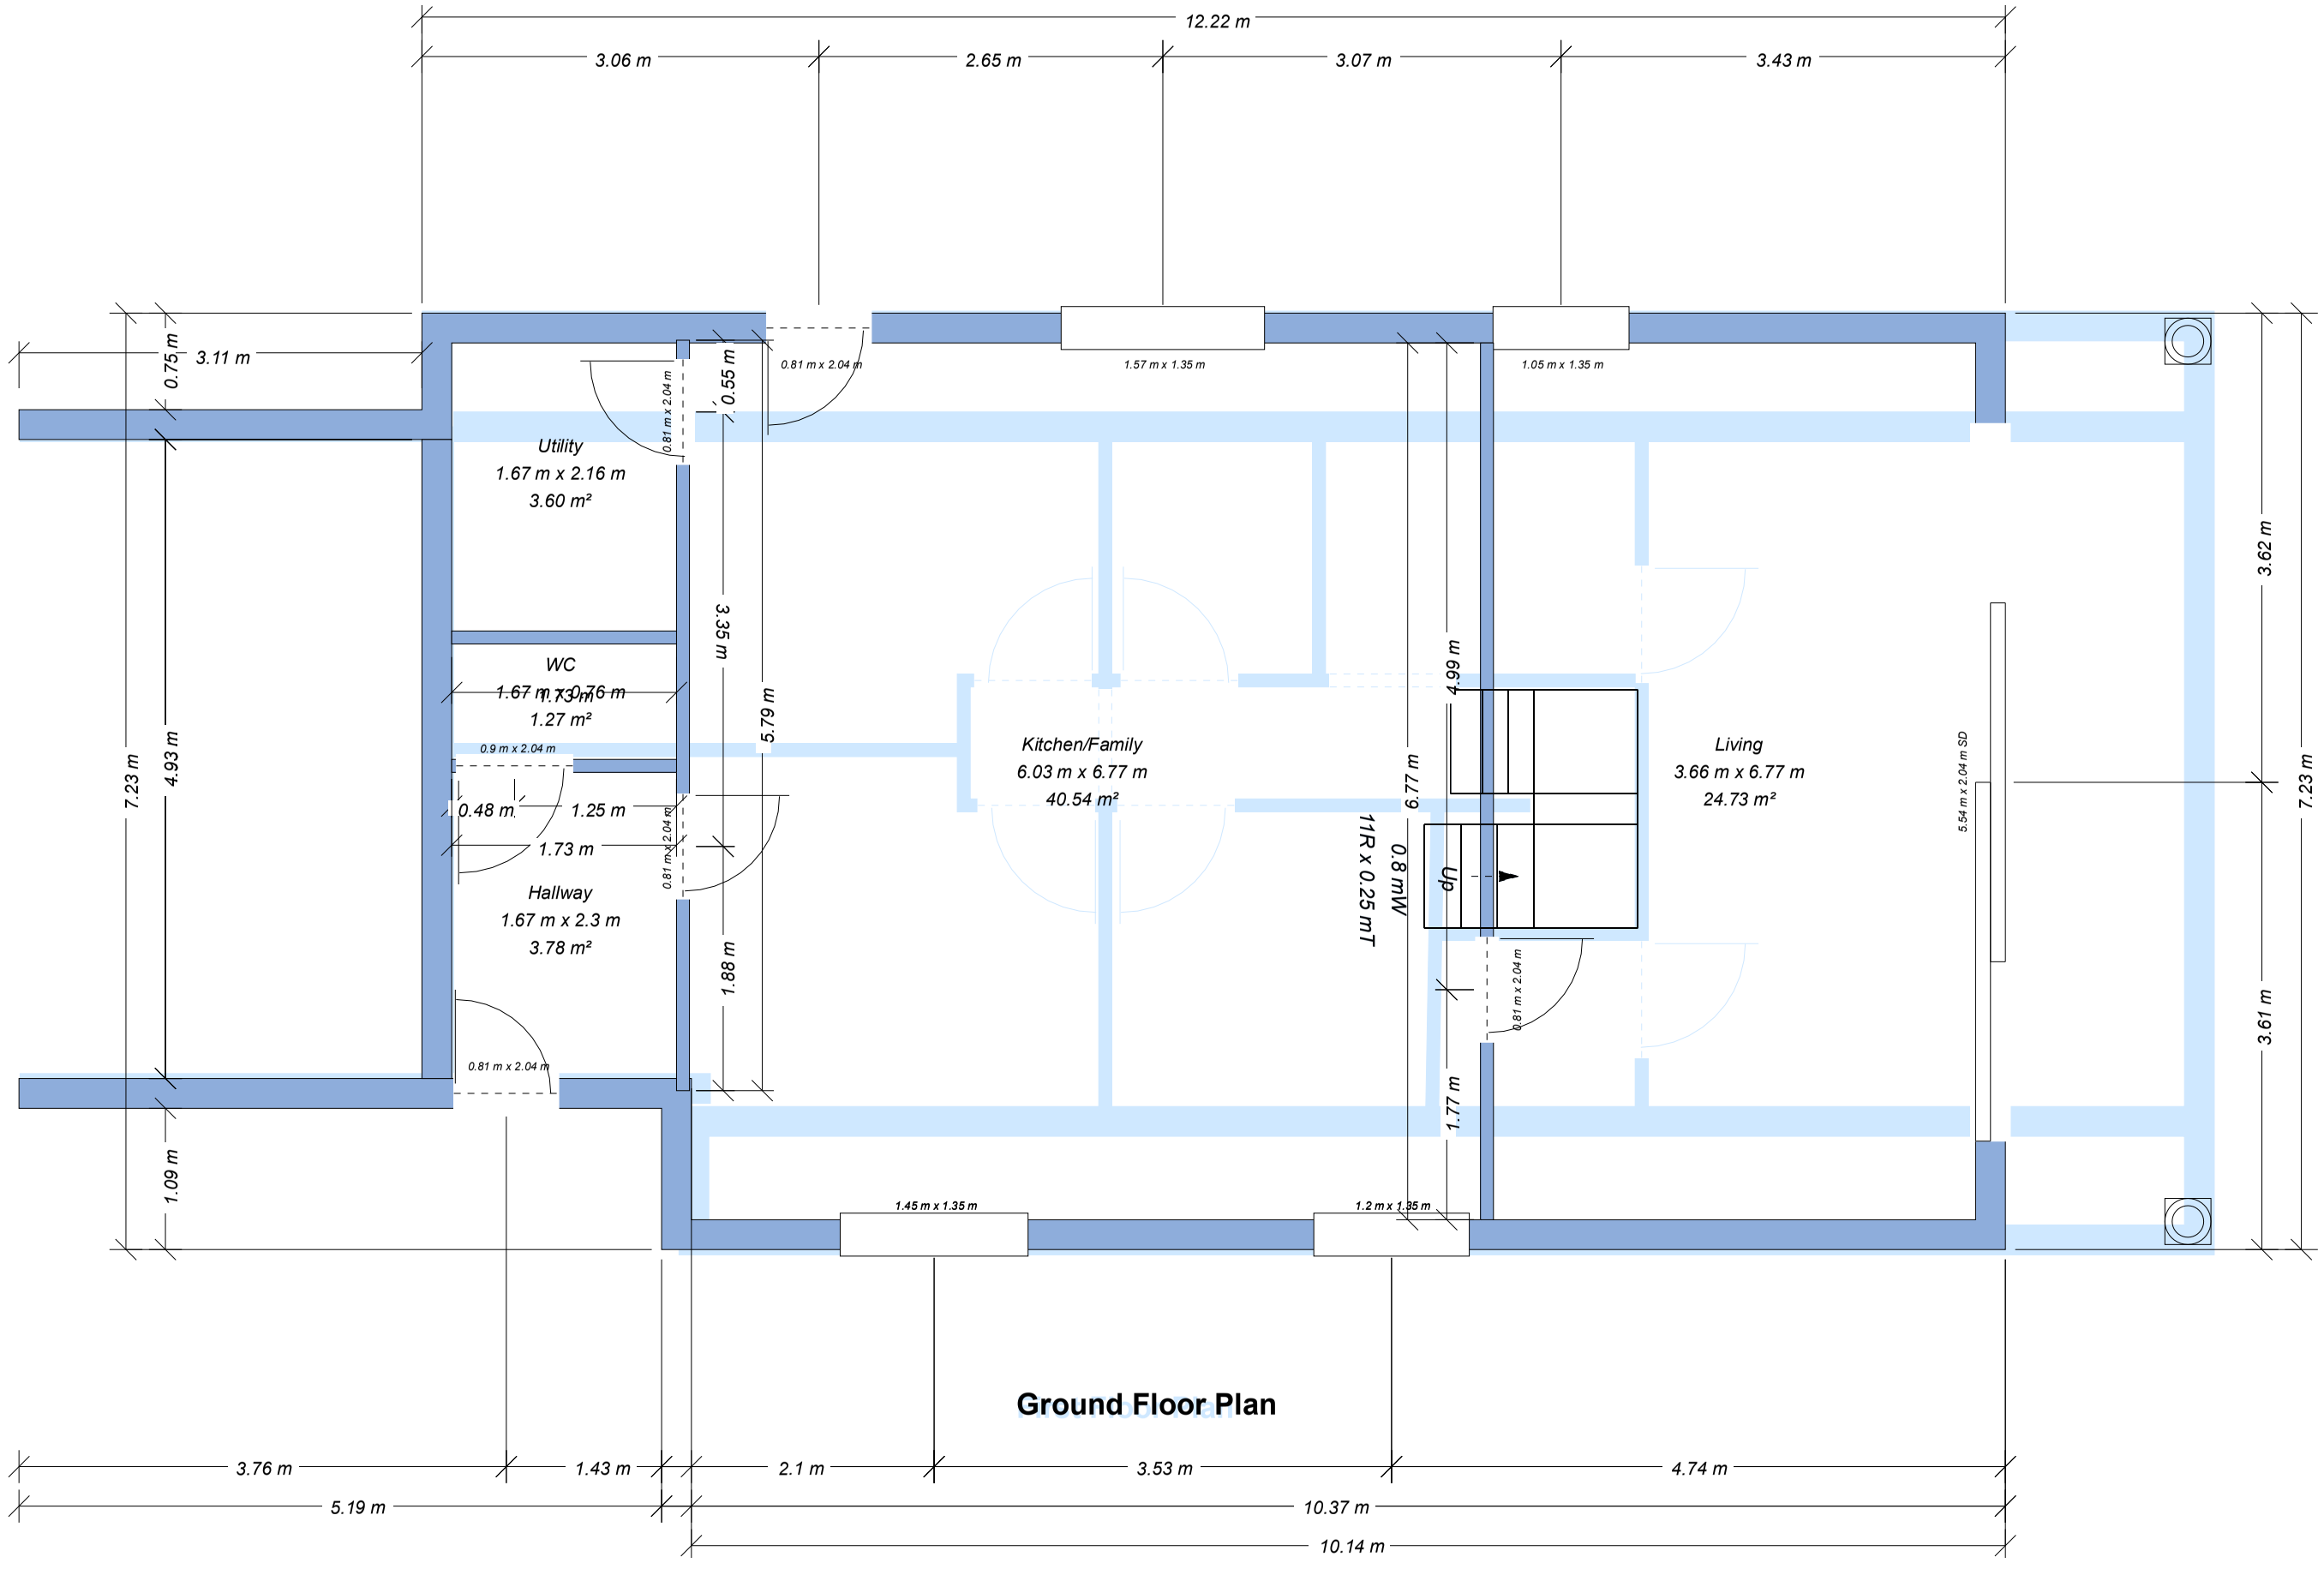



**Ground Floor Plan**