


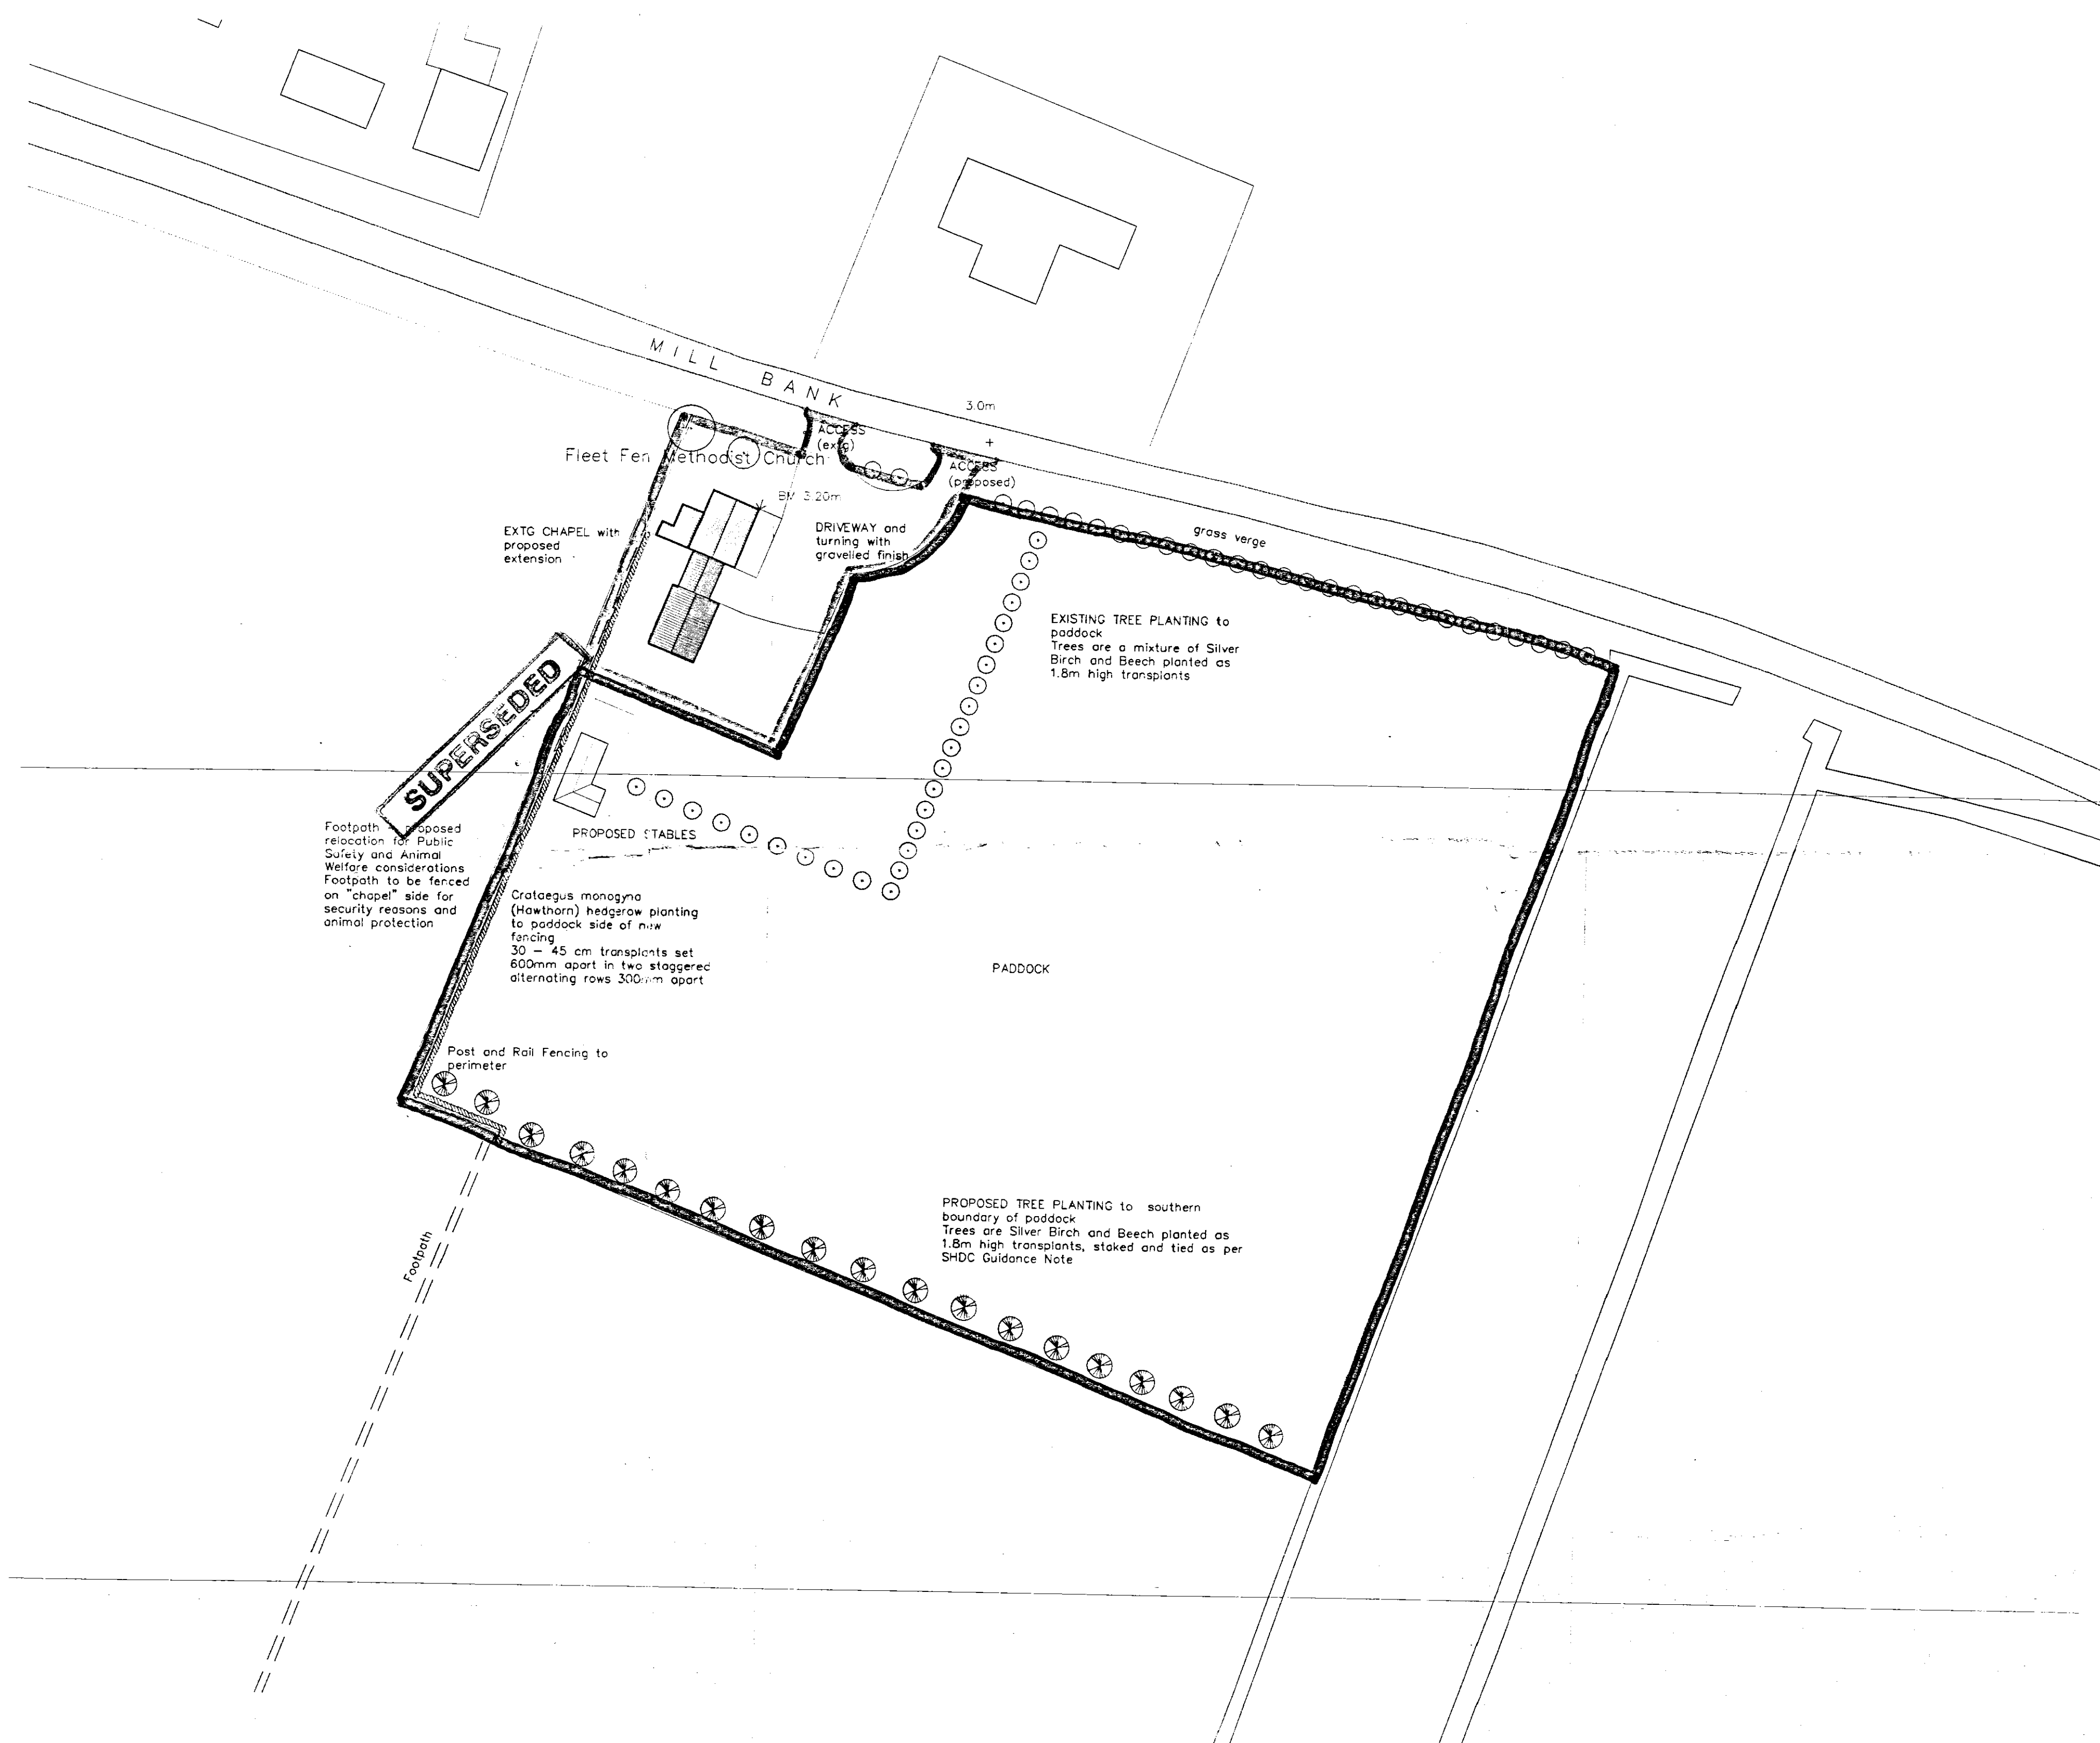

BLOCK PLAN Date: 1999

AMENDMENTS
 01 MAR 2005
 Ref: 280/05
 A
 SUPERSEDED

L. A. Building Design
 Architectural and Surveying Practice
 55 Hannam Boulevard
 Spalding
 Lincolnshire PE11 1LB
 Telephone/Fax: Spalding (01775) 711437

Peter S Lithgow MCIOS MBIAT
 Member of the Chartered Institute of Building and
 Member of the British Institute of Architectural Technologists
 project
 Chapel House
 Millbank, Fleet Fen, Spalding,
 Lincolnshire, PE12 8QW
 client
 MRS JANET HORRY

drawing
 BLOCK PLAN
 Extension and Conversion of Existing Chapel to Farm
 Planning Drawing
 date
 DECEMBER 2004
 scale
 1:500
 drawn by
 Peter Lithgow
 checked
 job no
 04/03
 drawing no
 06