


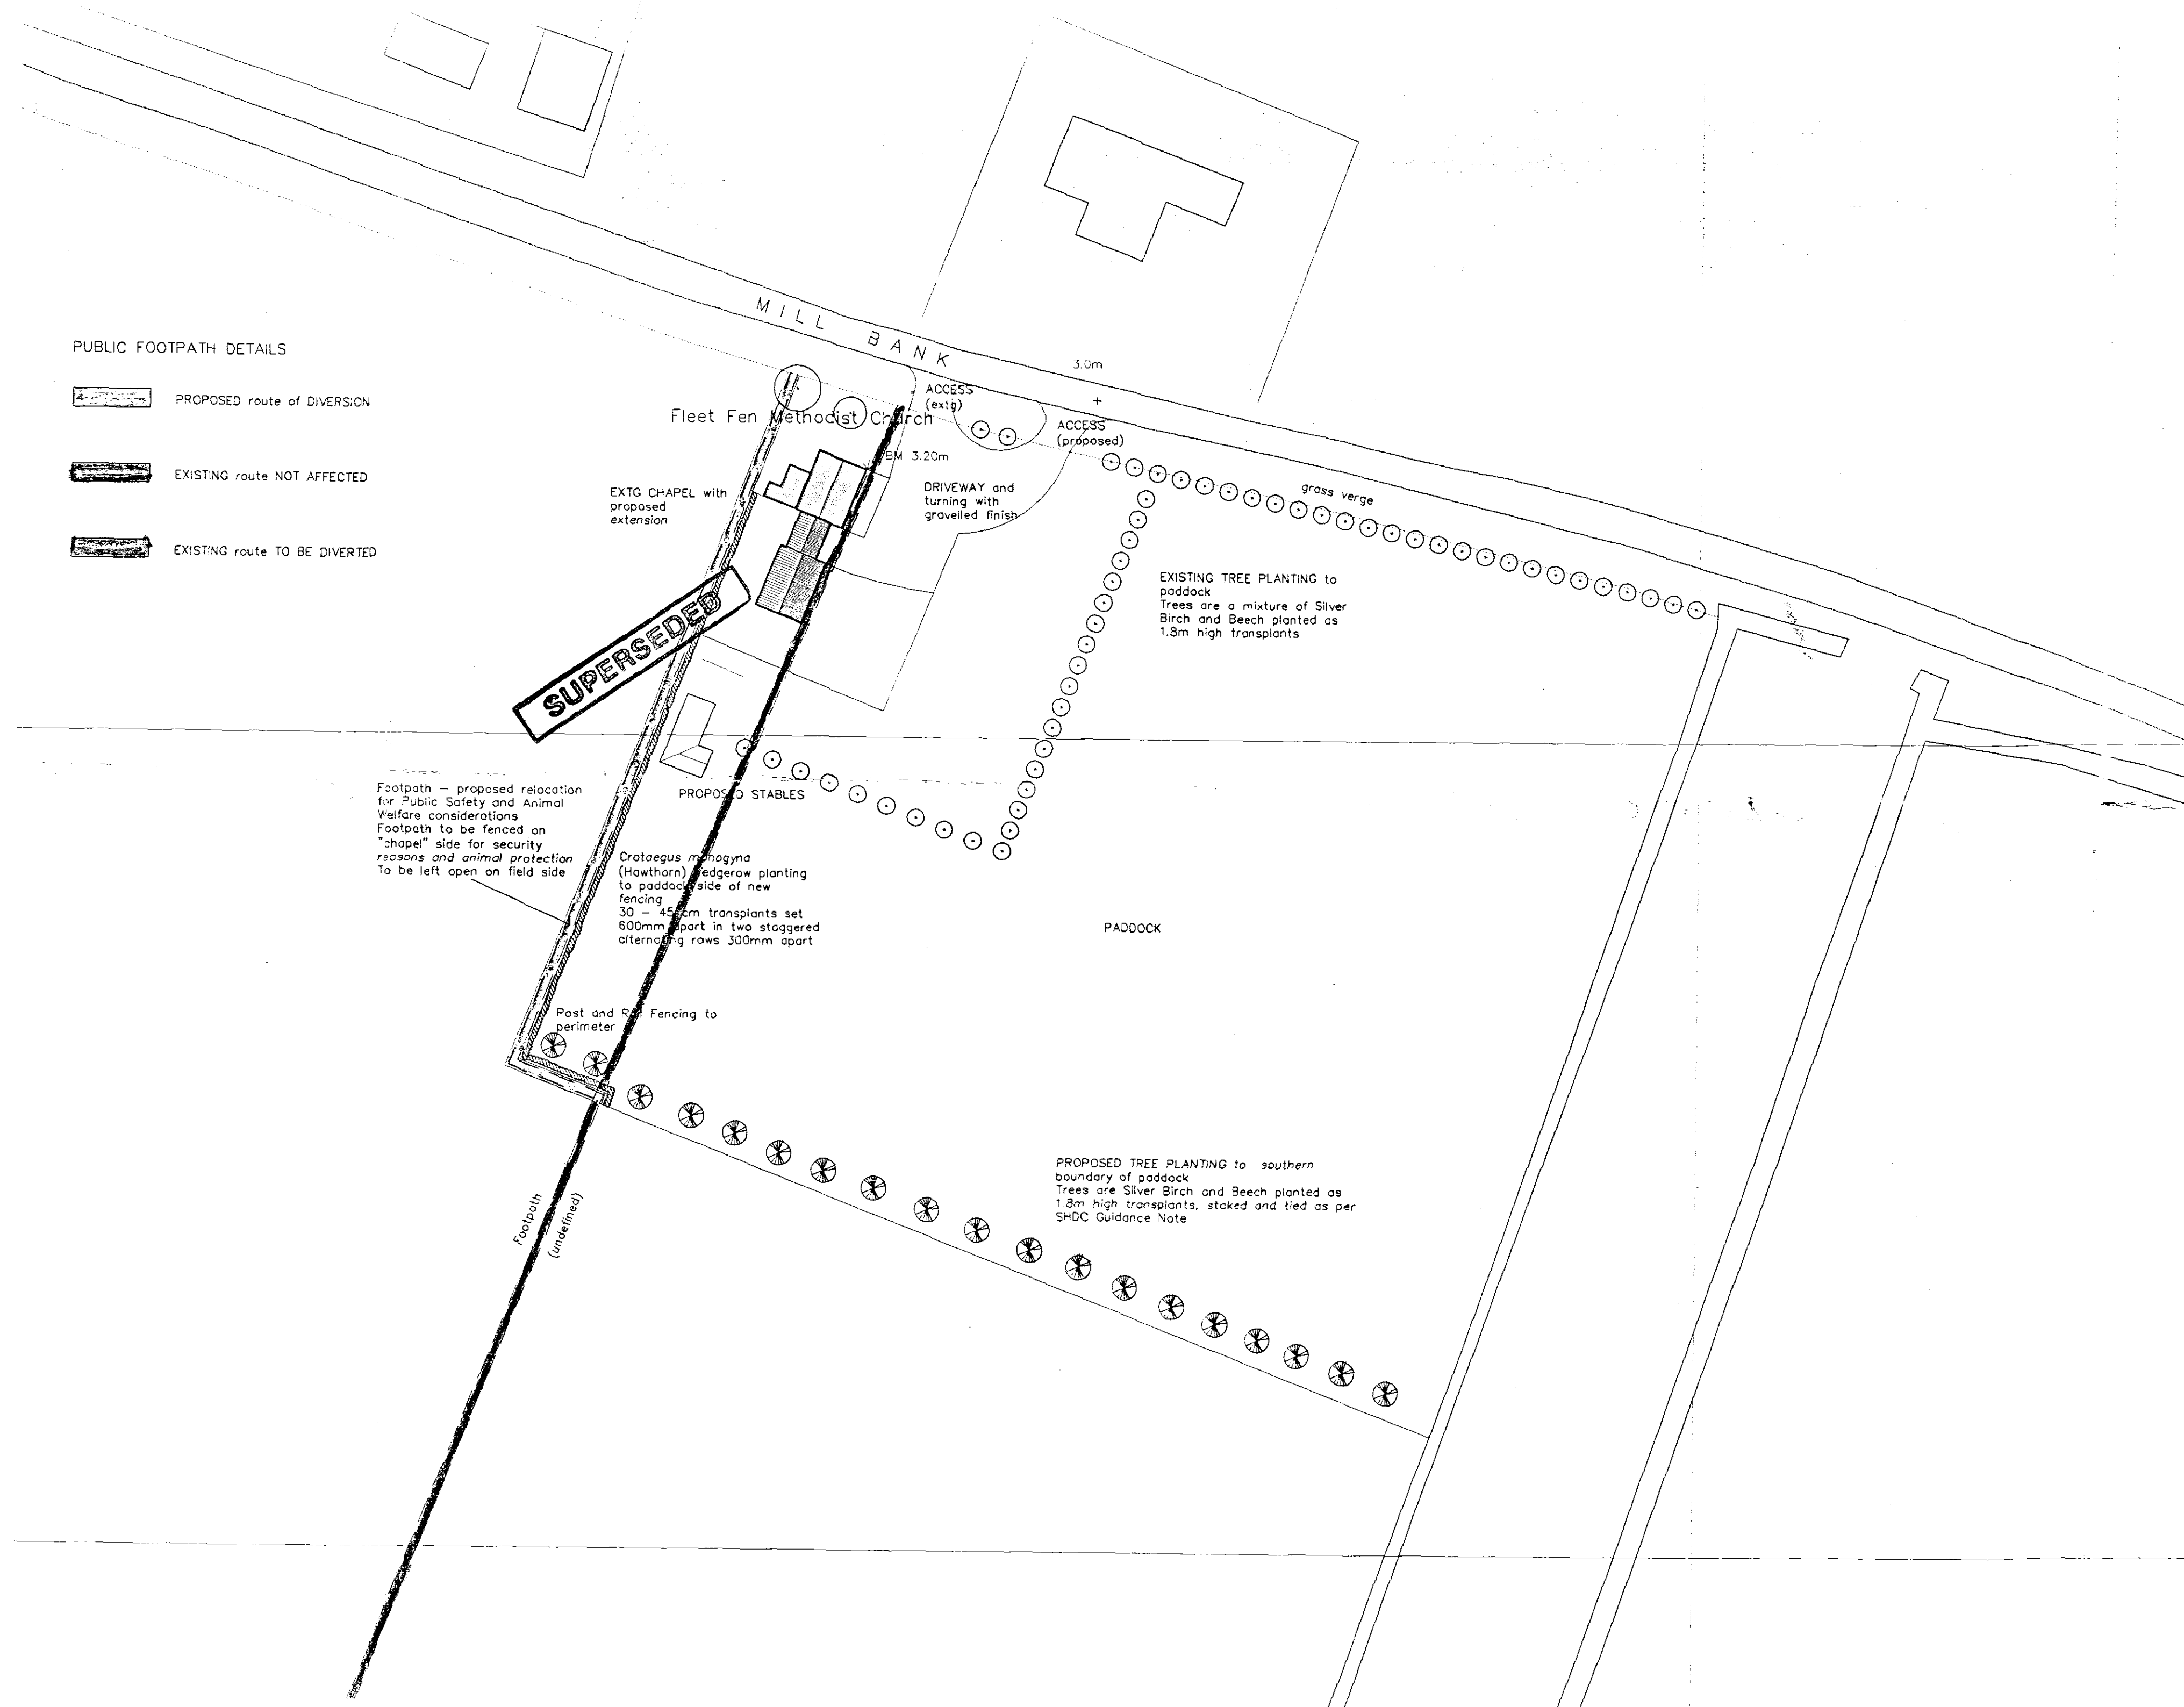

PUBLIC FOOTPATH DETAILS

- PROPOSED route of DIVERSION
- EXISTING route NOT AFFECTED
- EXISTING route TO BE DIVERTED

Footpath - proposed relocation for Public Safety and Animal Welfare considerations. Footpath to be fenced on "chapel" side for security reasons and animal protection. To be left open on field side.


Crataegus monogyna (Hawthorn) hedgerow planting to paddock side of new fencing. 30 - 45cm transplants set 600mm apart in two staggered alternating rows 300mm apart.

Post and Rail Fencing to perimeter.

PROPOSED TREE PLANTING to southern boundary of paddock. Trees are Silver Birch and Beech planted as 1.8m high transplants, staked and tied as per SHDC Guidance Note.

EXISTING TREE PLANTING to paddock. Trees are a mixture of Silver Birch and Beech planted as 1.8m high transplants.

BLOCK PLAN Scale: 1:500

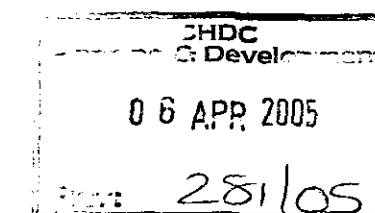

AMENDMENTS

- 05.04.05 Block Plan amended to show extg Public Footpath

L. A. Building Design
 Architectural and Building Practice
 55 Hannam Boulevard
 Spalding
 Lincolnshire PE11 1LB
 Telephone/Fax: Spalding (01775) 711437

Peter S Lithgow MCIOB MBAT

Member of the Chartered Institute of Building and Member of the British Institute of Architectural Technologists

project
 Chapel House
 Millbank, Fleet Fen, Spalding,
 Lincolnshire, PE12 8QW

client
 MRS JANET HORRY

drawing
 BLOCK PLAN
 Extension and Conversion of Existing Chapel to Form Dwelling
 Planning Drawing

date	scale(s)
DECEMBER 2004	1:500
drawn by	checked
Peter Lithgow	
job no	drawing no
04/03	06A