
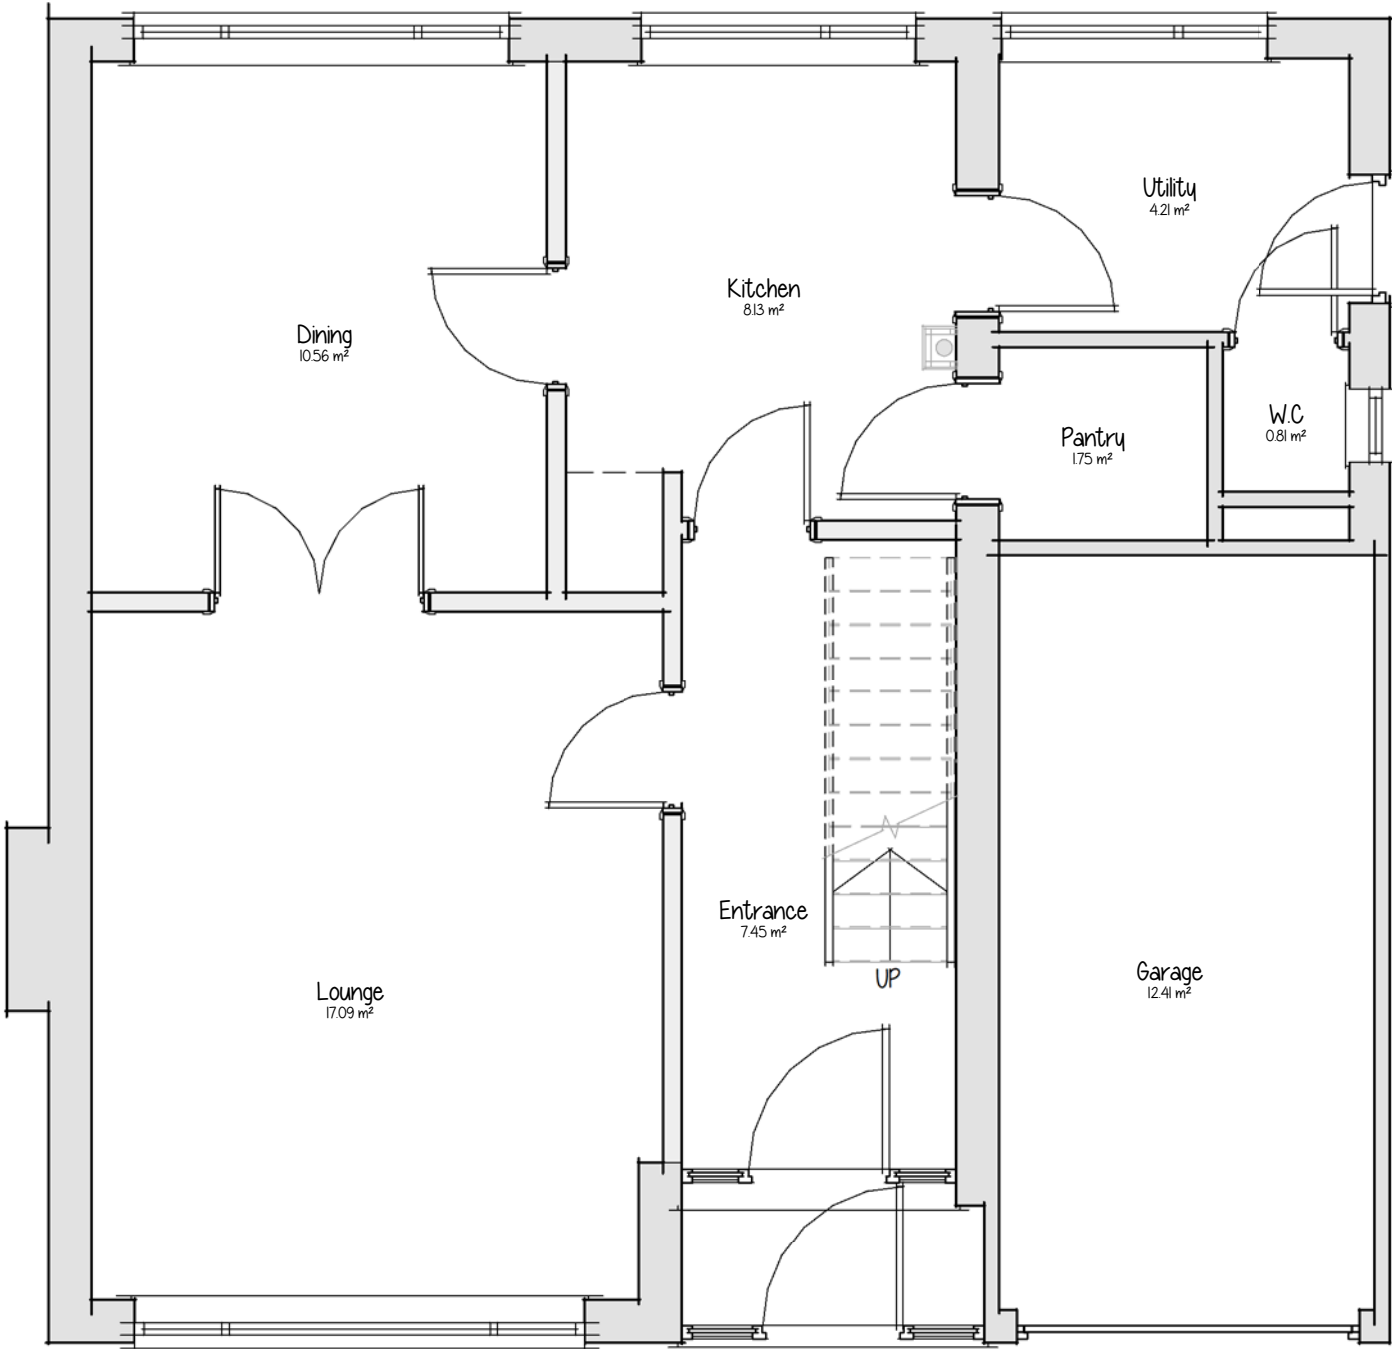


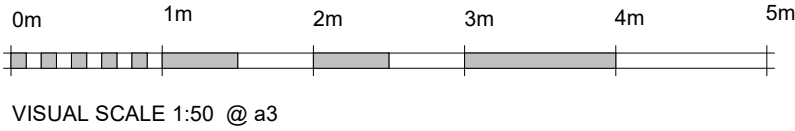

10 - Existing Ground Floor Schedule		
Name	Area	Perimeter
Dining	10.55 m ²	13.0 m
Entrance	7.45 m ²	11.9 m
Garage	12.40 m ²	15.0 m
Kitchen	8.15 m ²	12.8 m
Lounge	17.10 m ²	16.7 m
Pantry	1.75 m ²	5.3 m
Utility	4.20 m ²	8.3 m
W.C	0.80 m ²	3.6 m
Grand total: 8	62.40 m ²	86.5 m