



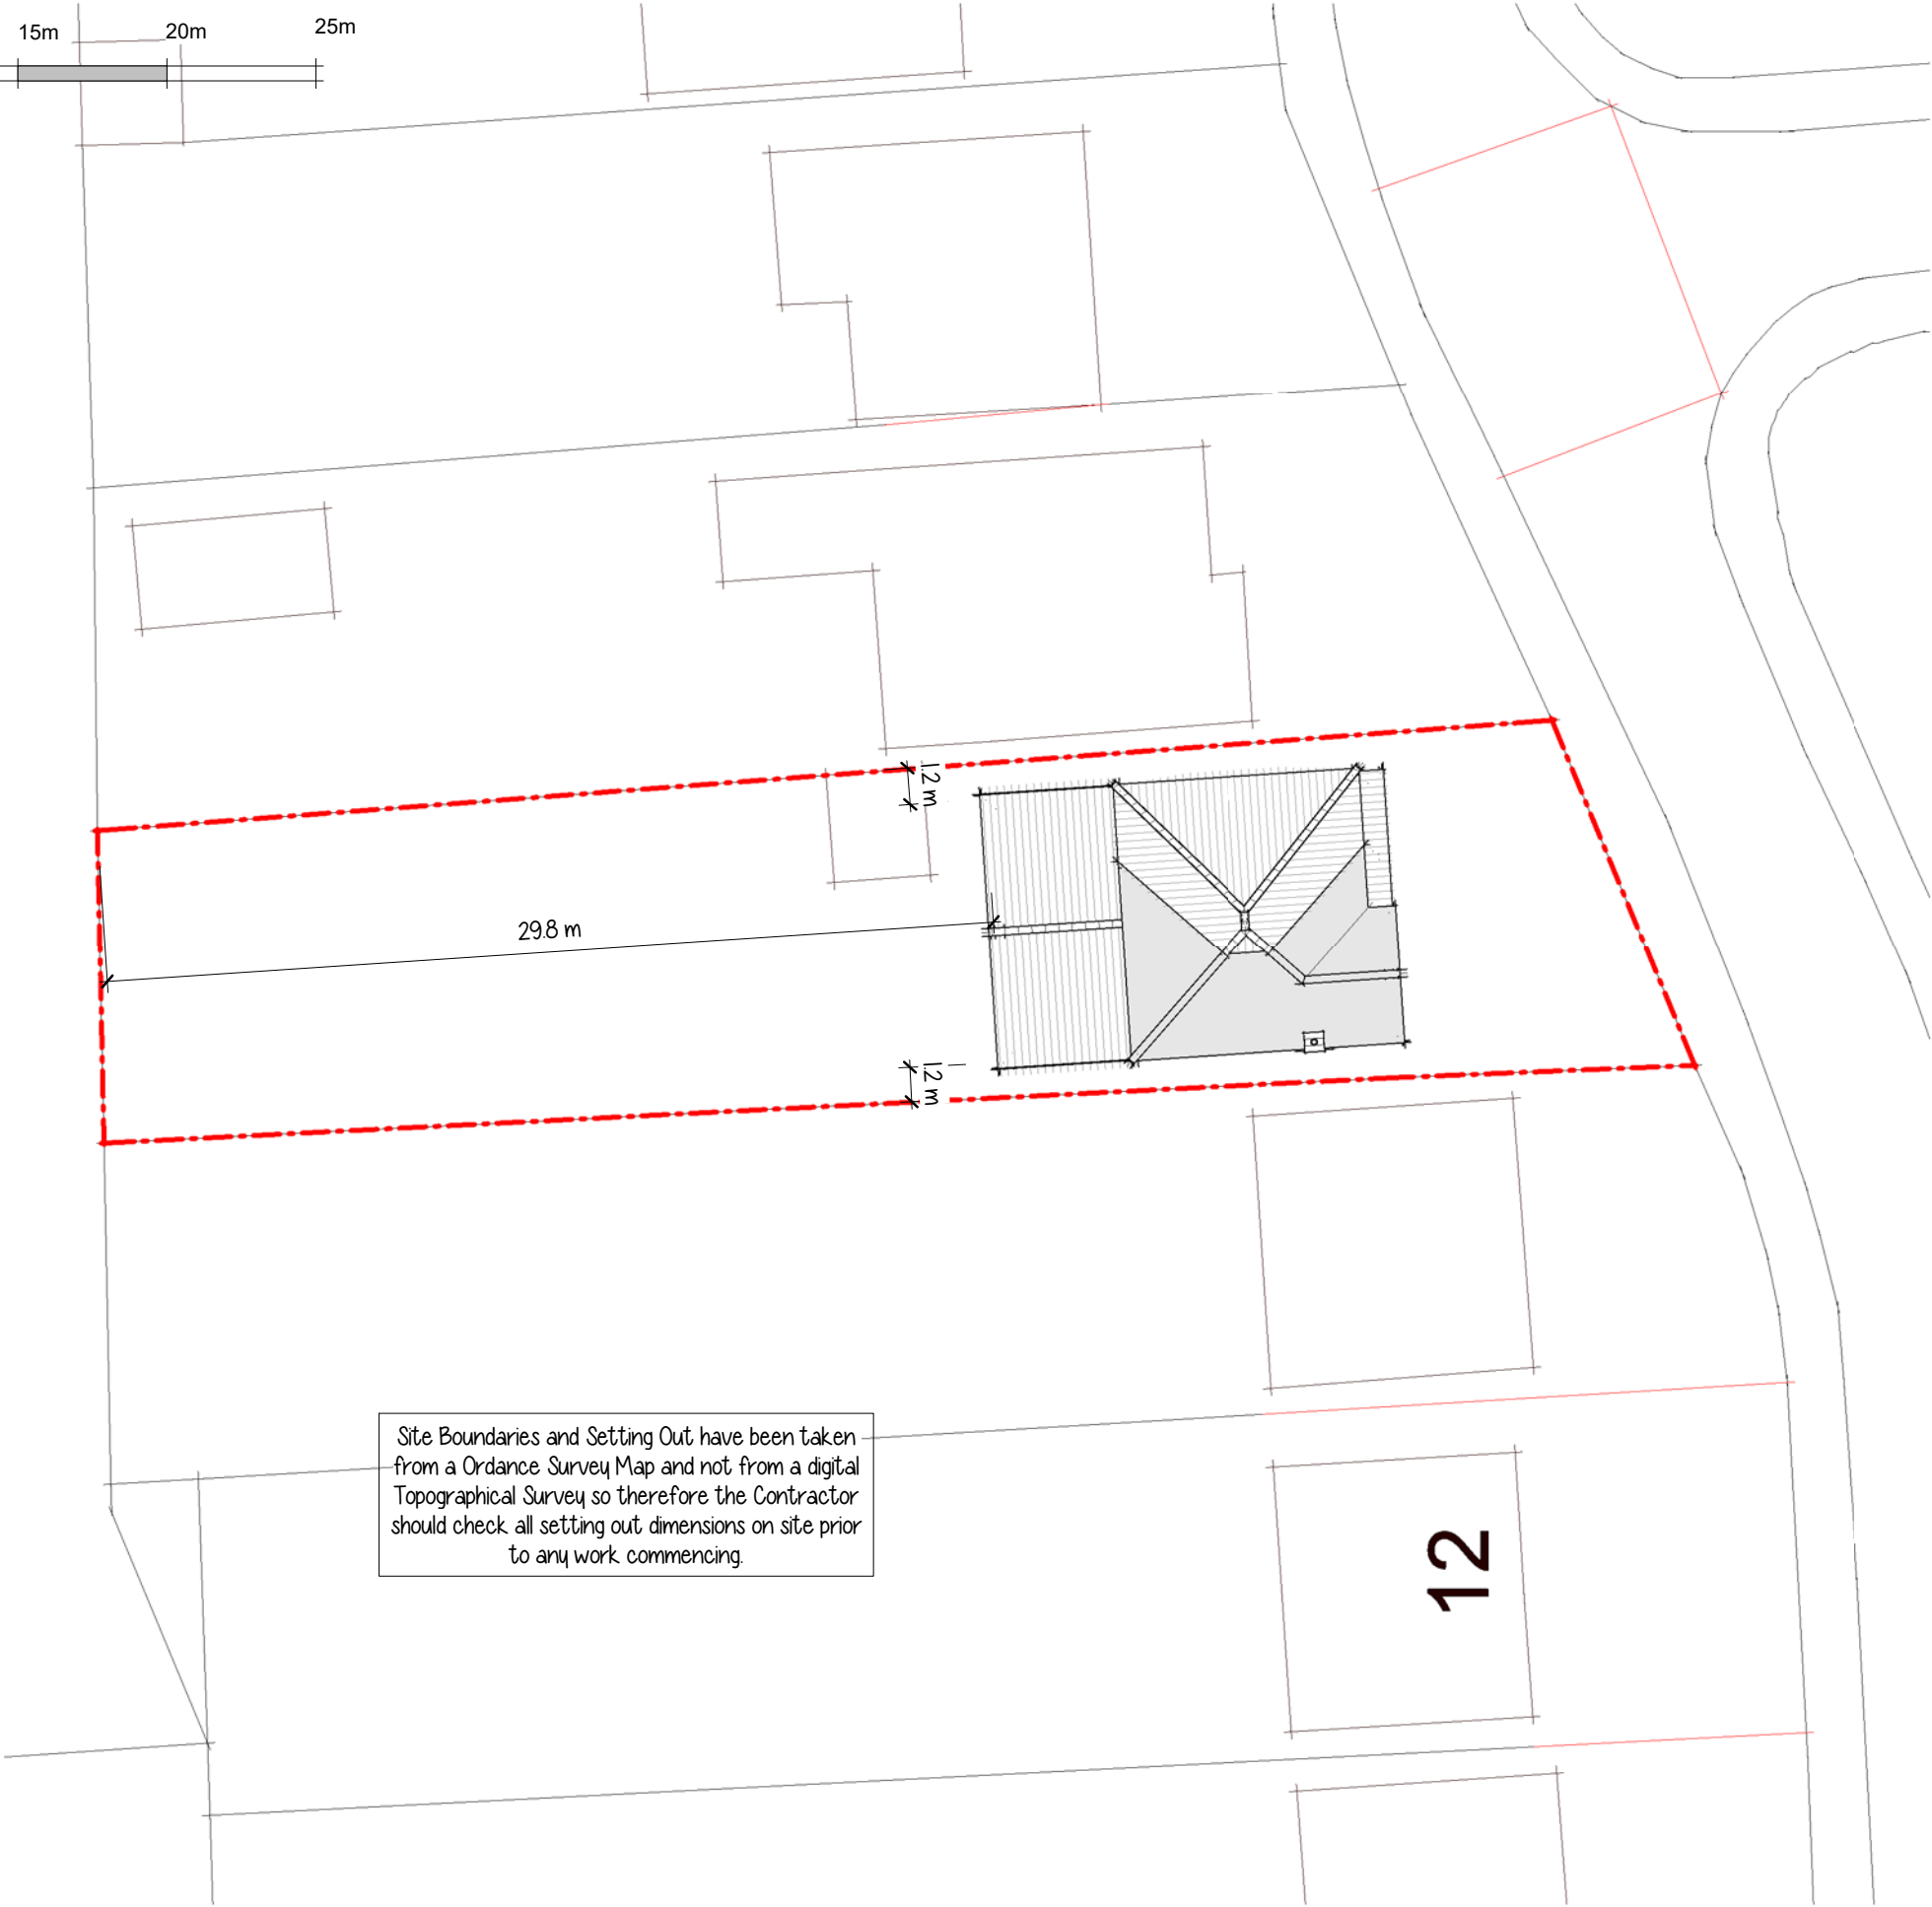

Proposed Block Plan

Drg No 2973 - 06

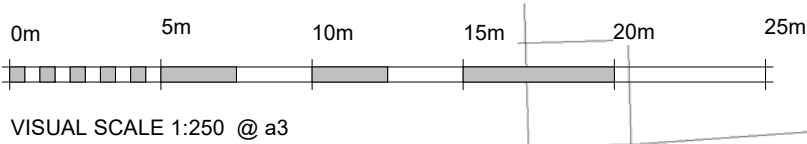