


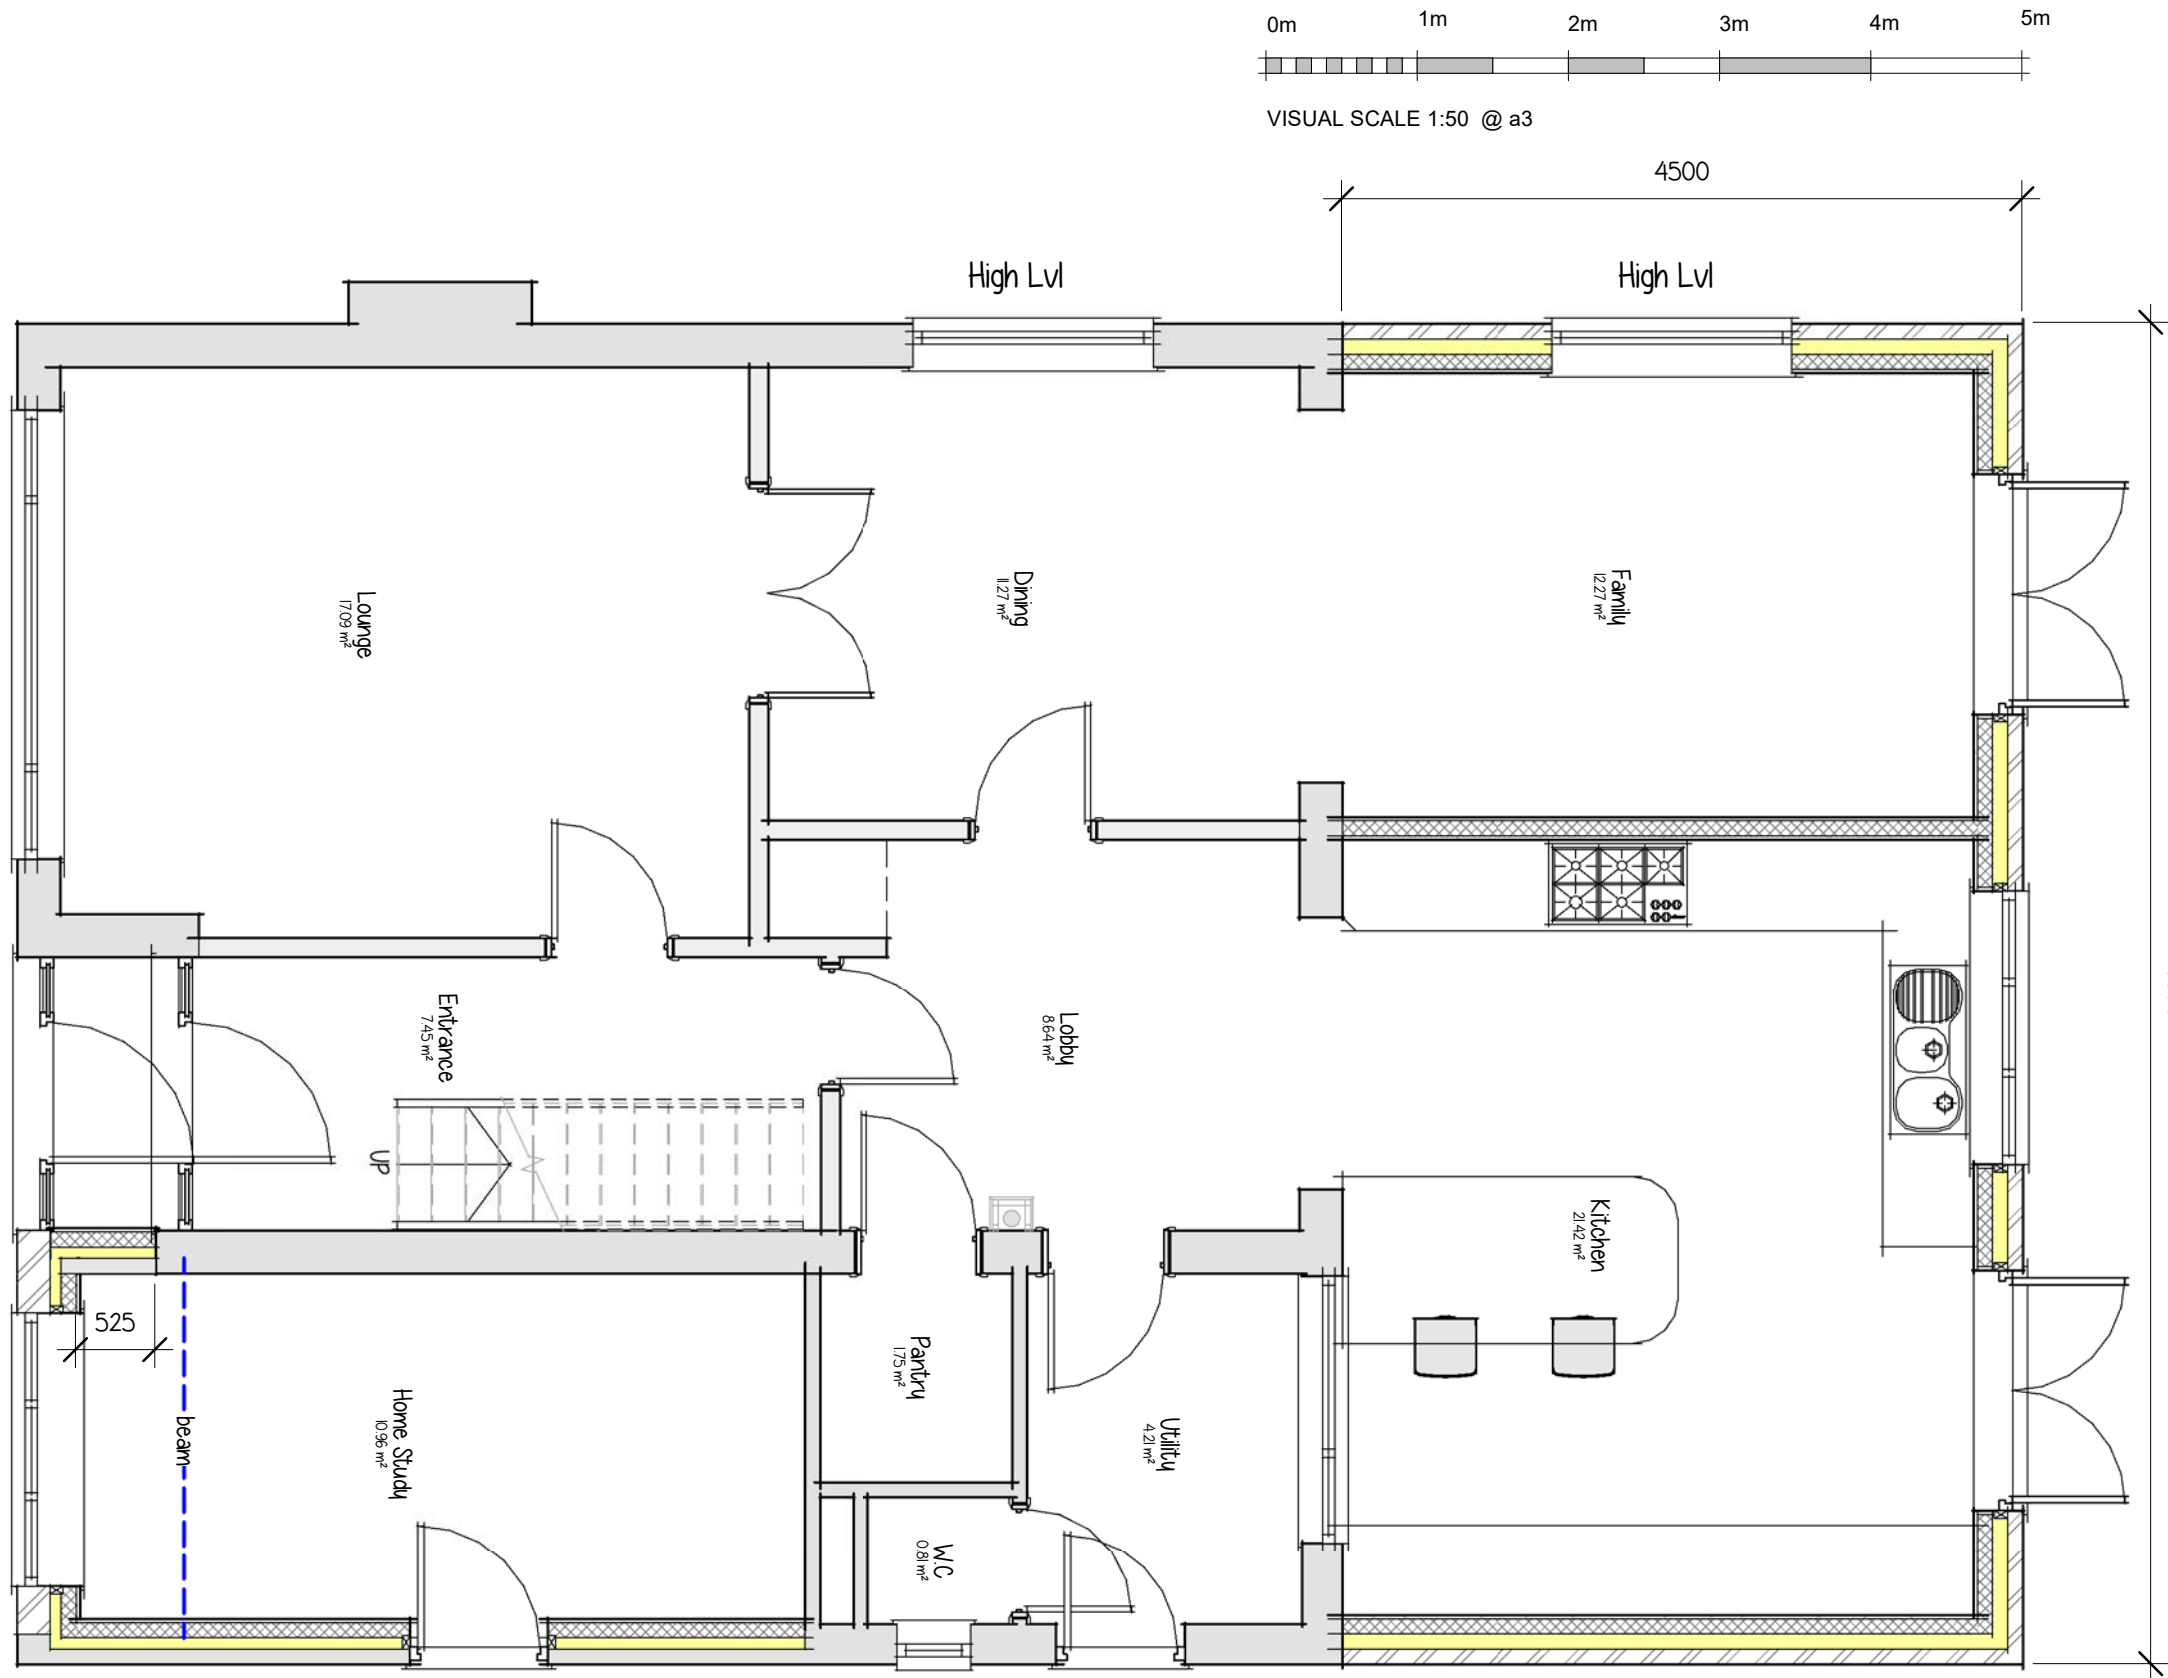

II - Proposed Ground Floor Schedule		
Name	Area	Perimeter
Family	12.25 m²	14.2 m
Home Study	10.95 m²	14.2 m
Kitchen	21.40 m²	18.6 m
Lobby	8.65 m²	13.4 m
Grand total 4	53.30 m²	60.4 m