
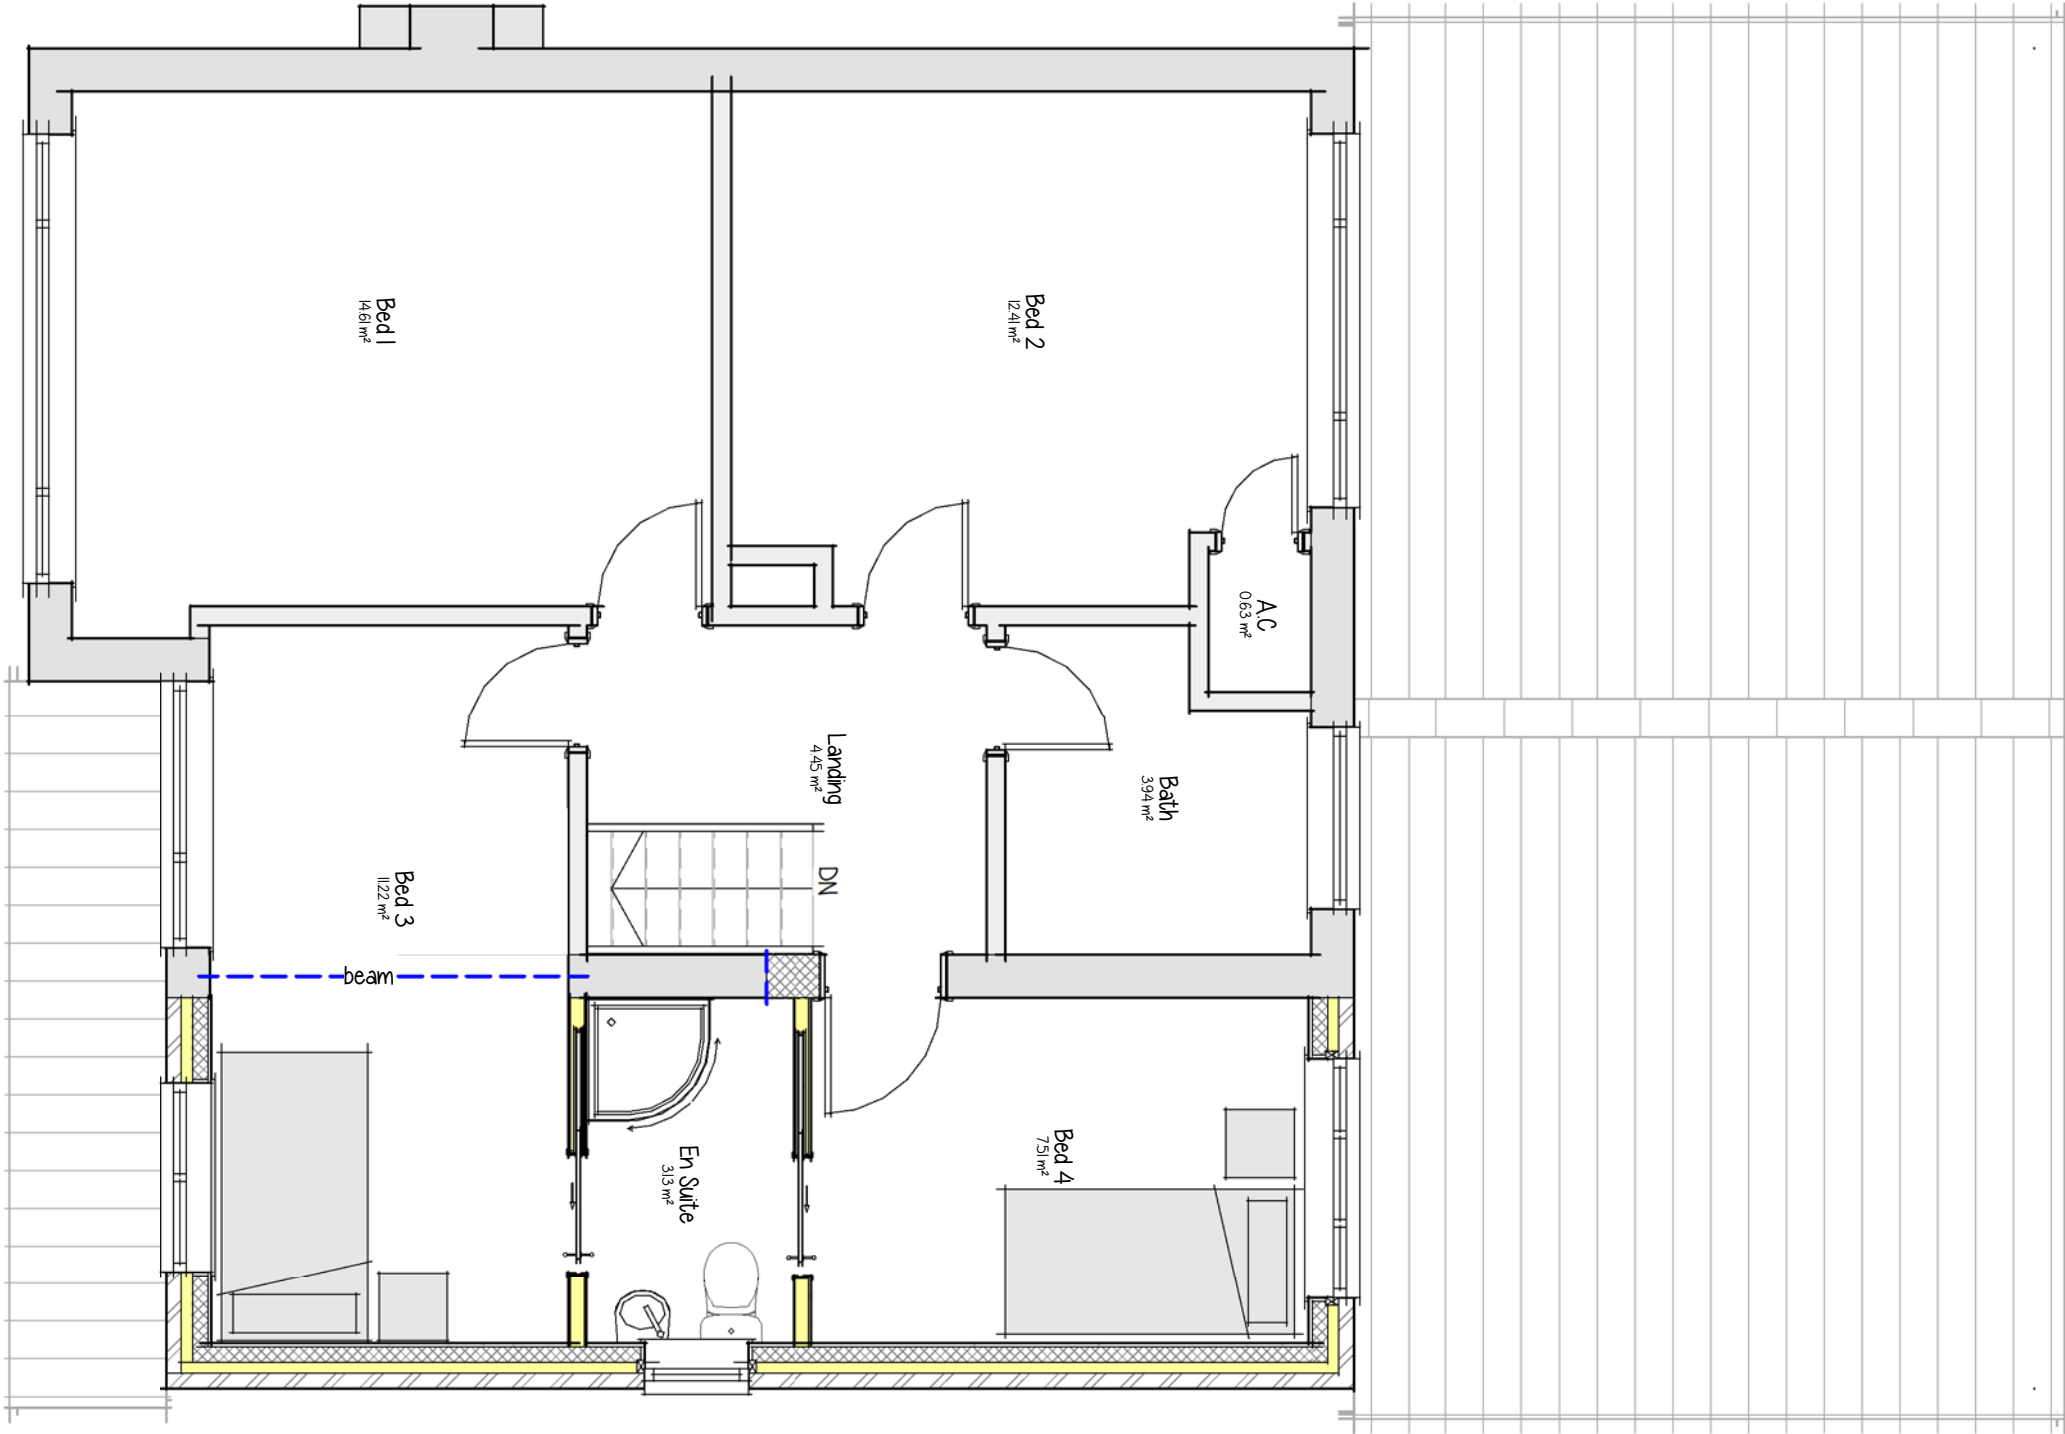


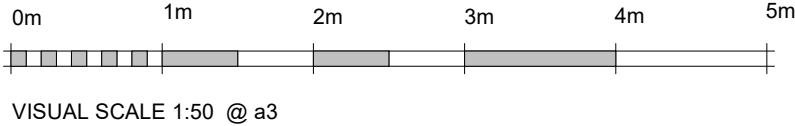

| 13 - Proposed First Floor Schedule |          |           |
|------------------------------------|----------|-----------|
| Name                               | Area     | Perimeter |
| Bed 3                              | 11.20 m² | 14.2 m    |
| Bed 4                              | 7.50 m²  | 11 m      |
| En Suite                           | 3.15 m²  | 7.3 m     |
| Grand total: 3                     | 21.85 m² | 32.7 m    |