




FRONT

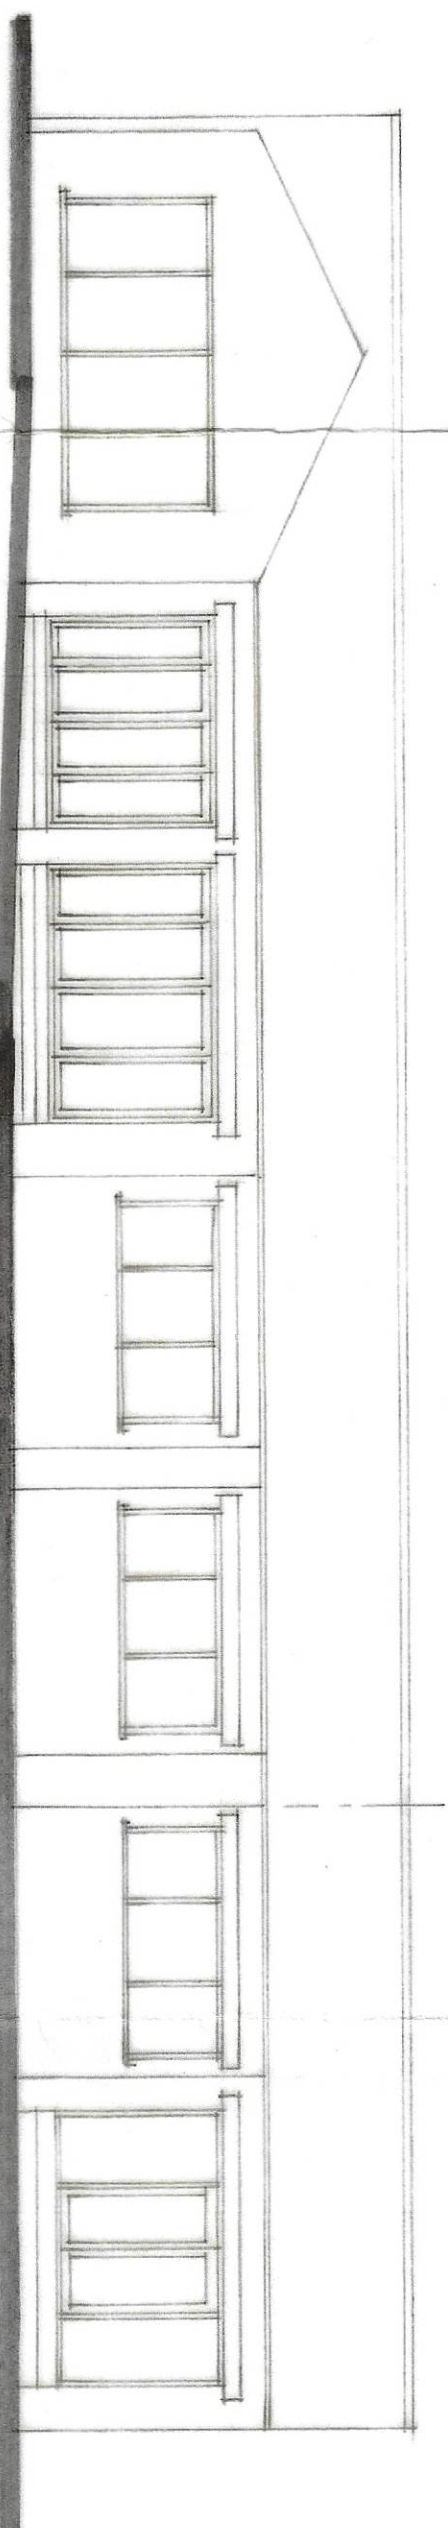


REAR

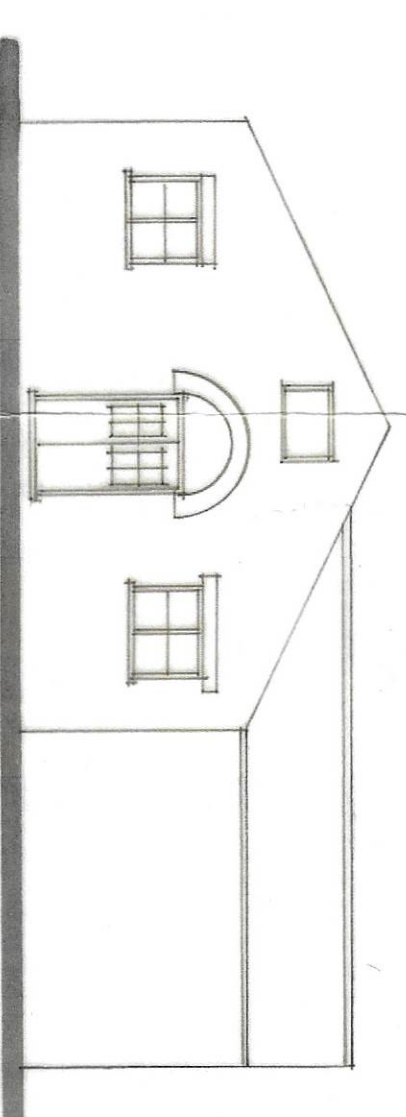

SIDE

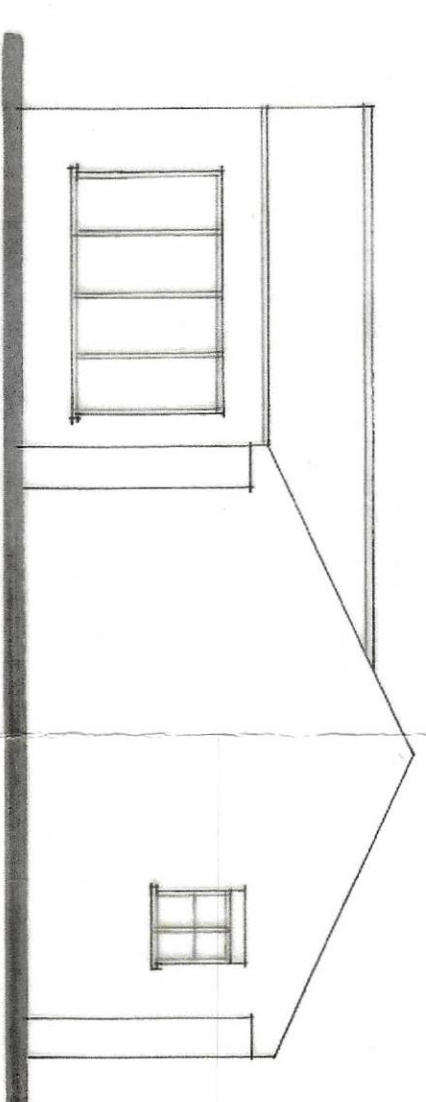

SIDE

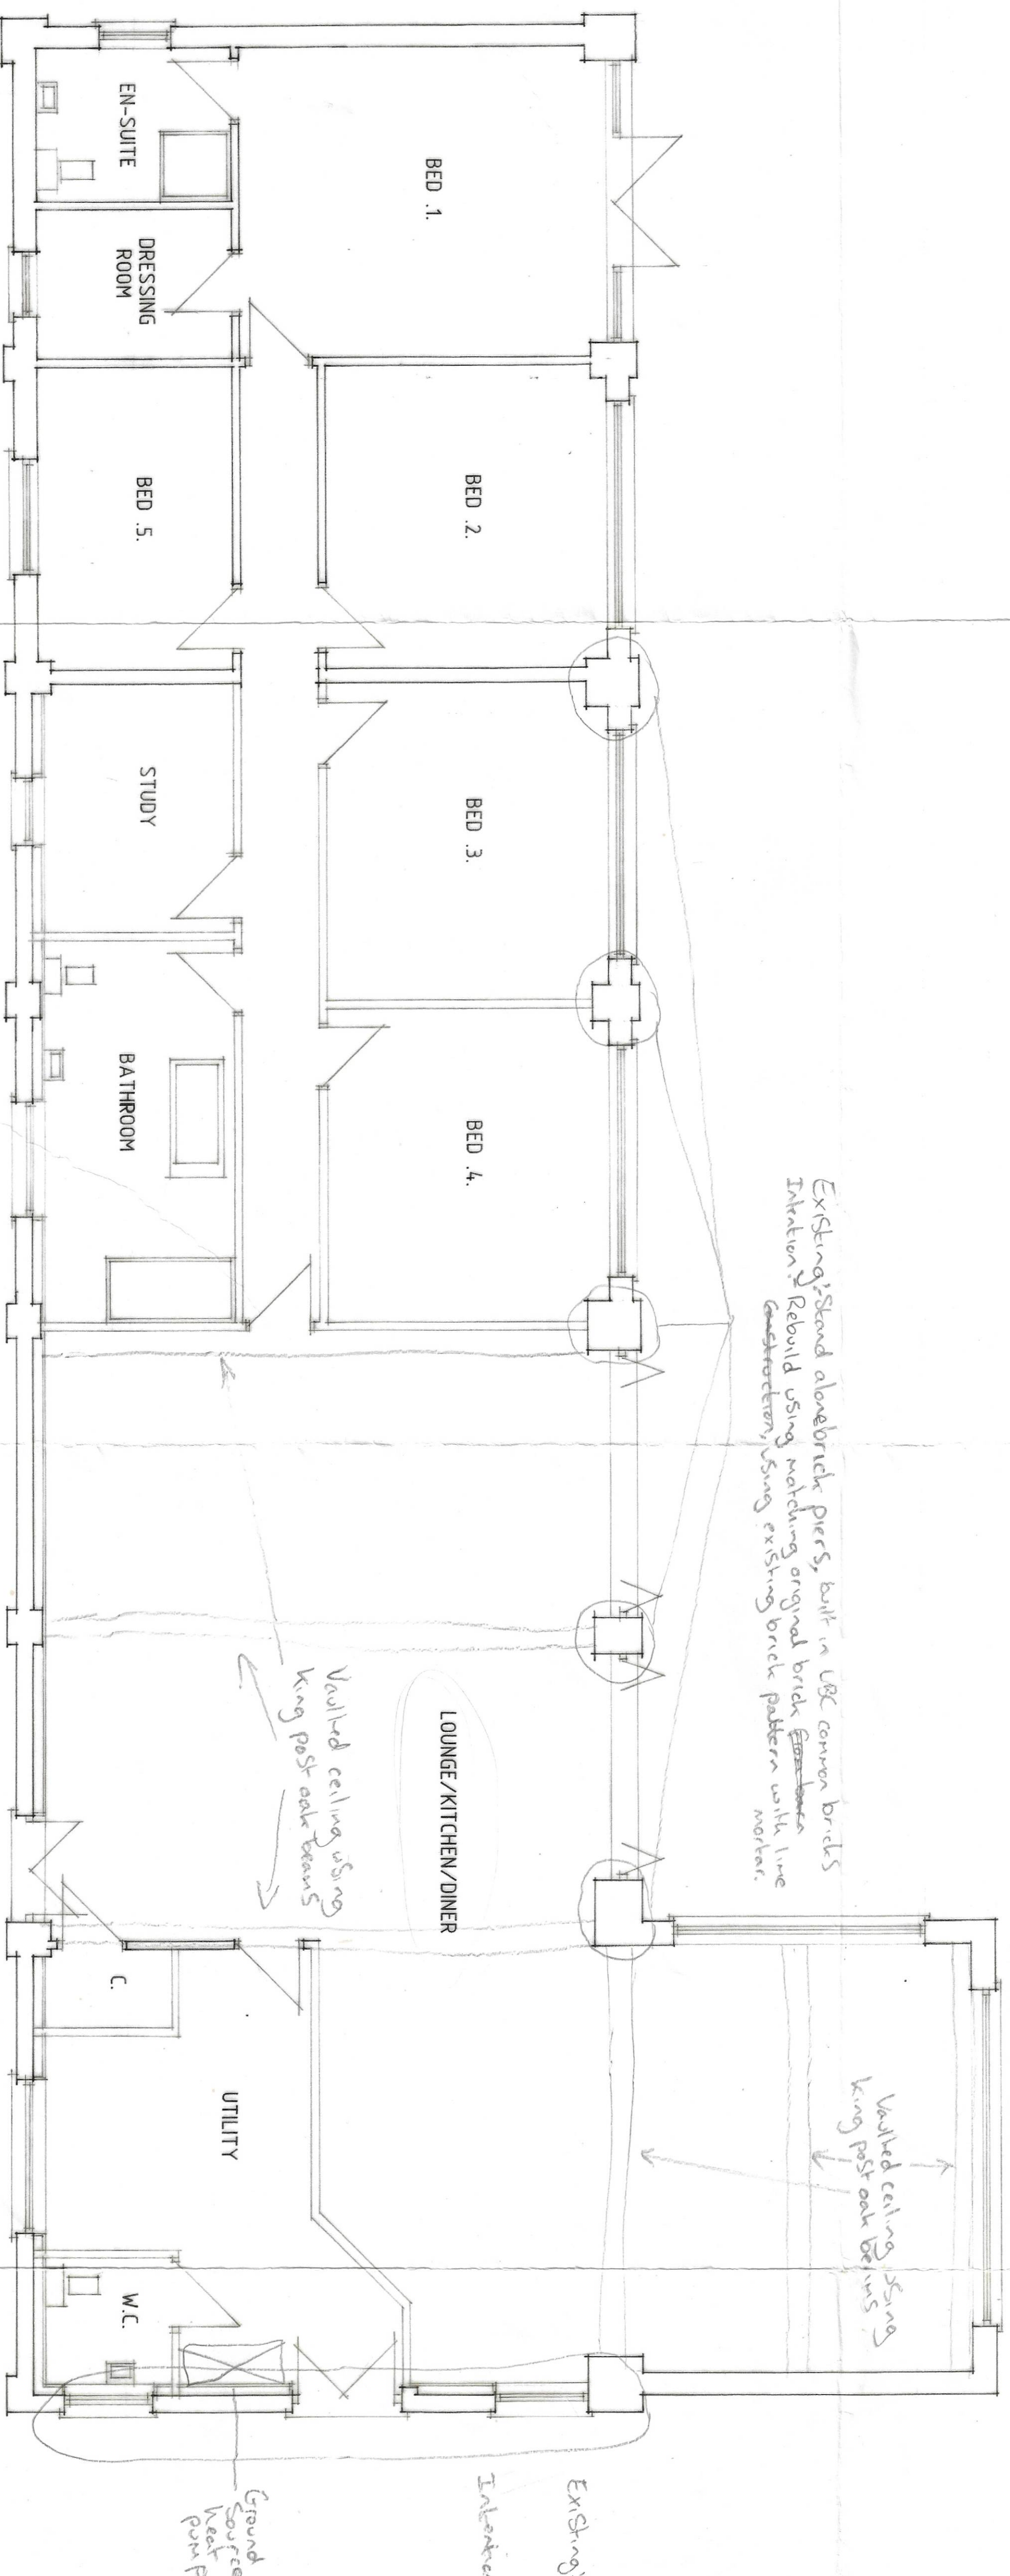

Existing: Gable end is predominantly from UGC corner bricks, there is a small area of original brickwork.
Intention: Rebuild using reclaimed and matching original brick using original brick pattern and keeping all original features, using lime mortar.

Status
DESIGN
CONSULTANTS IN ARCHITECTURE & PLANNING

PROPOSED CONVERSION & EXTENSION OF BARN TO DWELLING AT TORRINGTON LANE, FLEET FOR

MR. J. SIMMONS.

PLAN AS PROPOSED

CONDITION - 4.

1:50 1:100 SD18-027/1

JUNE-18 B. GILHAM.


FLOOR PLAN