


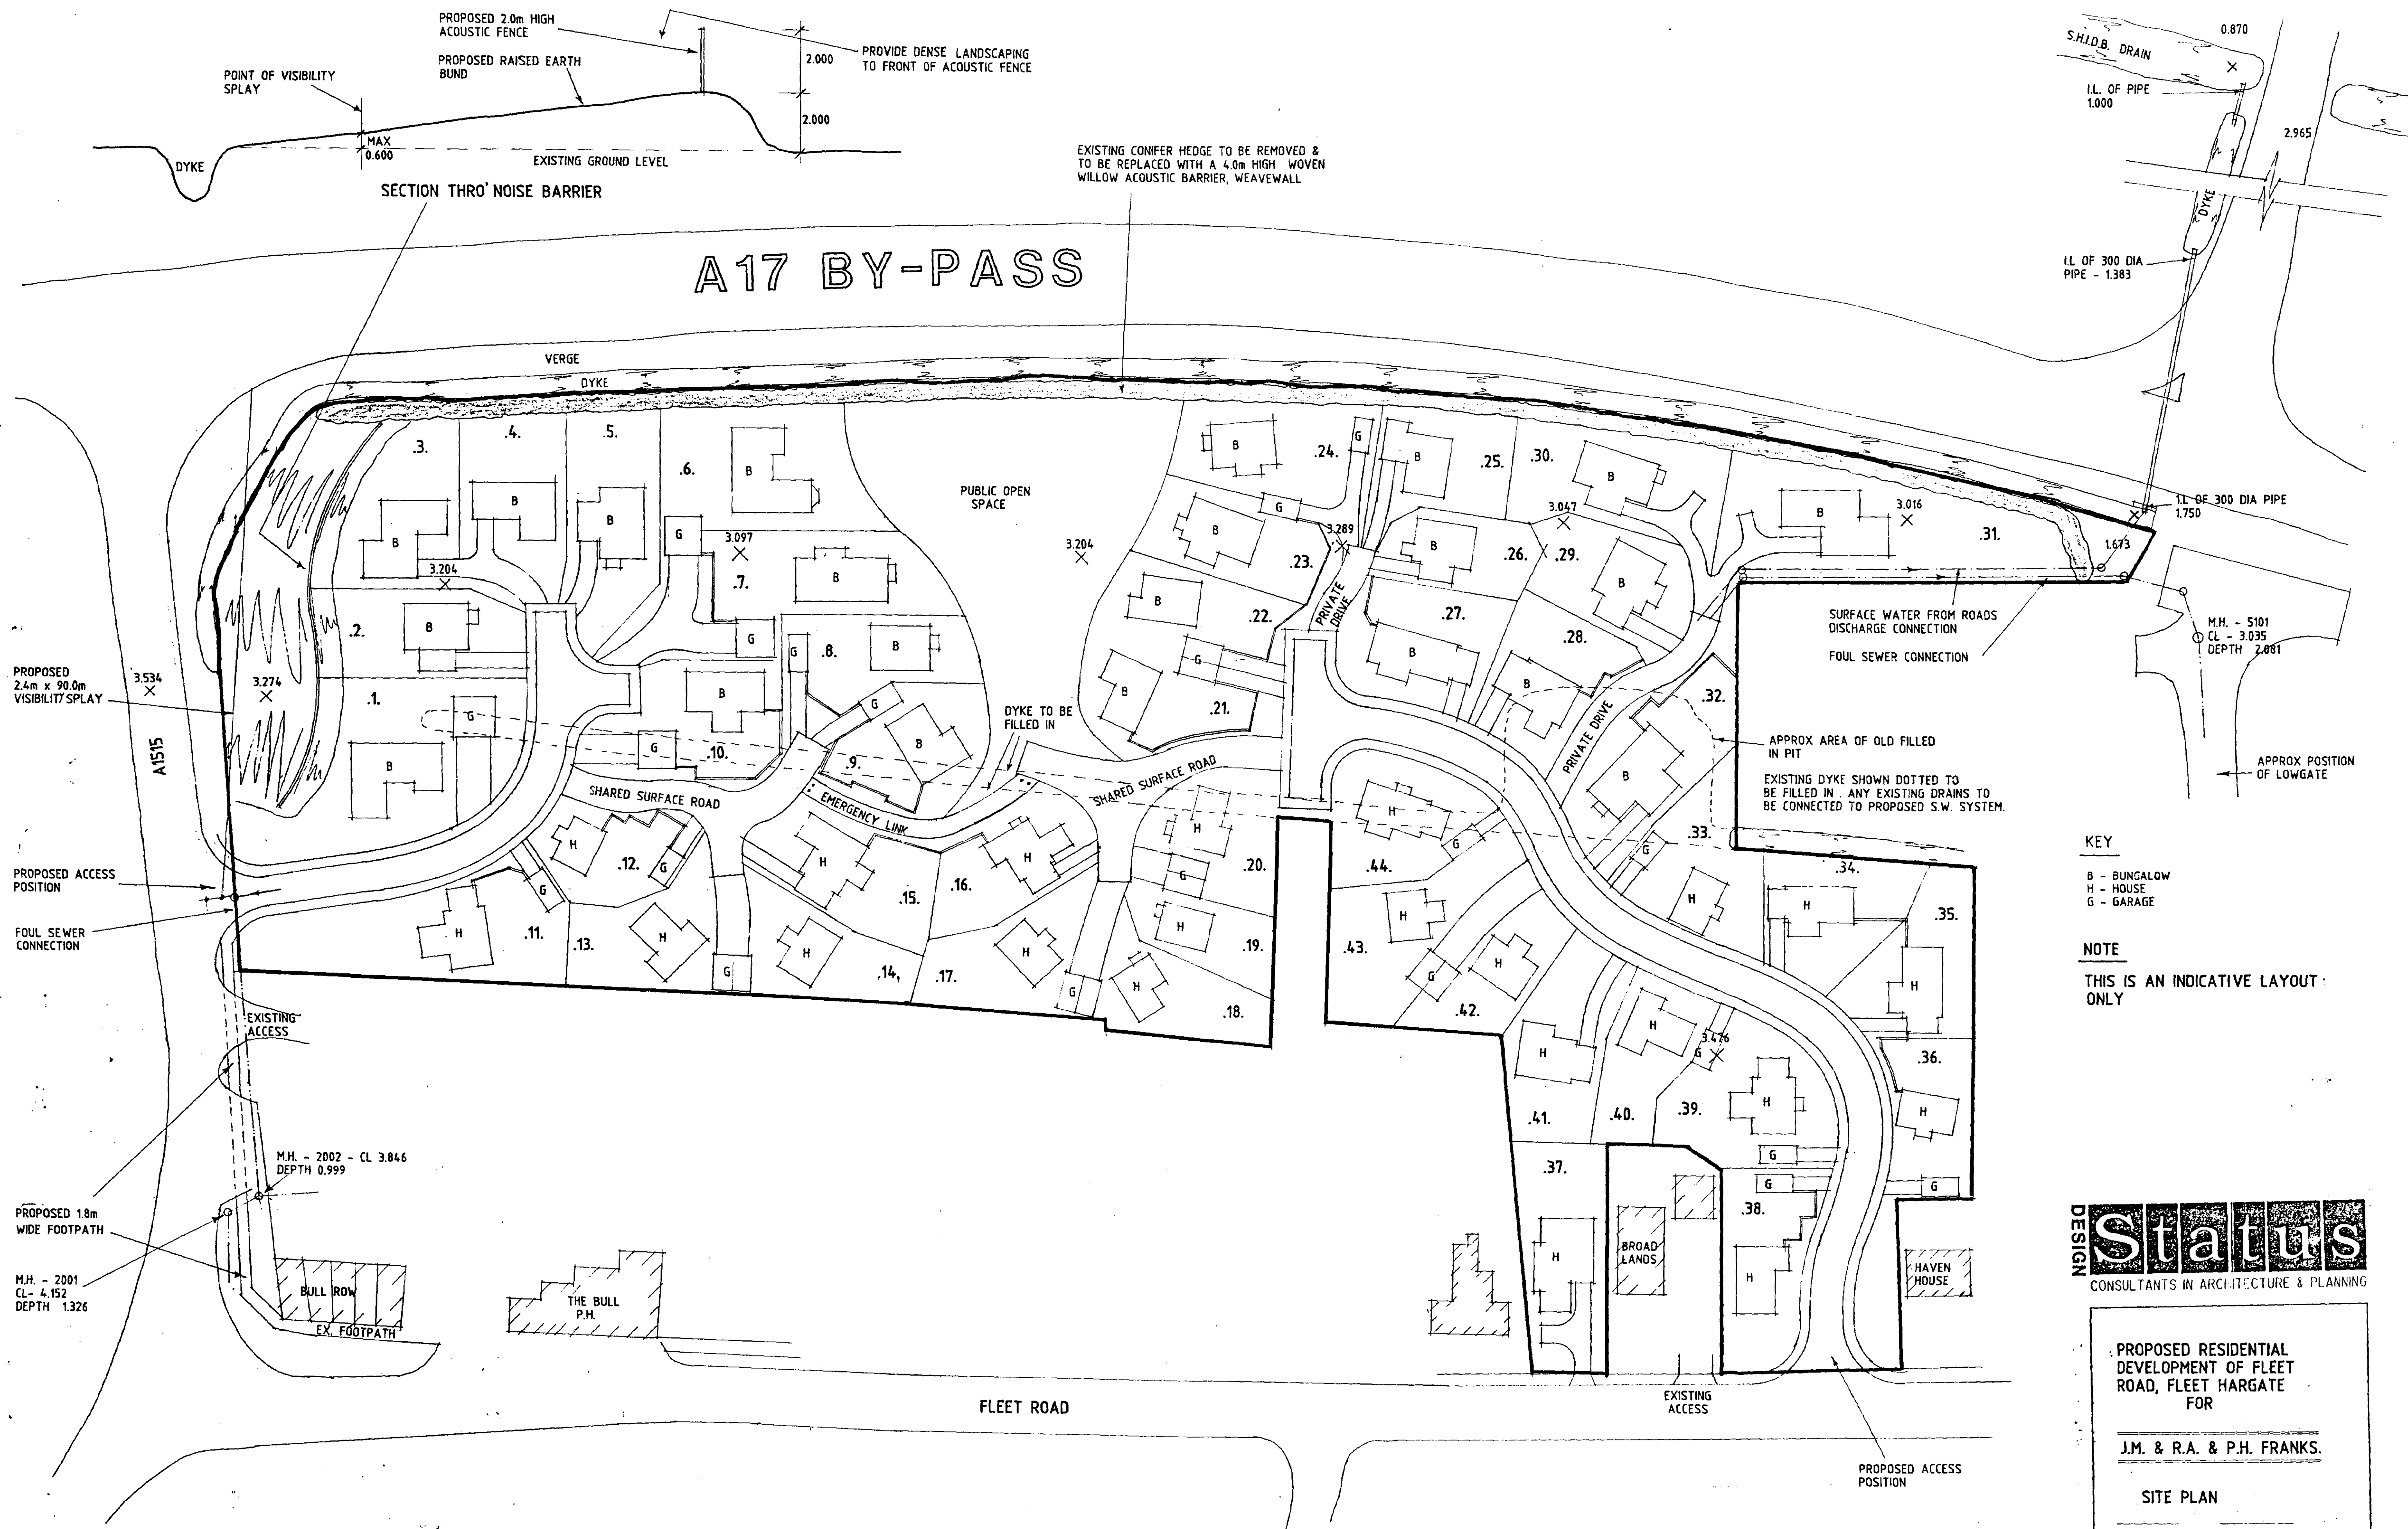

KEY

- B - BUNGALOW
- H - HOUSE
- G - GARAGE

NOTE

THIS IS AN INDICATIVE LAYOUT ONLY



PROPOSED RESIDENTIAL DEVELOPMENT OF FLEET ROAD, FLEET HARGATE FOR

J.M. & R.A. & P.H. FRANKS.

SITE PLAN


1:500 772095/1
JAN-00 B.GILHAM.

SITE PLAN

THIS DRG. TO BE READ IN CONJUNCTION WITH
NOISE ASSESSMENT BY ACOUSTIC ASSOCIATES REF - TM/J578/6418
& 772095/2

- LEVELS ADDED ETC - 2.200

2 Edinburgh Walk, Holbeach,
Spalding, Lincs. PE12 7AP
Tel: 01406 424343 Fax: 01406 450702

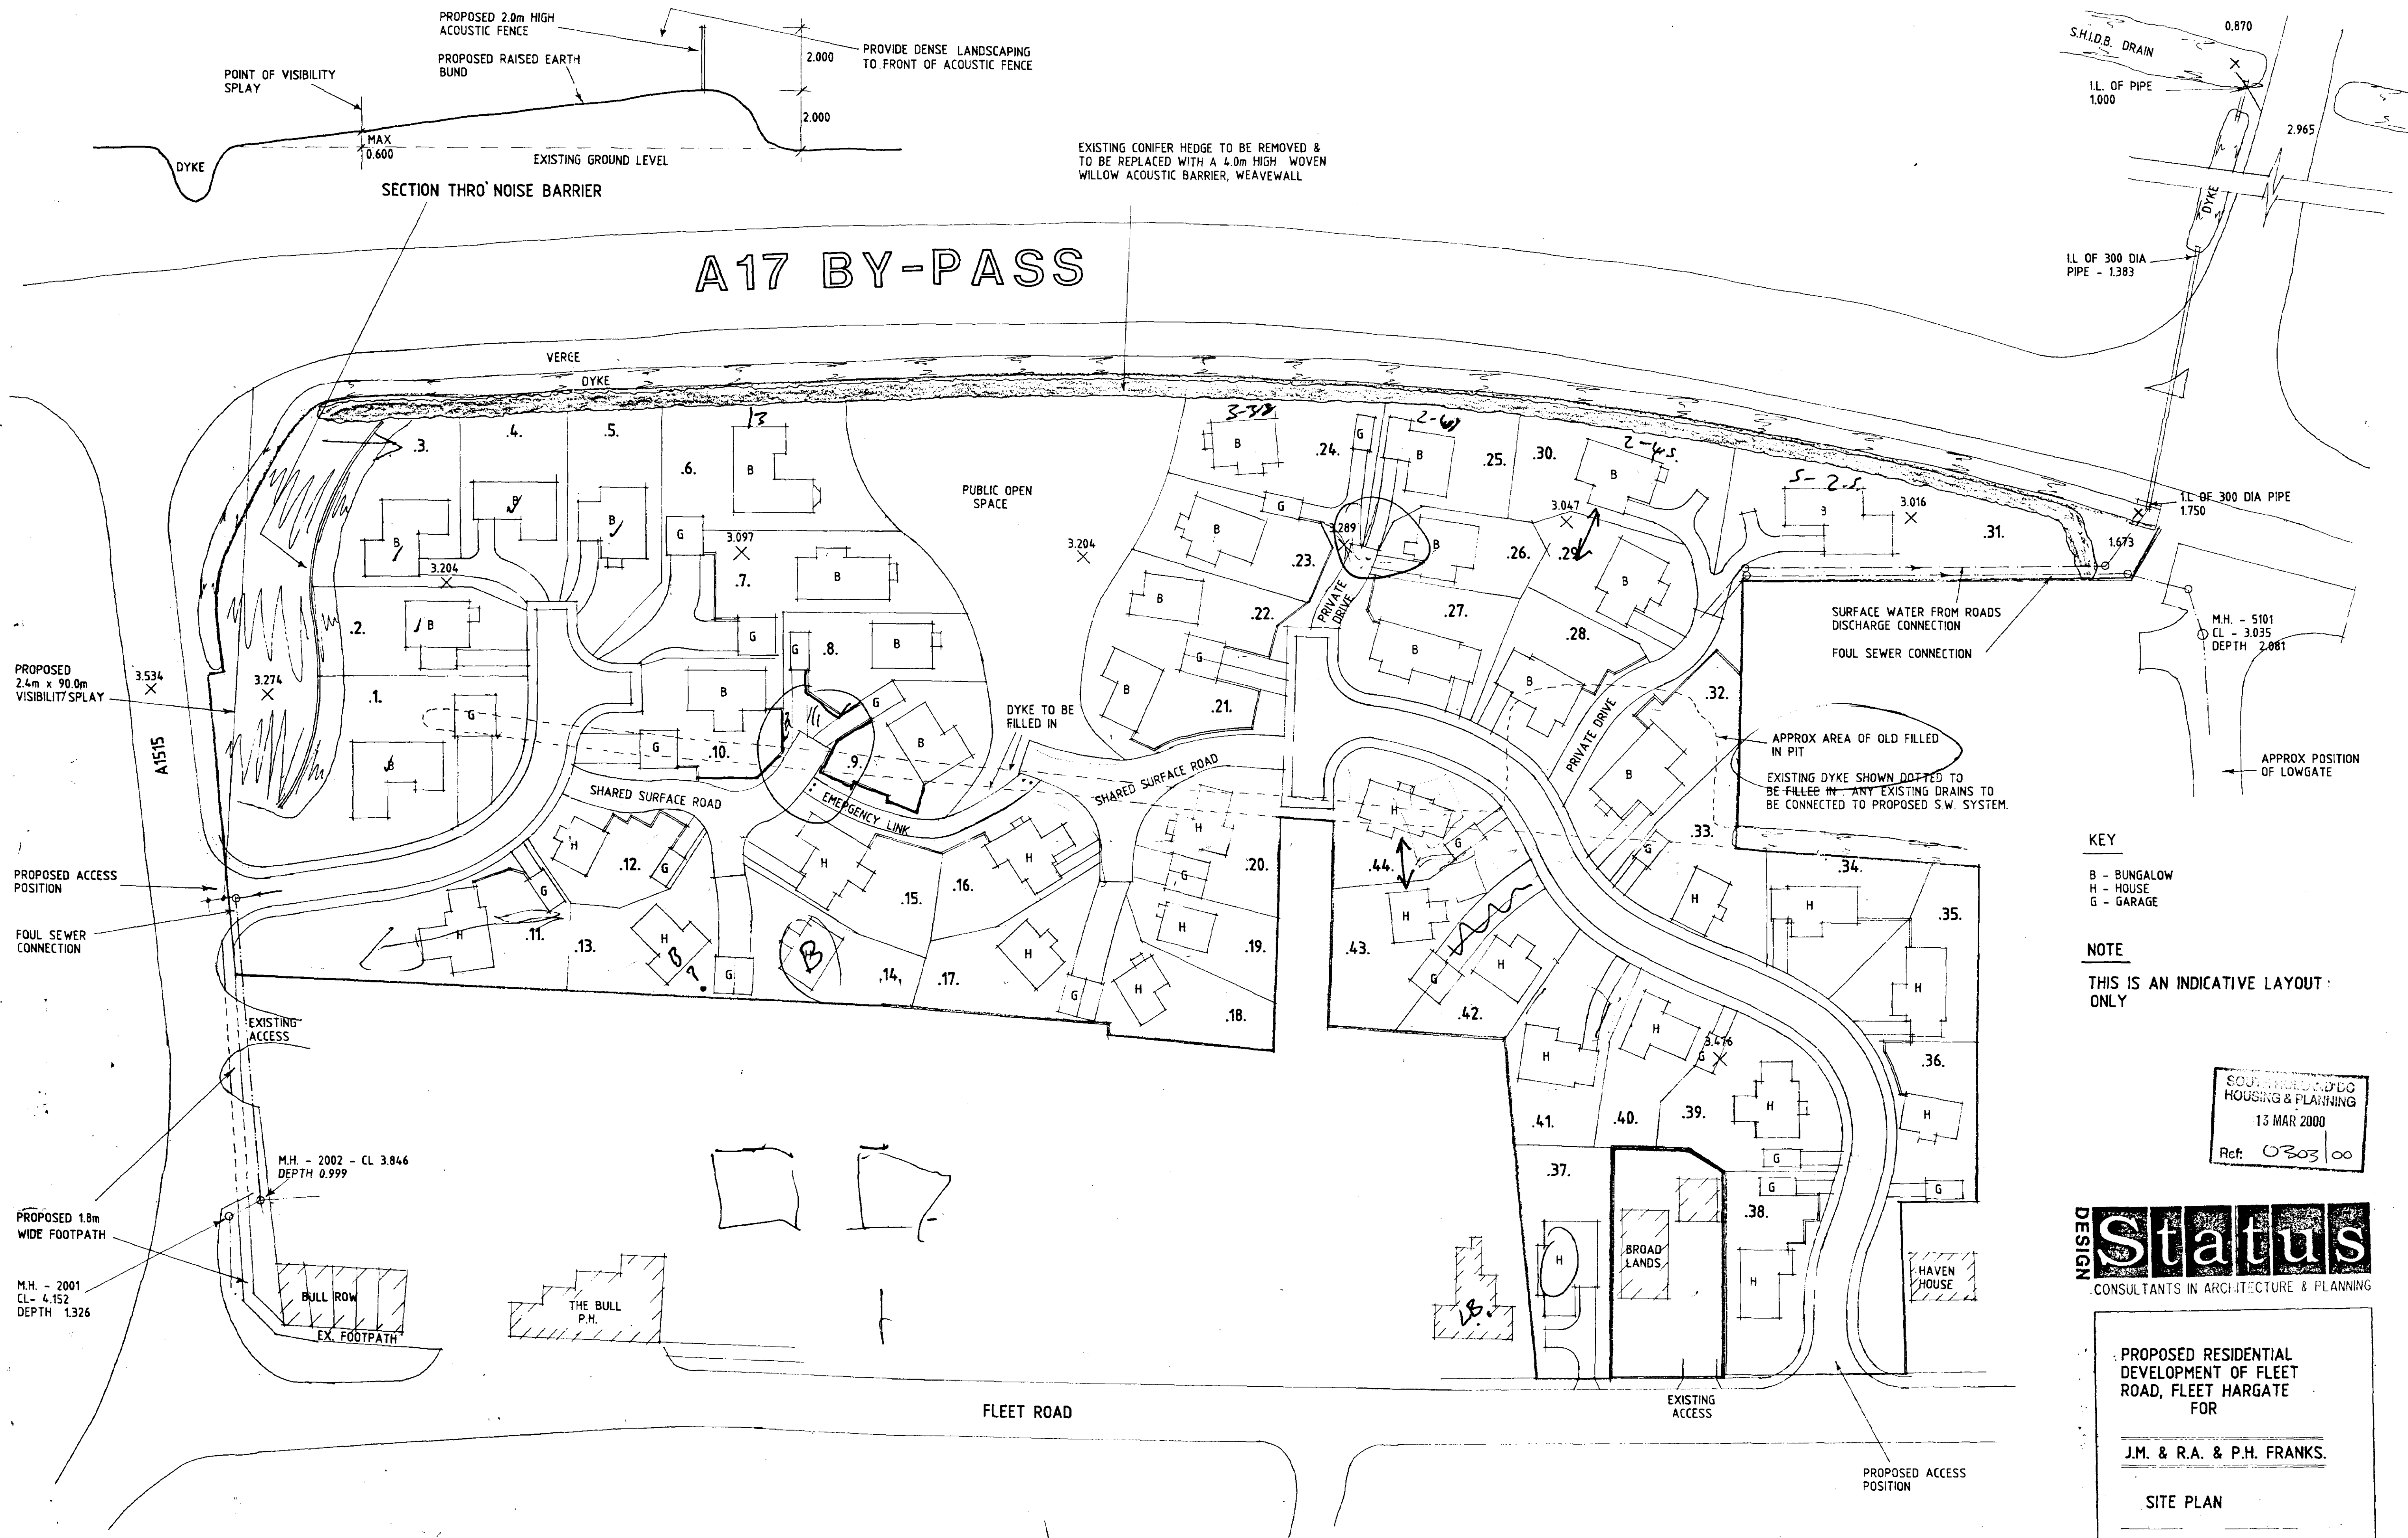

SITE PLAN

THIS DRG. TO BE READ IN CONJUNCTION WITH
NOISE ASSESSMENT BY ACOUSTIC ASSOCIATES REF - TM/J578/6418
& 772095/2

A - LEVELS ADDED ETC - 2.200

KEY

B - BUNGALOW
H - HOUSE
G - GARAGE

NOTE

THIS IS AN INDICATIVE LAYOUT
ONLY

SOUTH MIDLANDS
HOUSING & PLANNING
13 MAR 2000
Ref: 0303 00

Status
DESIGN
CONSULTANTS IN ARCHITECTURE & PLANNING

PROPOSED RESIDENTIAL
DEVELOPMENT OF FLEET
ROAD, FLEET HARGATE
FOR

J.M. & R.A. & P.H. FRANKS.

SITE PLAN

1:500 772095/1
JAN-00 B.GILHAM.

2 Edinburgh Walk, Holbeach,
Spalding, Lincs. PE12 7AP.
Tel: 01406 424343 Fax: 01406 490702