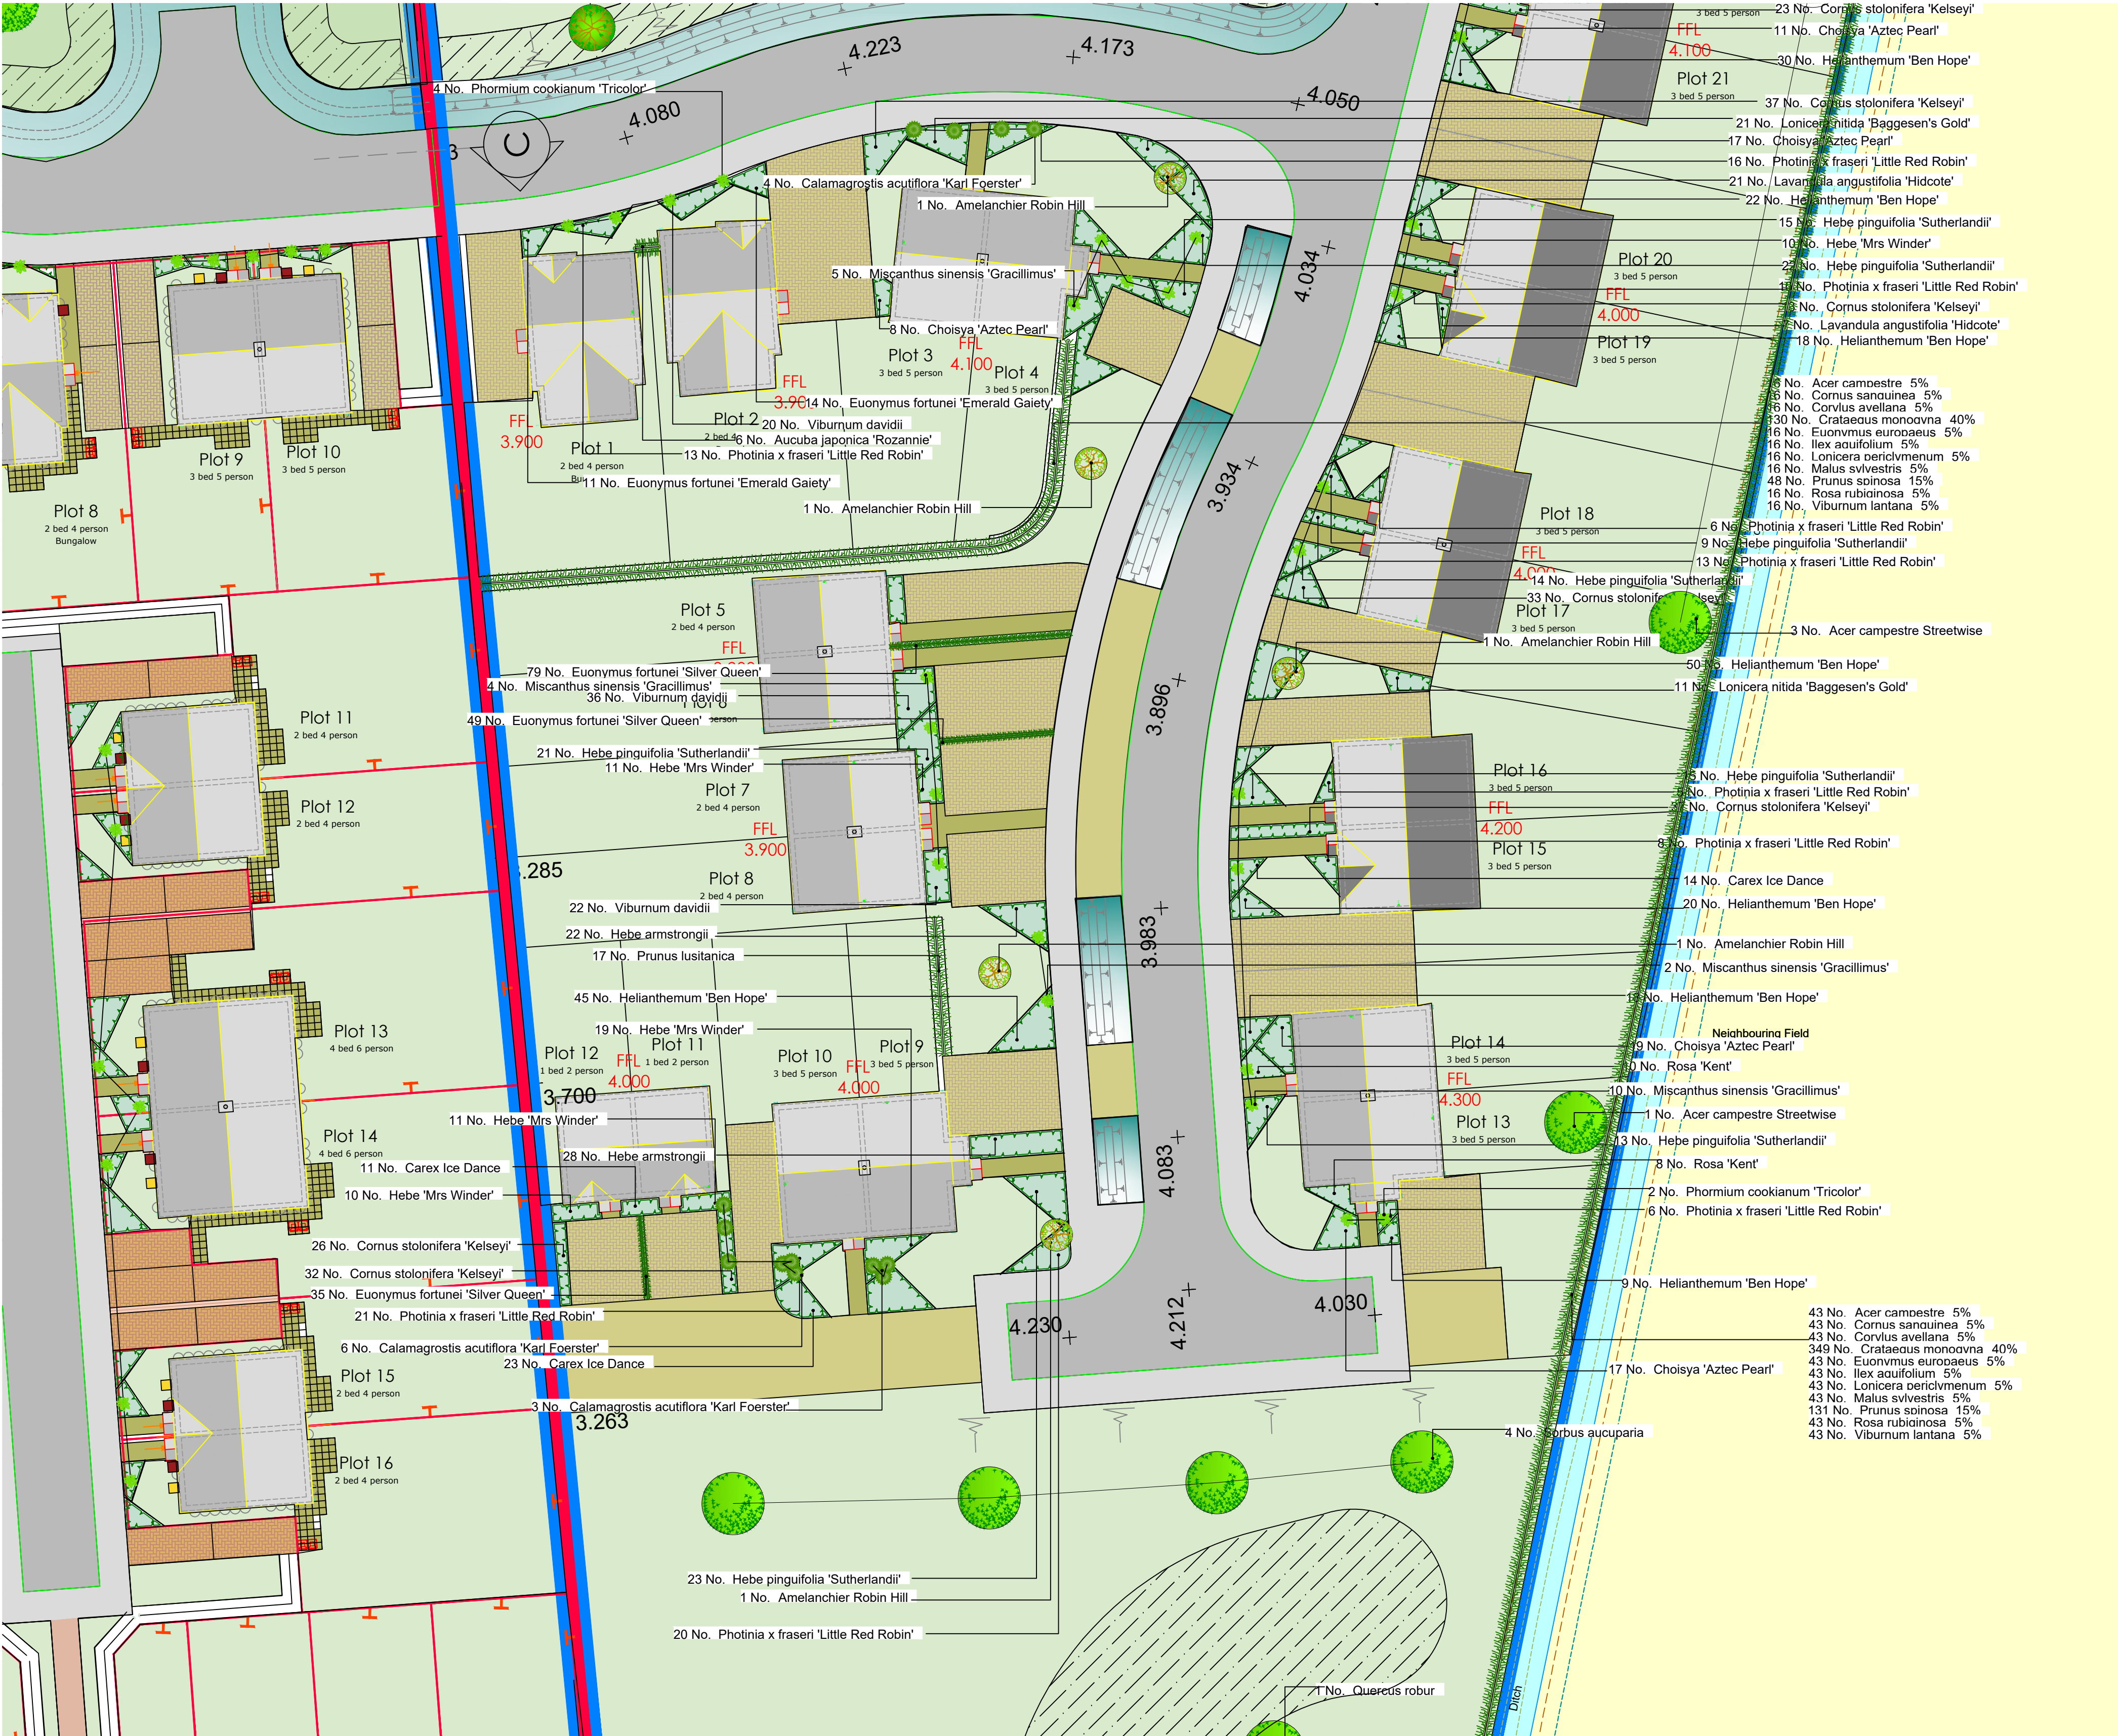


© Keary Design Associates Ltd retains the copyright on the contents of this drawing. It must not be reproduced in whole or in part, nor must any proposals or designs indicated hereon be implemented without written permission. Do not scale. Notify the Landscape Architect of any discrepancies. Tree positions subject to foundation depths and service run review by engineer

KEY

- Grassland/Amenity Lawn
- Wildflower meadow sown with meadow mix EM3 by Emorsgate or similar approved
- Shrub and herbaceous planting
- EP1 Emorsgate marginal mix for attenuation area
- Swales sown with meadow mix EM3 by Emorsgate or similar approved
- Hedge or linear planting

Phase Two Plant Schedule

Trees						
No.	Species Name	Specification	Density	Girth	Height	Pot Size
134 -	Acer campestre	0.3Cr Double Staggered at 0.5m offset				
4 -	Acer campestre Streetwise	RB	Counted	14-16cm	60-80cm	2L
6 -	Amelanchier Robin Hill		Counted	8-10cm		20-25L
4 -	Carpinus betulus 'Frans Fontaine'	RB	Counted	16-18cm		
1105 -	Crataegus monogyna		0.3Cr Double Staggered at 0.5m offset		60-80cm	2L
134 -	Malus sylvestris		0.3Cr Double Staggered at 0.5m offset		60-80cm	2L
412 -	Prunus spinosa		0.3Cr Double Staggered at 0.5m offset		60-80cm	2L
4 -	Quercus robur	RB	Counted	10-12cm		
3 -	Sorbus aucuparia	RB	Counted	10-12cm		
Total :1806 -						


Shrubs						
No.	Species Name	Specification	Density	Pot Size	Height	
6 -	Aucuba japonica 'Rozannie'		0.5Cr Double Staggered at 0.5m offset	3L	30-40cm	
100 -	Choisya 'Aztec Pearl'		3/m ²	5L	30-40cm	
26 -	Choisya Sundance		3/m ²	5L	30-40cm	
34 -	Cistus 'Silver Pink'		3/m ²	3L	20-30cm	
134 -	Cornus sanguinea		0.3Cr Double Staggered at 0.5m offset	2L	60-80cm	
213 -	Cornus stolonifera 'Kelsey'		6/m ²	2L	20-30cm	
134 -	Corylus avellana		0.3Cr Double Staggered at 0.5m offset	2L	60-80cm	
134 -	Euonymus europaeus		0.3Cr Double Staggered at 0.5m offset	2L	60-80cm	
25 -	Euonymus fortunei 'Emerald Gaiety'		4/m ²	3L	30-40cm	
163 -	Euonymus fortunei 'Silver Queen'		0.3Cr Double Staggered at 0.3m offset	2L	20-30cm	
112 -	Hebe 'Mrs Winder'		3/m ²	3L	30-40cm	
165 -	Hebe armstrongii		3/m ²	5L	30-40cm	
132 -	Hebe pinguifolia 'Sutherlandii'		3/m ²	5L	30-40cm	
243 -	Helianthemum 'Ben Hope'		5/m ²	3L	20-30cm	
134 -	Ilex aquifolium		0.3Cr Double Staggered at 0.5m offset	2L	60-80cm	
95 -	Lavandula angustifolia 'Hidcote'		4/m ²	2L	20-30cm	
32 -	Lonicera nitida 'Baggesen's Gold'		3/m ²	3L	30-40cm	
23 -	Phormium cookianum 'Tricolor'		Counted	10L	60-80cm	
153 -	Photinia x fraseri 'Little Red Robin'		3/m ²	3L	30-40cm	
43 -	Prunus lusitanica		2/m	10L	80-100cm	
18 -	Rosa 'Kent'		3/m ²	3L	20-30cm	
134 -	Rosa rubiginosa		0.3Cr Double Staggered at 0.5m offset	2L	60-80cm	
78 -	Viburnum davidii		4/m ²	3L	30-40cm	
134 -	Viburnum lantana		0.3Cr Double Staggered at 0.5m offset	2L	60-80cm	
Total :2365 -						

Climbers					
No.	Species Name	Specification	Density	Pot Size	Height
134 -	Lonicera periclymenum		0.3Cr Double Staggered at 0.5m offset	2L	60-80cm
Total :134 -					

Herbaceous				
No.	Species Name	Specification	Density	Pot Size
21 -	Miscanthus sinensis 'Gracillimus'		Counted	10L
Total :21 -				

Grasses				
No.	Species Name	Specification	Density	Pot Size
13 -	Calamagrostis acutiflora 'Karl Foerster'		Counted	10L
48 -	Carex Ice Dance		4/m ²	3L
Total :61 -				

PLAN KEY

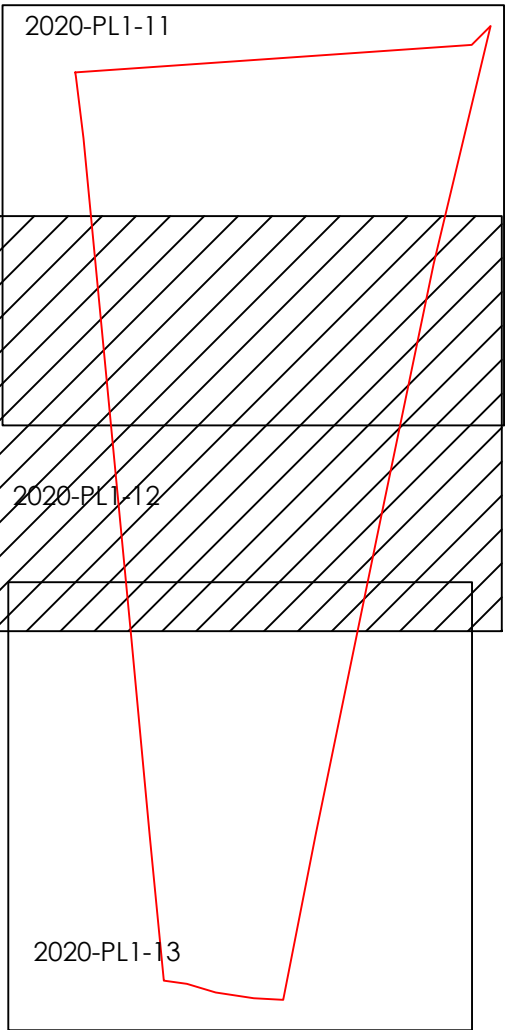

REV DATE NOTES

KearyDesign Associates Landscape Architects

Client Kaplan Property Group

Project Residential Development Fleet Road Holbeach Phase 2

Drawing Title Soft Landscapings Proposals Phase Two

Drawn	Scale	Paper Size
DK	1:250	A1
Date	Drawing No.	Revision
Aug20	2020-PL1-12	-