

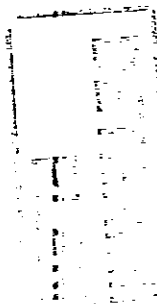
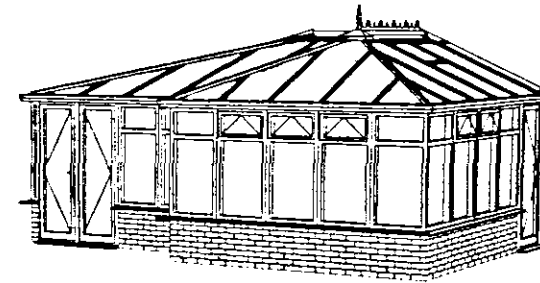
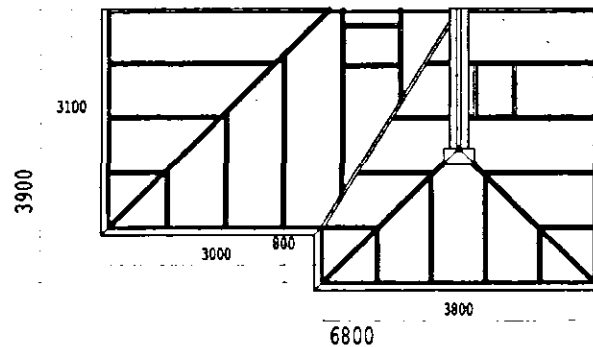
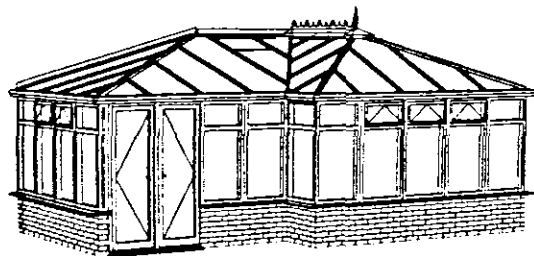
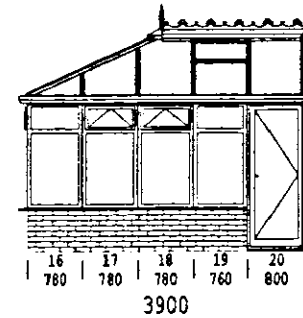


ALL PLAN VIEWS

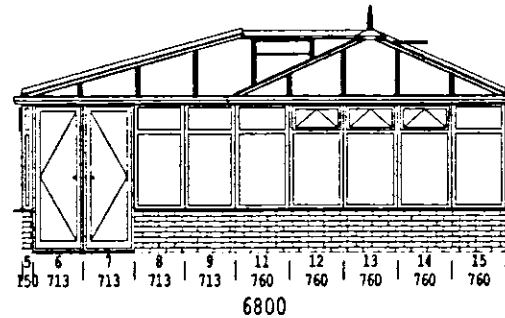

3516

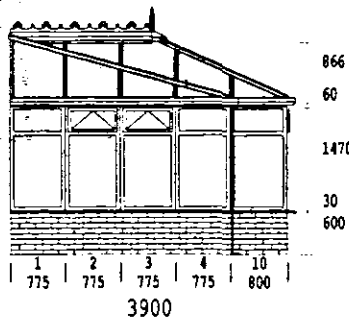

0306/04

PLEASE NOTE ALL DIMENSIONS IN MM
 DIMENSIONS TO INTERNAL RING BEAM
 FRAMES CONFORM TO BS5750
 ALL GLAZING TO BS6262
 ROOF LOADING TO CONFORM WITH BS6399

EDWARDIAN P LEFT (HIP END)
 YOUNG

DRAWN BY
 DATE 18.02.04
 SCALE 1: 110
 DRAWING NO. 000



t: 0845 2 30 30 13
 uk: 0845 2 30 30 14
 ©ComfortableSoftware.com
 his could be your logo!