




| SURVEY STATIONS |            |            |        |          |
|-----------------|------------|------------|--------|----------|
| Name            | Easting    | Northing   | Height | Remark   |
| STN_RP3         | 538966.681 | 324944.977 | 3.917  | P-K NAIL |
| STN_RP4         | 538921.740 | 324961.129 | 3.608  | P-K NAIL |

The survey grid is the National Grid obtained from ETRS89 GPS Coordinates with OSTN02 transformation. Levels shown to Ordnance Survey datum using ETRS89 GPS with OSGM02 transformation.

Surveyed boundary features are not necessarily legal boundaries

All utilities have been identified to the best of the surveyors knowledge. The correct identification can not be 100% guaranteed and should be independently verified prior to use in any design or building works.

Services may be obscured by parked cars, leaf litter or building materials etc.

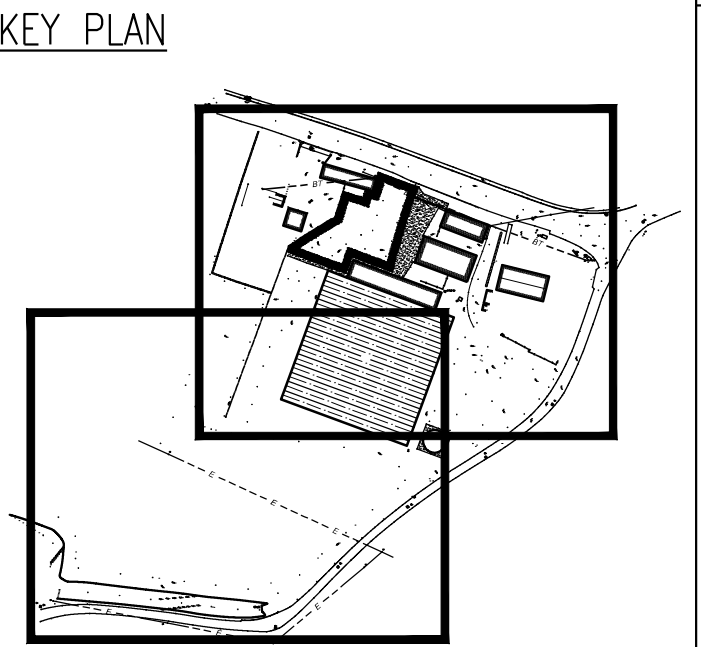

| Rev | Date | Remarks |
|-----|------|---------|
|     |      |         |

FOR INFORMATION



SIDEBOTTOM  
RICHARDSON  
CHENG LTD

CONSULTING STRUCTURAL AND CIVIL ENGINEERS

15 High Street,  
Spalding,  
Lincs. PE11 1TW  
Tel: 01775 712660  
Fax: 01775 712635  
Email: src@srcld.co.uk

Project

Site Survey at  
Richard Proctor Nurseries  
Fleet Road, Fleet Hargate  
Spalding, PE12 8LE

Title

Full Topographical Survey

|        |            |           |          |     |
|--------|------------|-----------|----------|-----|
| Date   | Sept. 2015 | Scale     | 1:500    | @A2 |
| Drawn  | AS         | Checked   | SRC      |     |
| Design | -          | File Name | 33915-01 |     |

|                  |     |
|------------------|-----|
| DRG No. 33915/01 | Rev |
|                  | -   |