




Key:

- Proposed Highway Drain
- Proposed Highway Drain Manhole
- Proposed Highway Gully
- Proposed IDB Fined Watercourse
- Proposed IDB Fined Watercourse Manhole
- Existing Site Level
- Proposed Site Level
- Proposed High Point
- Proposed Low Point

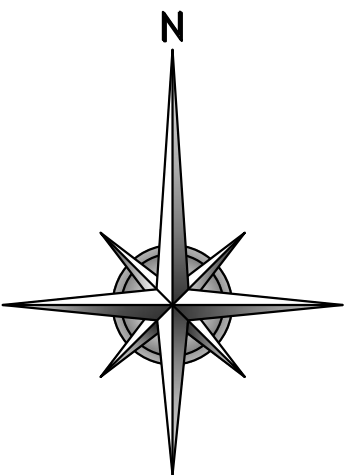

ALL DRAINAGE FOR PRIVATE ACCESS ROADS, ROOF WATER & DRIVEWAYS TO DISCHARGE TO PRIVATE SOAKAWAYS LOCATED IN REAR GARDENS

Rev	Date	Remarks
B	28.03.17	Minor Drawing Updates.
A	22.03.17	Drawing Generally Developed.

Status: **FOR PLANNING**

SRC SIDEBOTTOM RICHARDSON CHENG LTD
CONSULTING STRUCTURAL AND CIVIL ENGINEERS
15 High Street, Spalding, Lincs. PE11 1TW
Tel: 01775 713600 Fax: 01775 713605 Email: srcc@srcc.co.uk

Project: **Proposed Residential Development off Fleet Road, Fleet Hargate, Spalding, Lincs. For D&R Property Services Ltd.**

Title: **Proposed Drainage Layout**

Date	Mon: 17	Scale	1:250	@A0
Drawn	MP	Checked	SRC	
Design	SRC	File Name	33915-11	

DRG No. 33915/11

Rev: **B**