
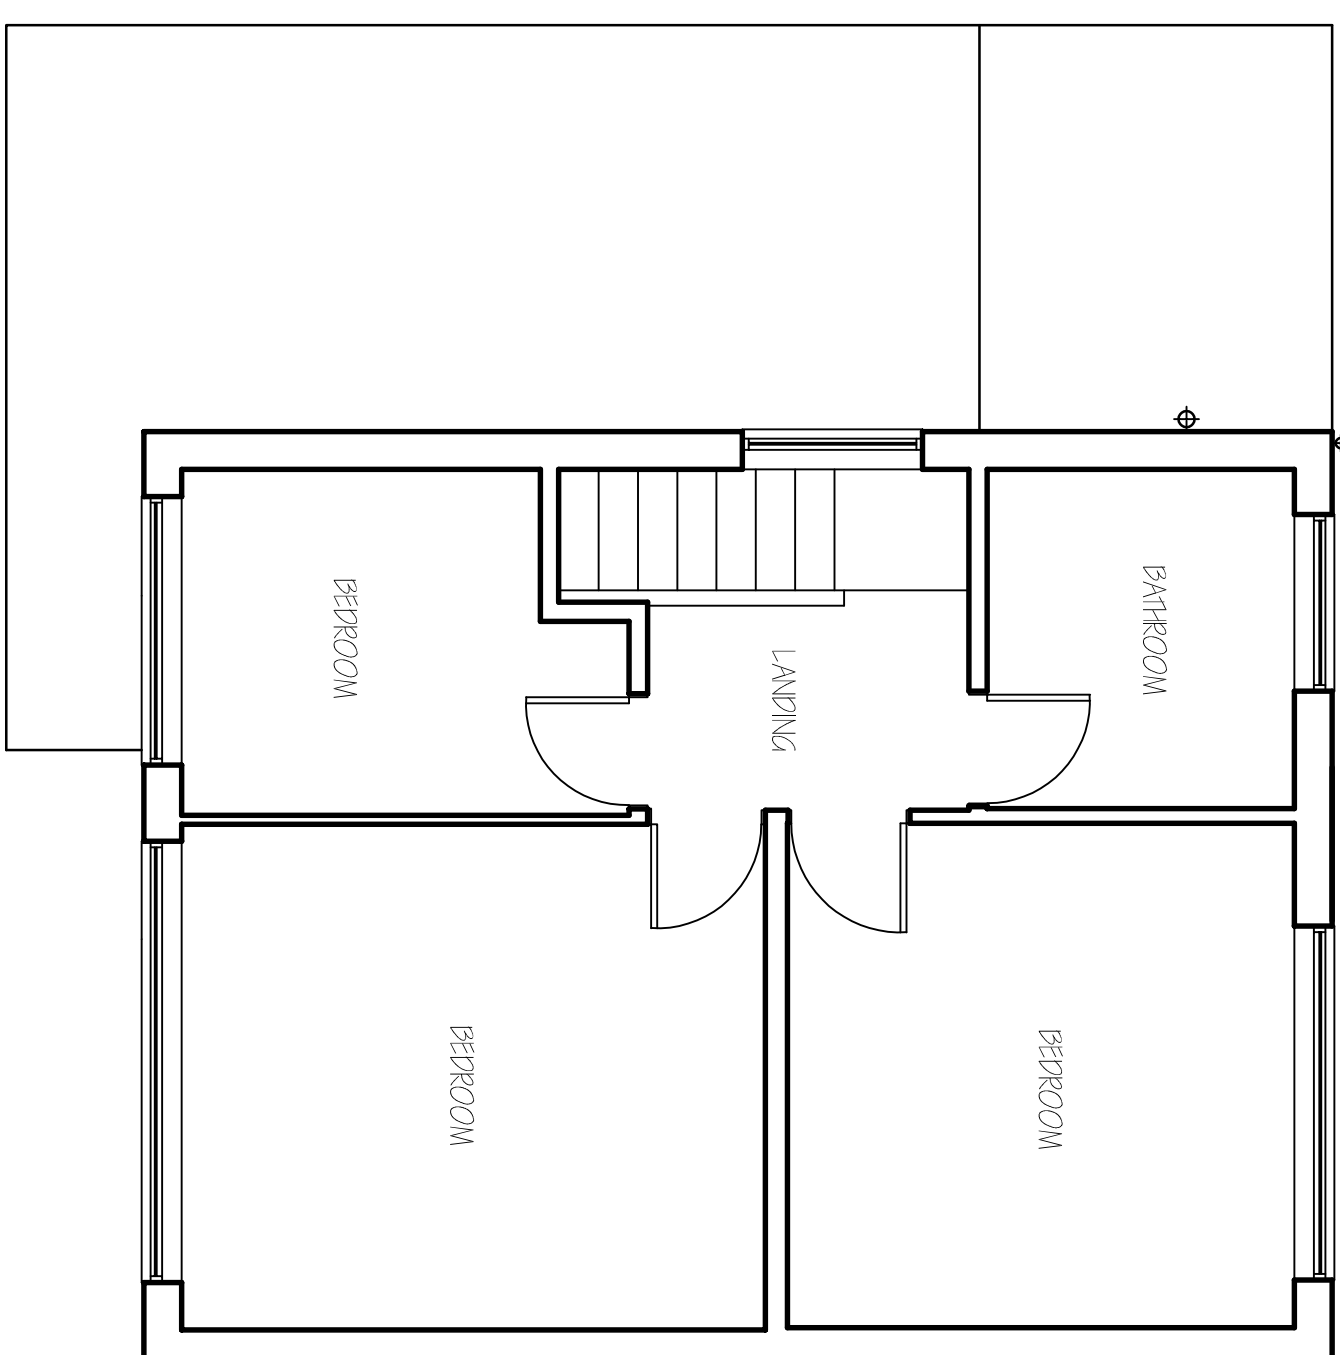
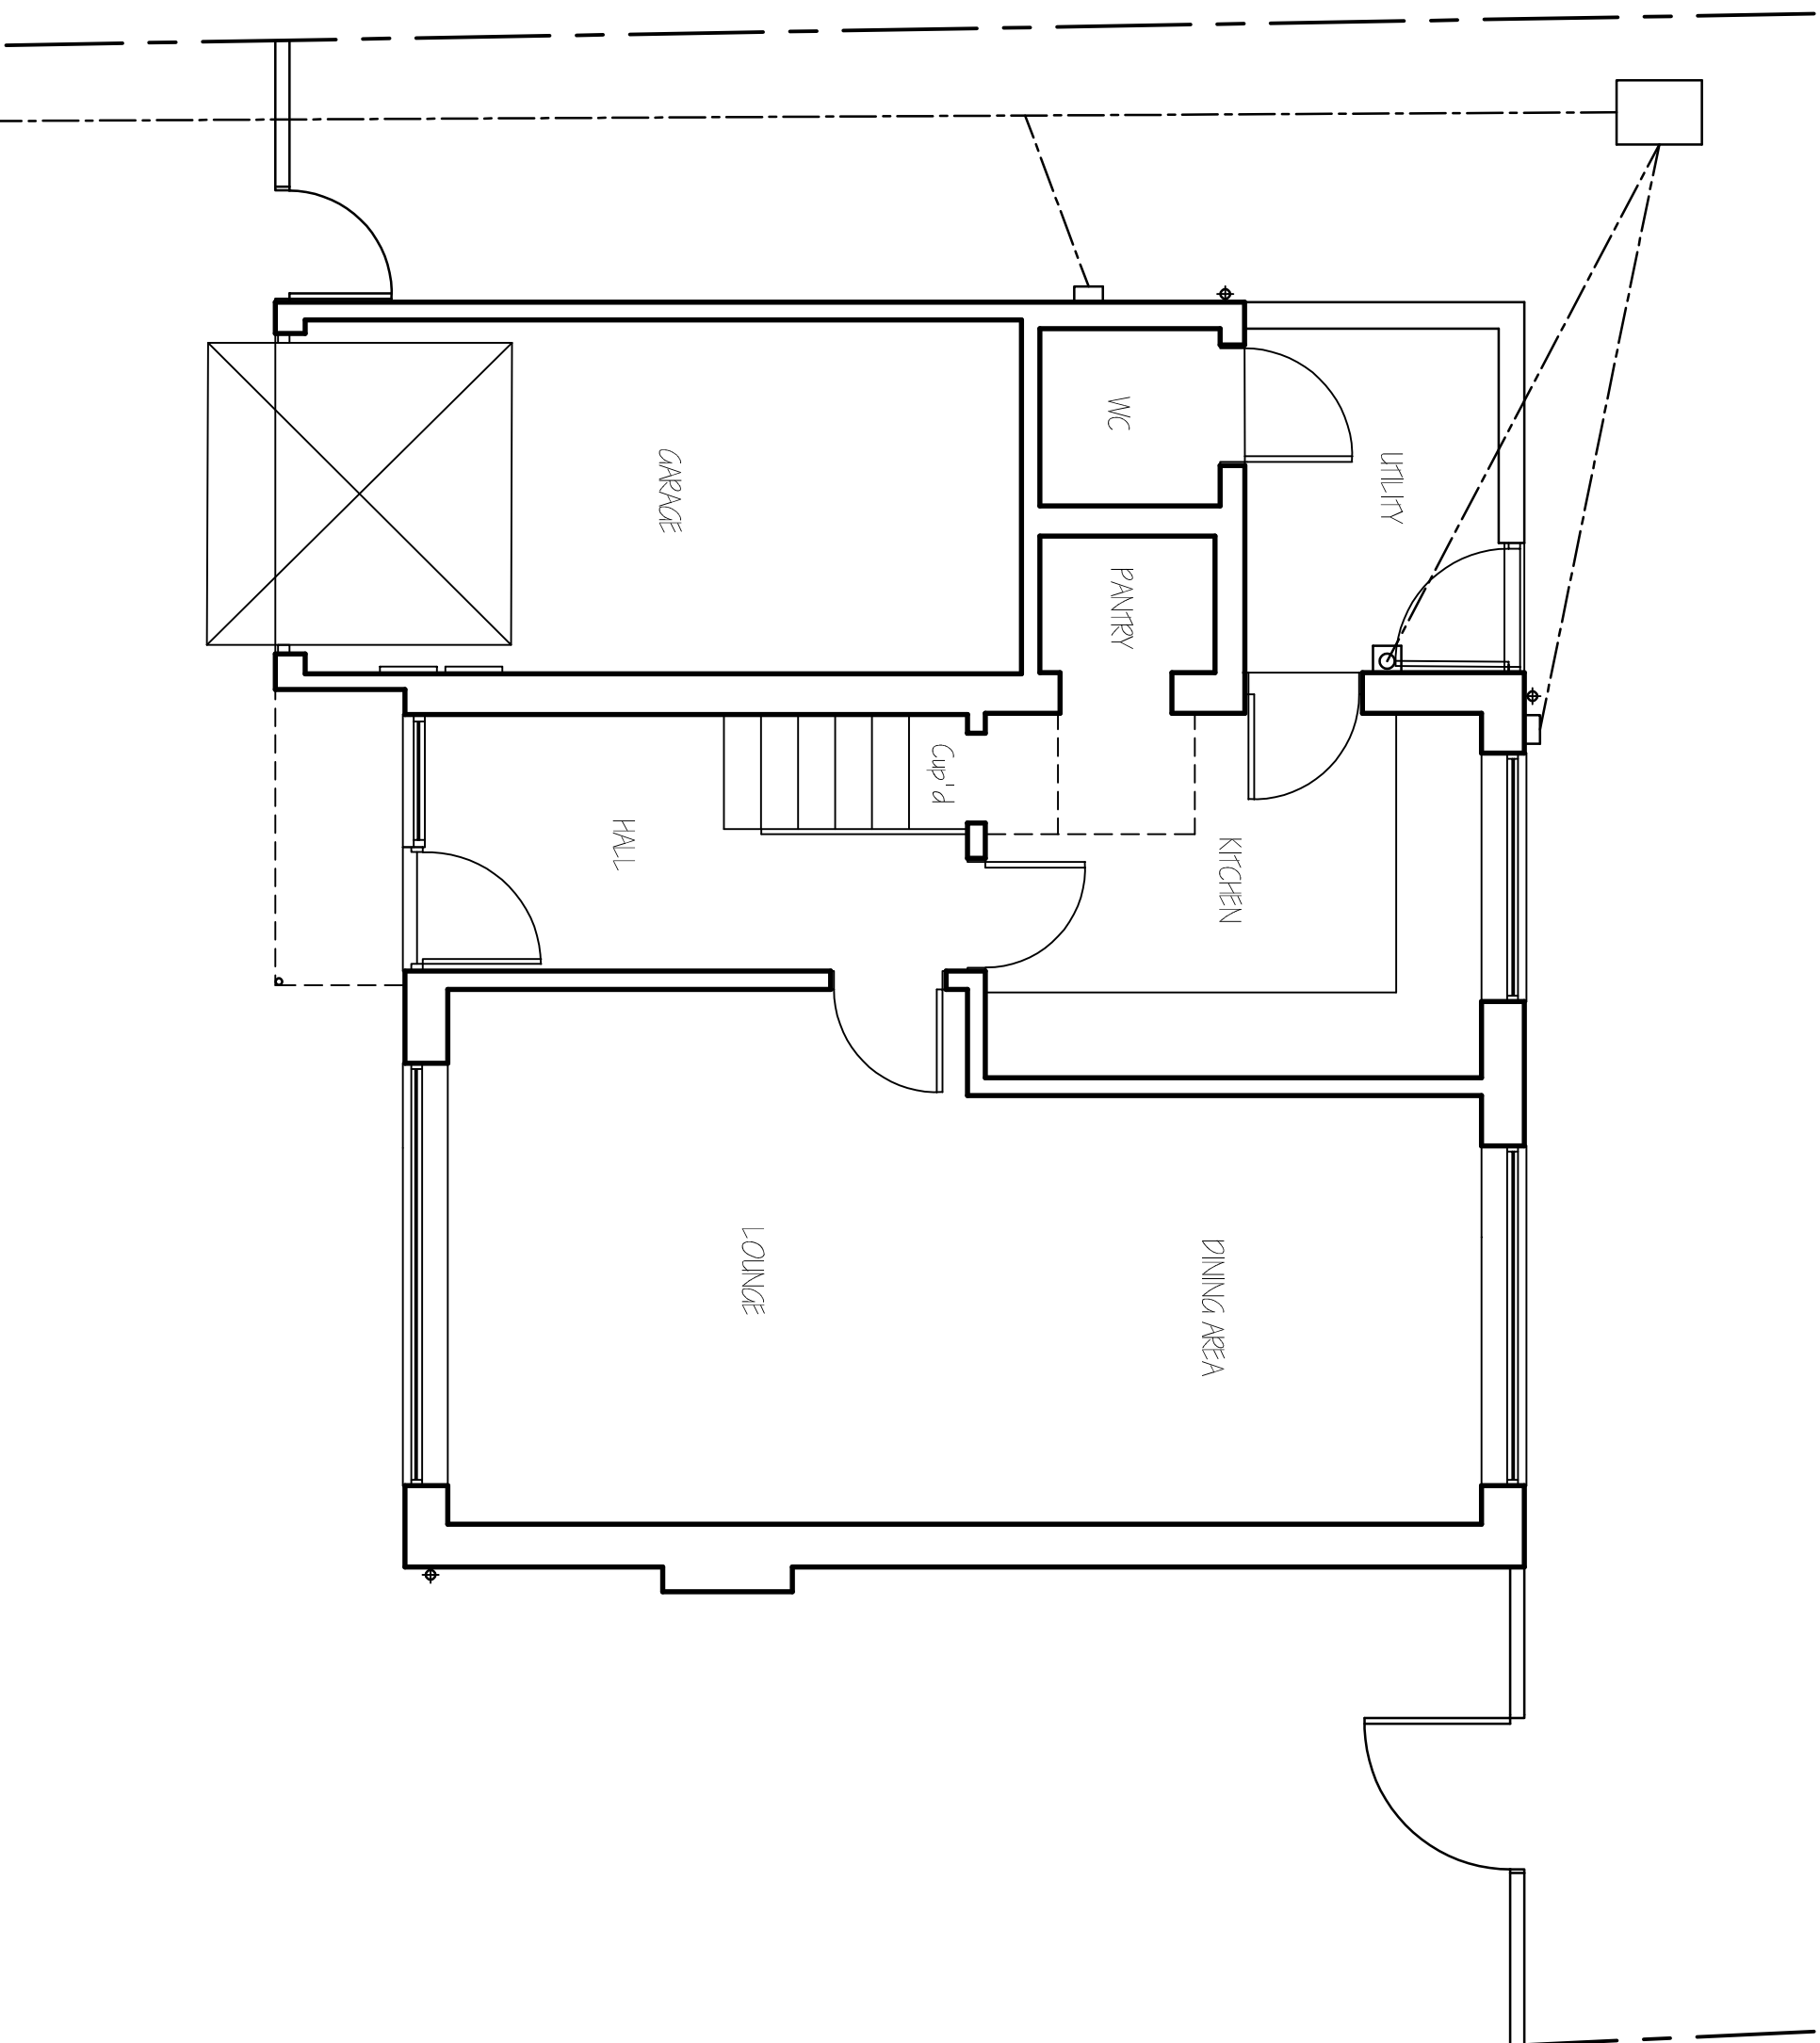
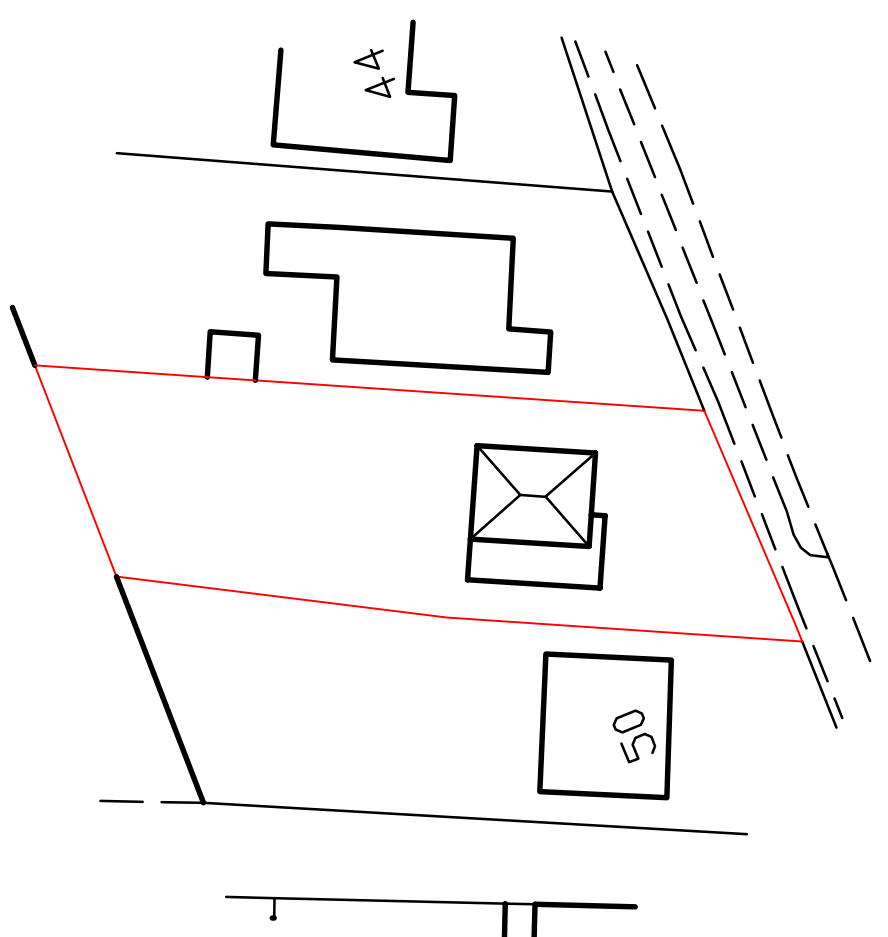
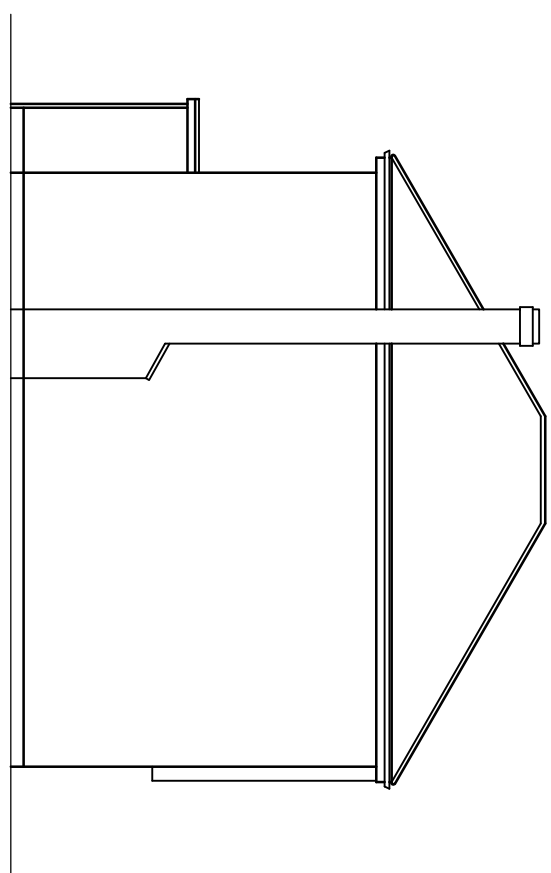
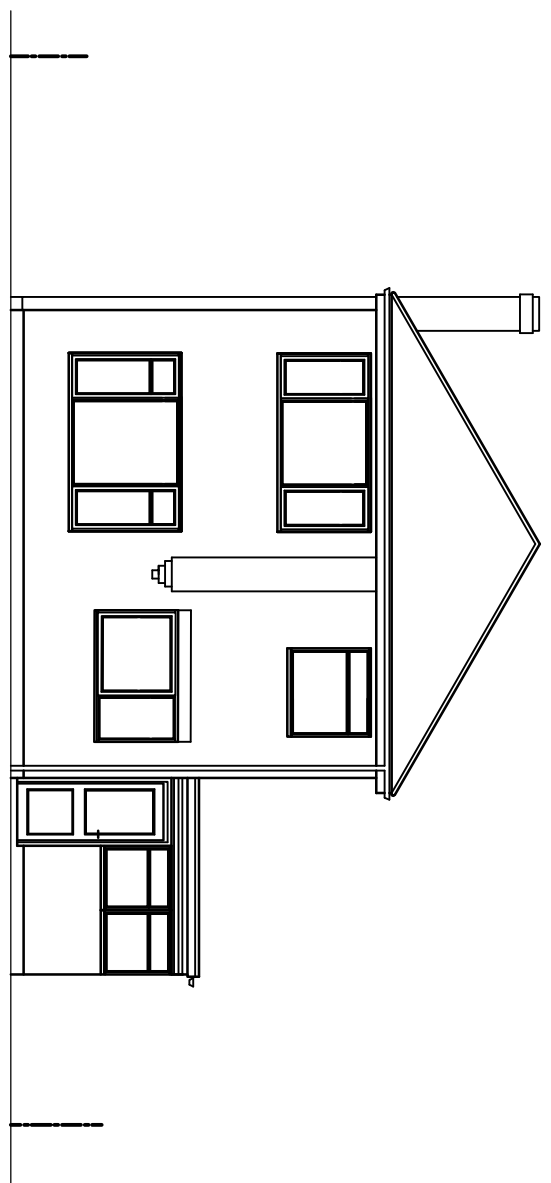
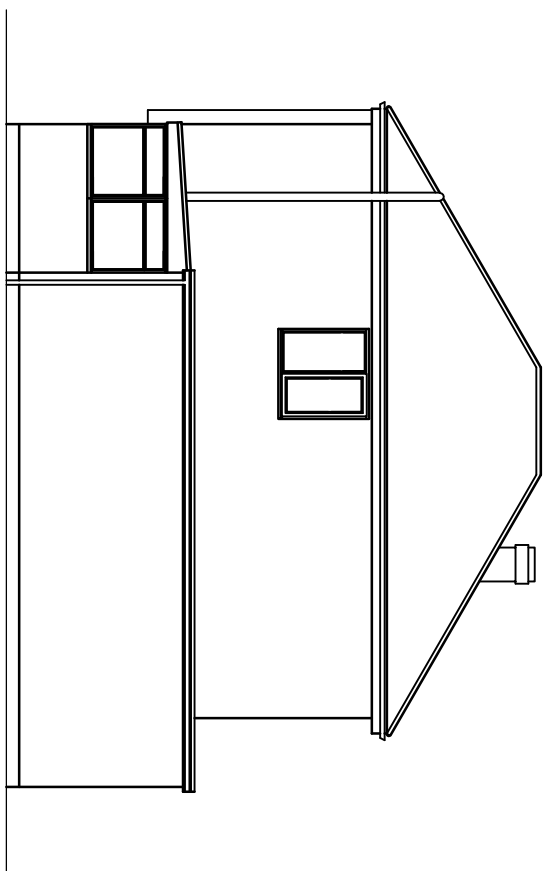


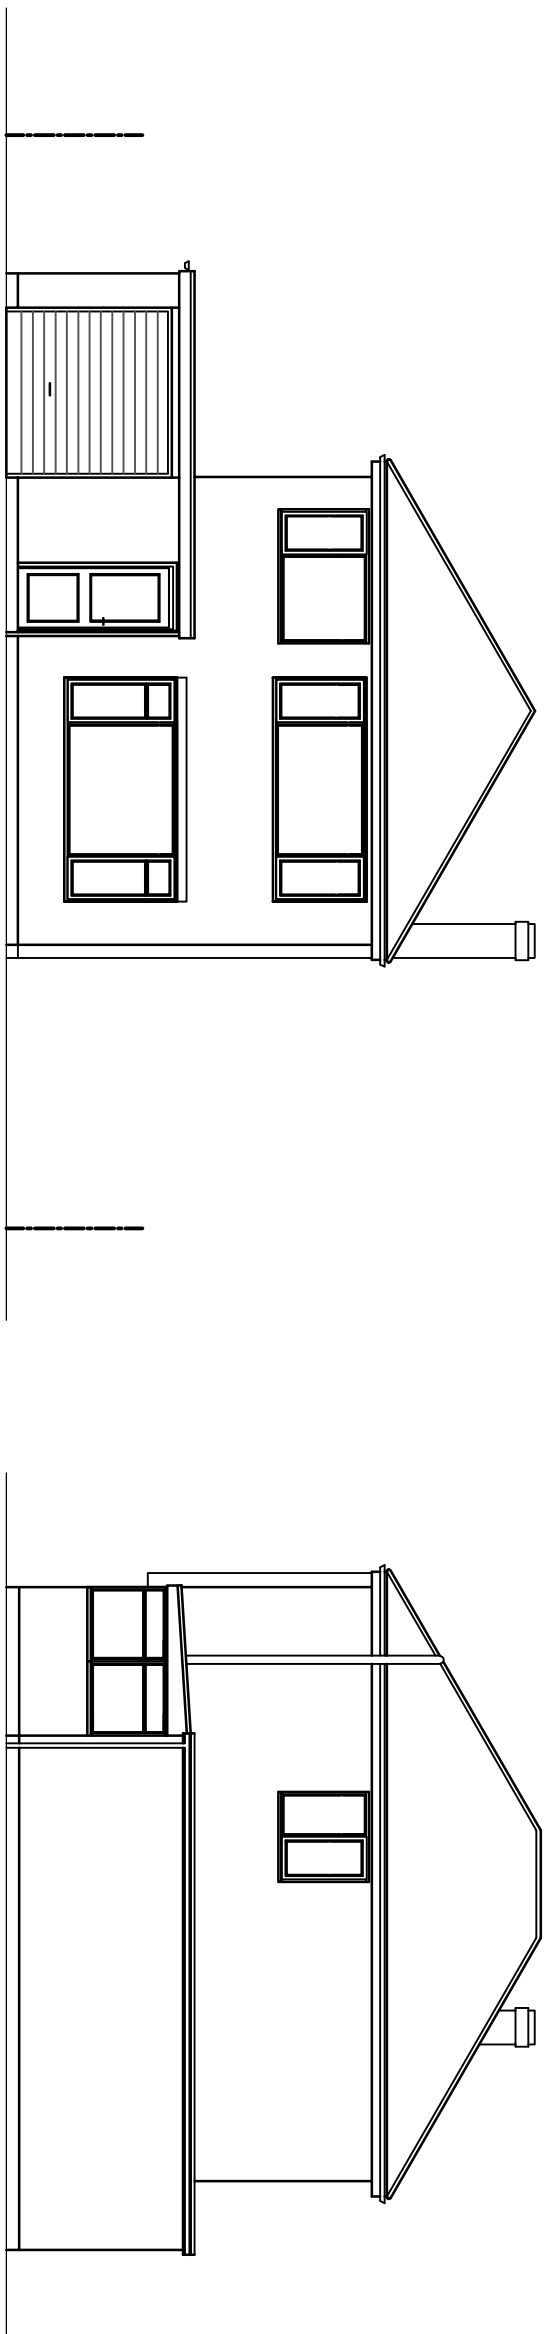

Date MARCH 2022.	Drawn by J.L.D.	Scale 1/8" = 1'-0" (unless otherwise noted)
Job No. 4009-22.	Drawn by O.I.	DO NOT SCALE FROM THIS DRAWING