

NOTES

External Material Finishes.


Roof - Lean To	Profiled sheeting, profile and colour to match existing.
Walls - Store	LBC Milton Buff facing bricks or nearest equivilant.
Side Walls - Lean To	25 x 100 vertical boarding

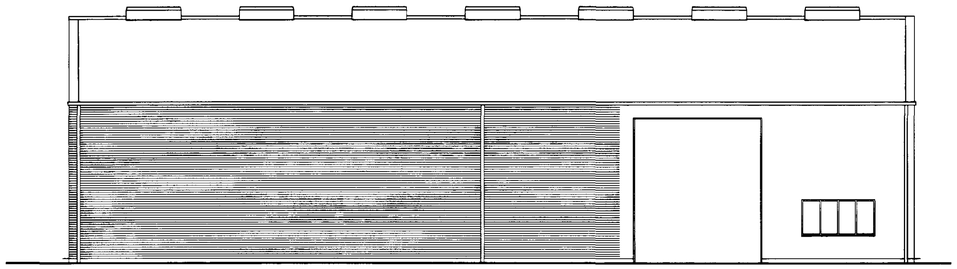


Front Elevation

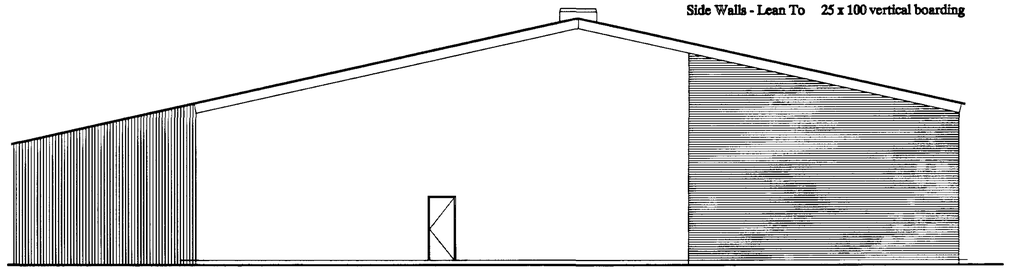


Side Elevation

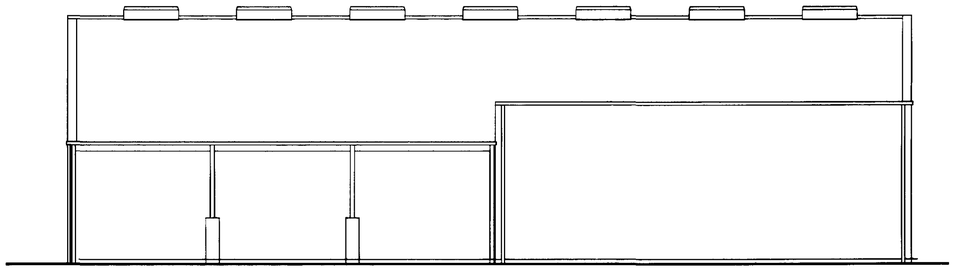


Rear Elevation

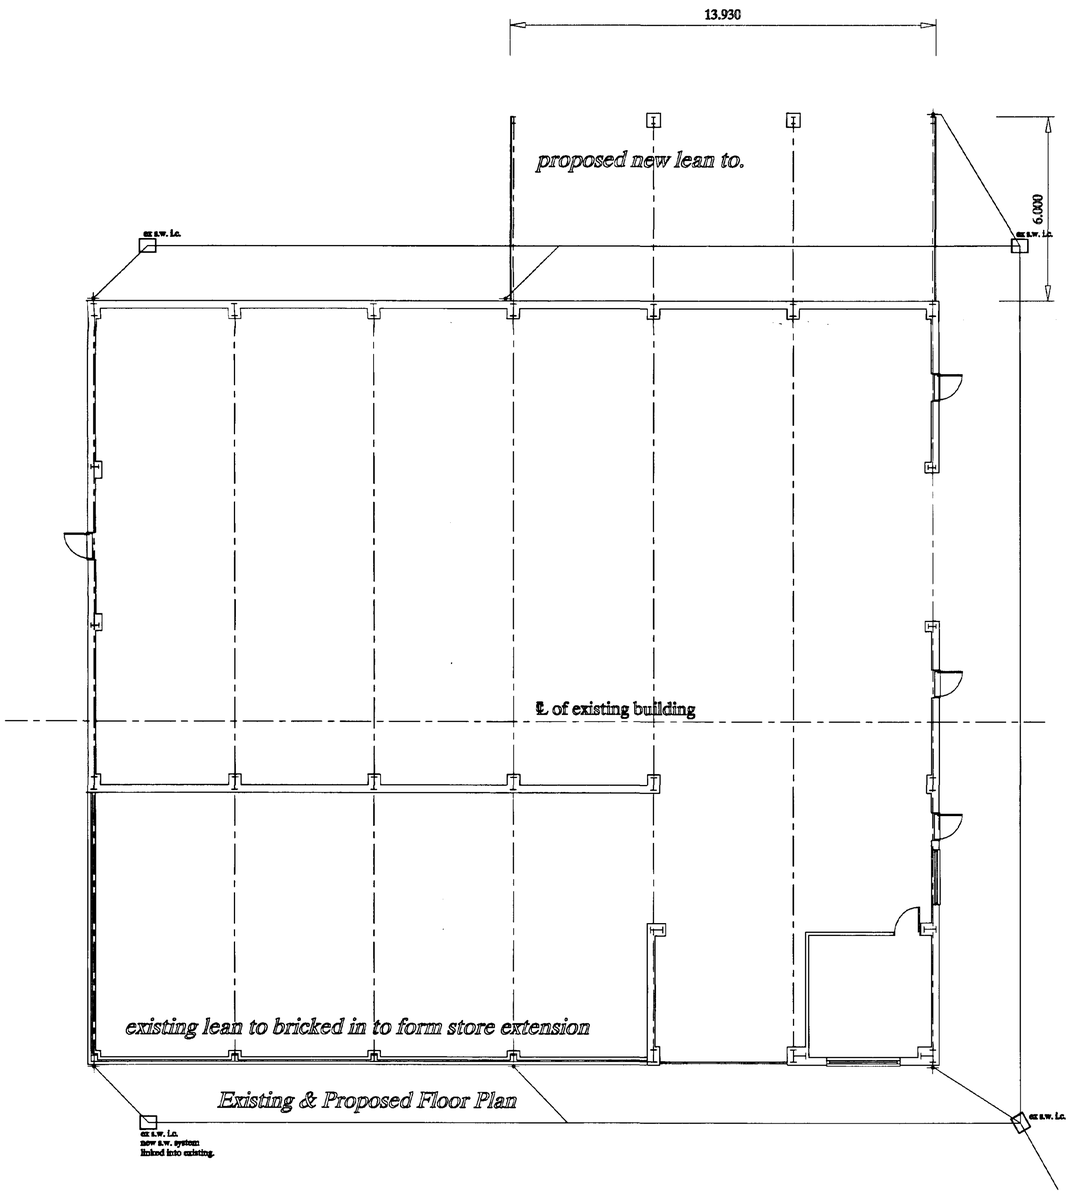

Existing & Proposed Floor Plan

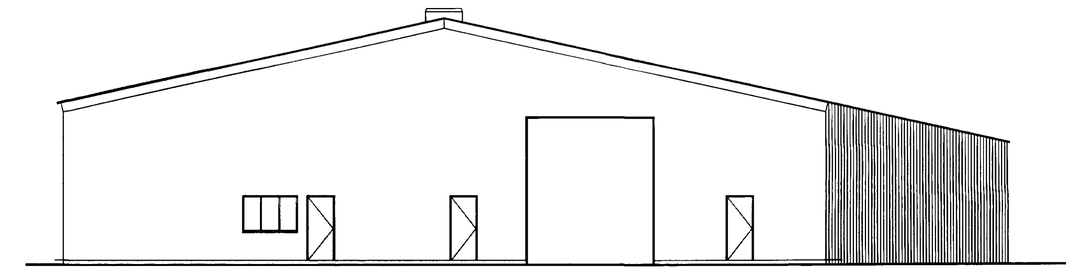

Side Elevation

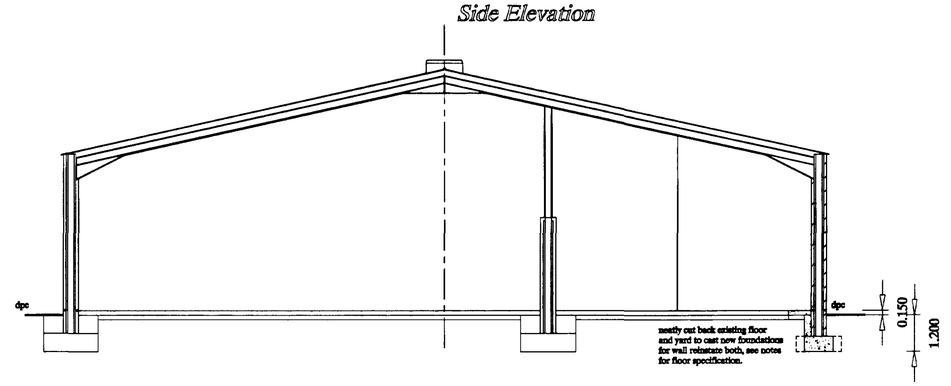

Section aa


DETAILED PLANS

SOUTH HOLLAND DC
HOUSING & PLANNING
- 3 APR 2000
Ref: 0382/00


TF Designs.
Tony Fitzjohn
7 Rudyard Grove, Gunthorpe, Peterborough, PE4 7UJ.
Telephone/Fax 01733-573239

PROJECT: Proposed Alterations to Chemical Store and Offices at :- Unit 4 Fleet Road Industrial Estate, Holbeach. Floor Plan, Elevations and Sections	CLIENT: Banks Agriculture
	DATE: 30-03-2000
	SCALE: 1:100
	DRG.No. Banks/Holbeach/99/1-3


NOTES

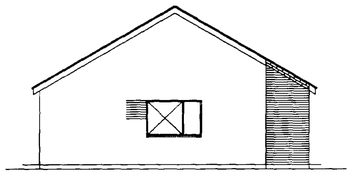


Proposed Side Elevation

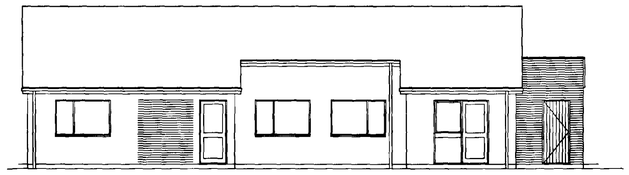


Proposed Front Elevation

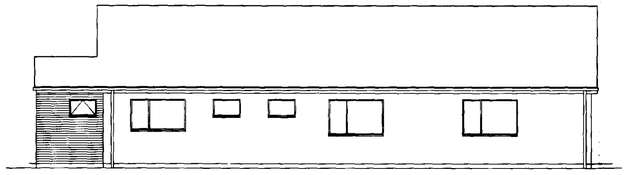

Proposed Rear Elevation

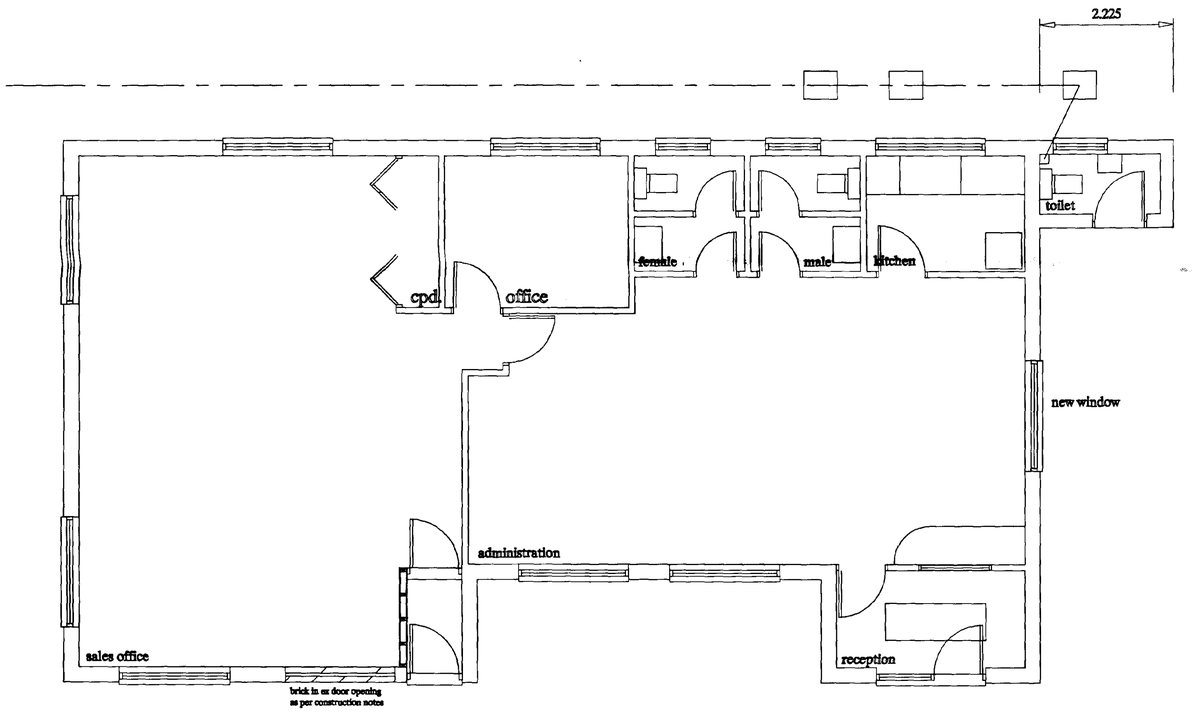

Proposed New Floor Plan

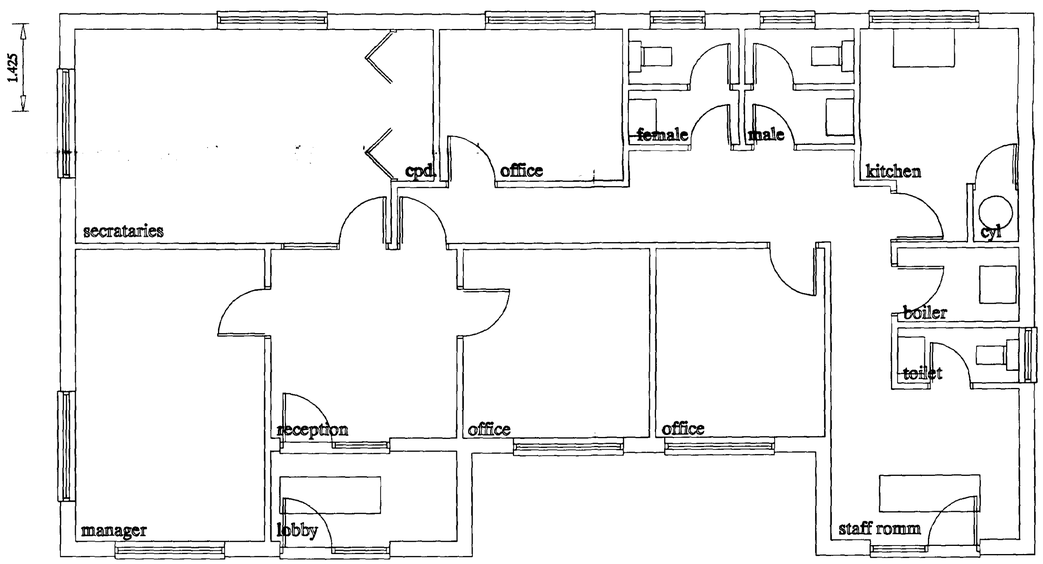

Existing Floor Plan


DETAILED PLAN

SOUTH HOLLAND DC
HOUSING & PLANNING
- 3 APR 2000
Ref: 0382/00

TF Designs.
Tony Fitzjohn
7 Rudyard Grove, Gunthorpe, Peterborough, PE4 7UJ.
Telephone/Fax 01733-573239

PROJECT	CLIENT
Proposed Alterations to Chemical Store and Offices at :- Unit 4 Fleet Road Industrial Estate, Holbeach. Floor Plan, Elevations and Sections	Banks Agriculture
	DATE 30-03-2000
	SCALE 1:50 & 1: 100
	DRG.No. Banks/Holbeach/99/2-3

NOTES

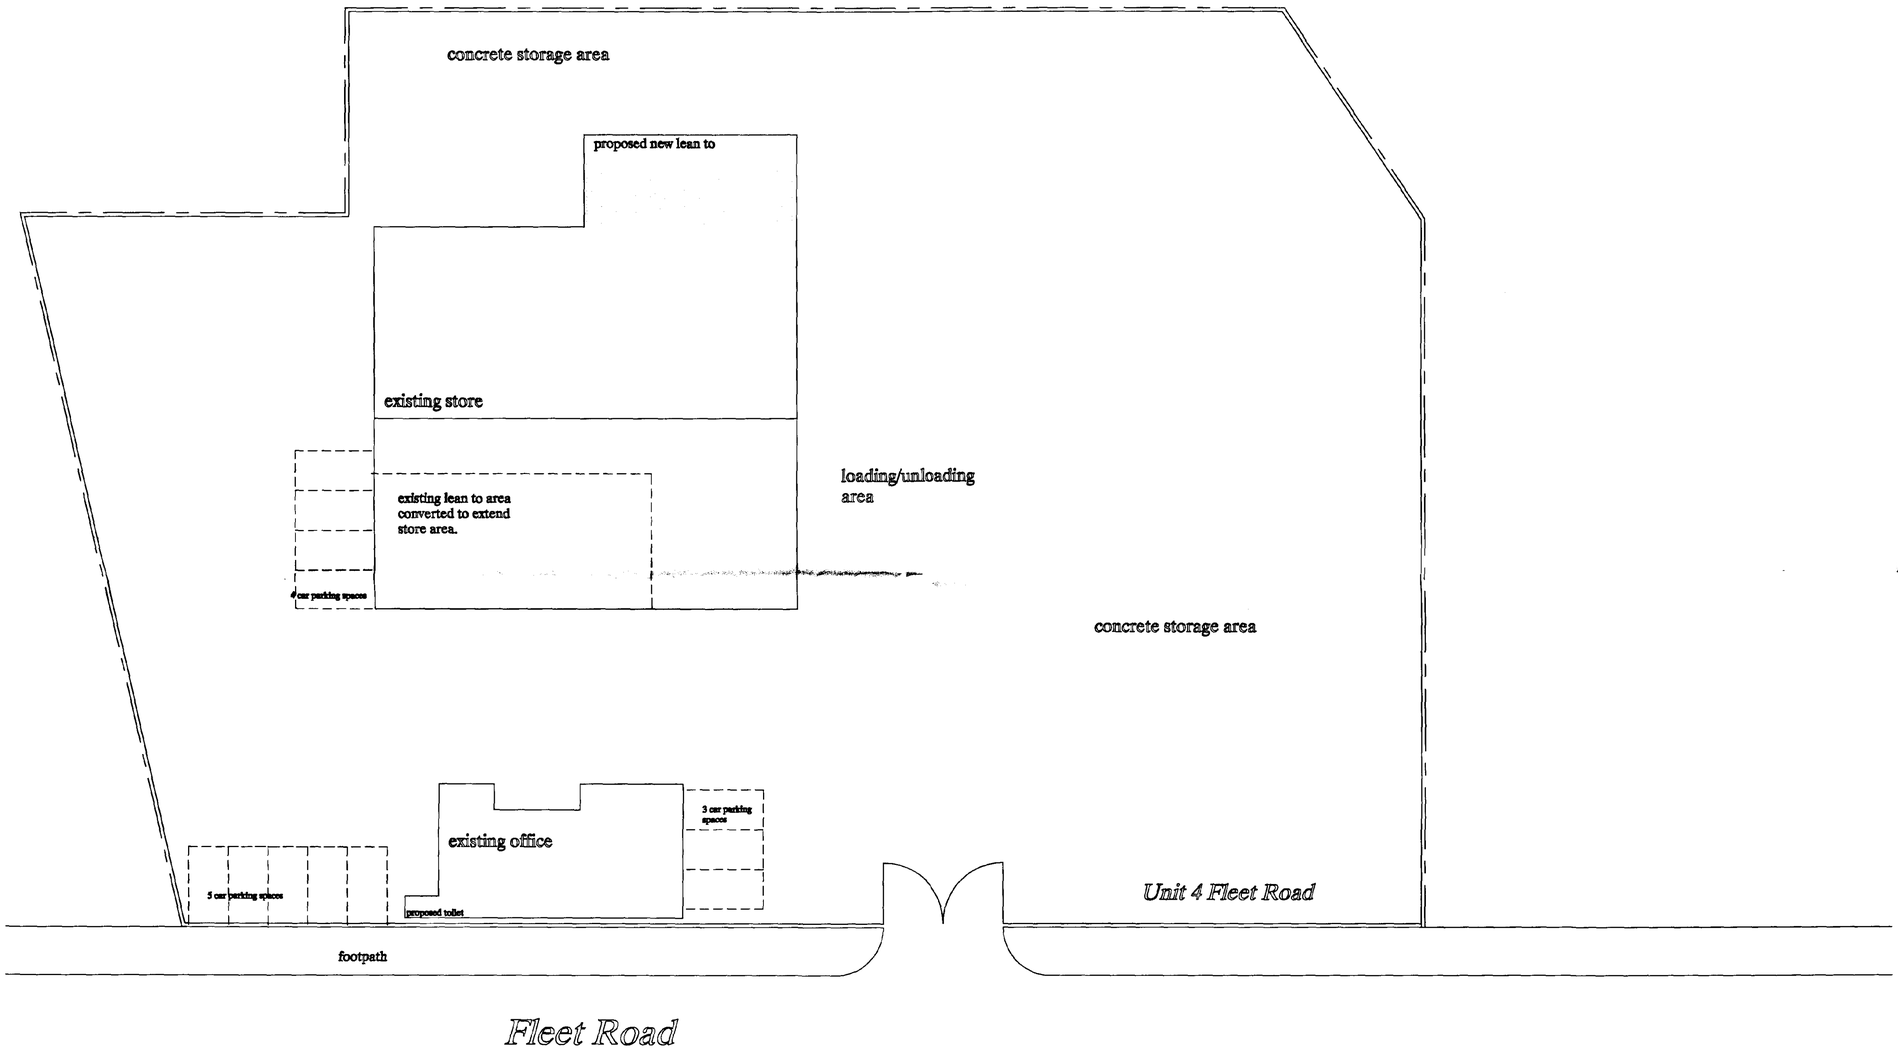

DETERMINATION PLAN

SOUTH HOLLAND DC
HOUSING & PLANNING
- 3 APR 2000
Ref: 0382/00

TF Designs.
Tony Fitzjohn
7 Rudyard Grove, Gunthorpe, Peterborough, PE4 7UJ.
Telephone/Fax 01733-573239

PROJECT	CLIENT
Proposed Alterations to Chemical Store and Offices at :- Unit 4 Fleet Road Industrial Estate, Holbeach. Site Plan	Banks Agriculture
	DATE 30-03-2000
	SCALE 1:200
	DRO.No. Banks/Holbeach/99-3/3