


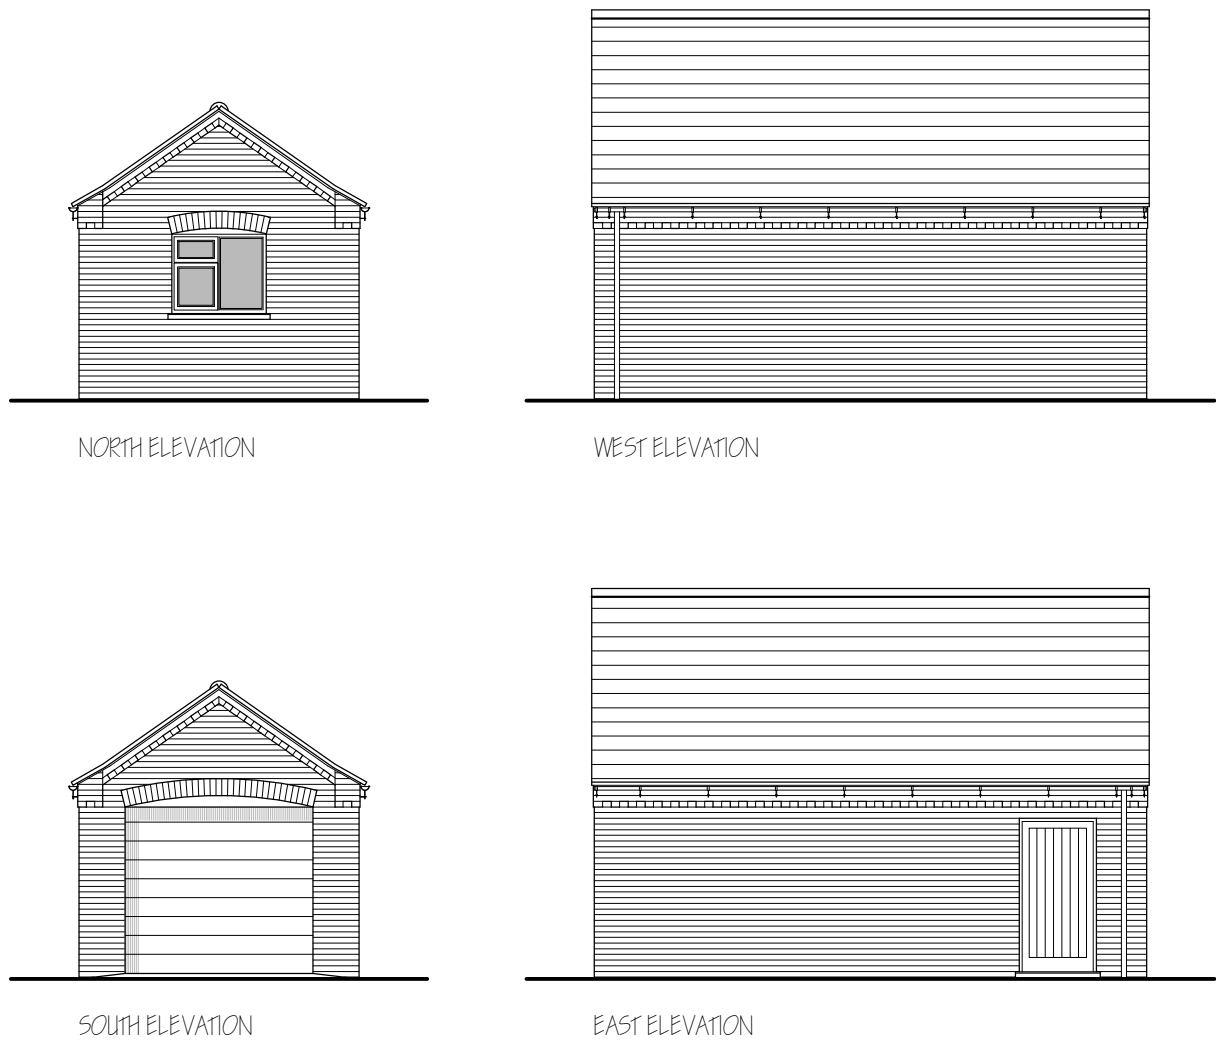
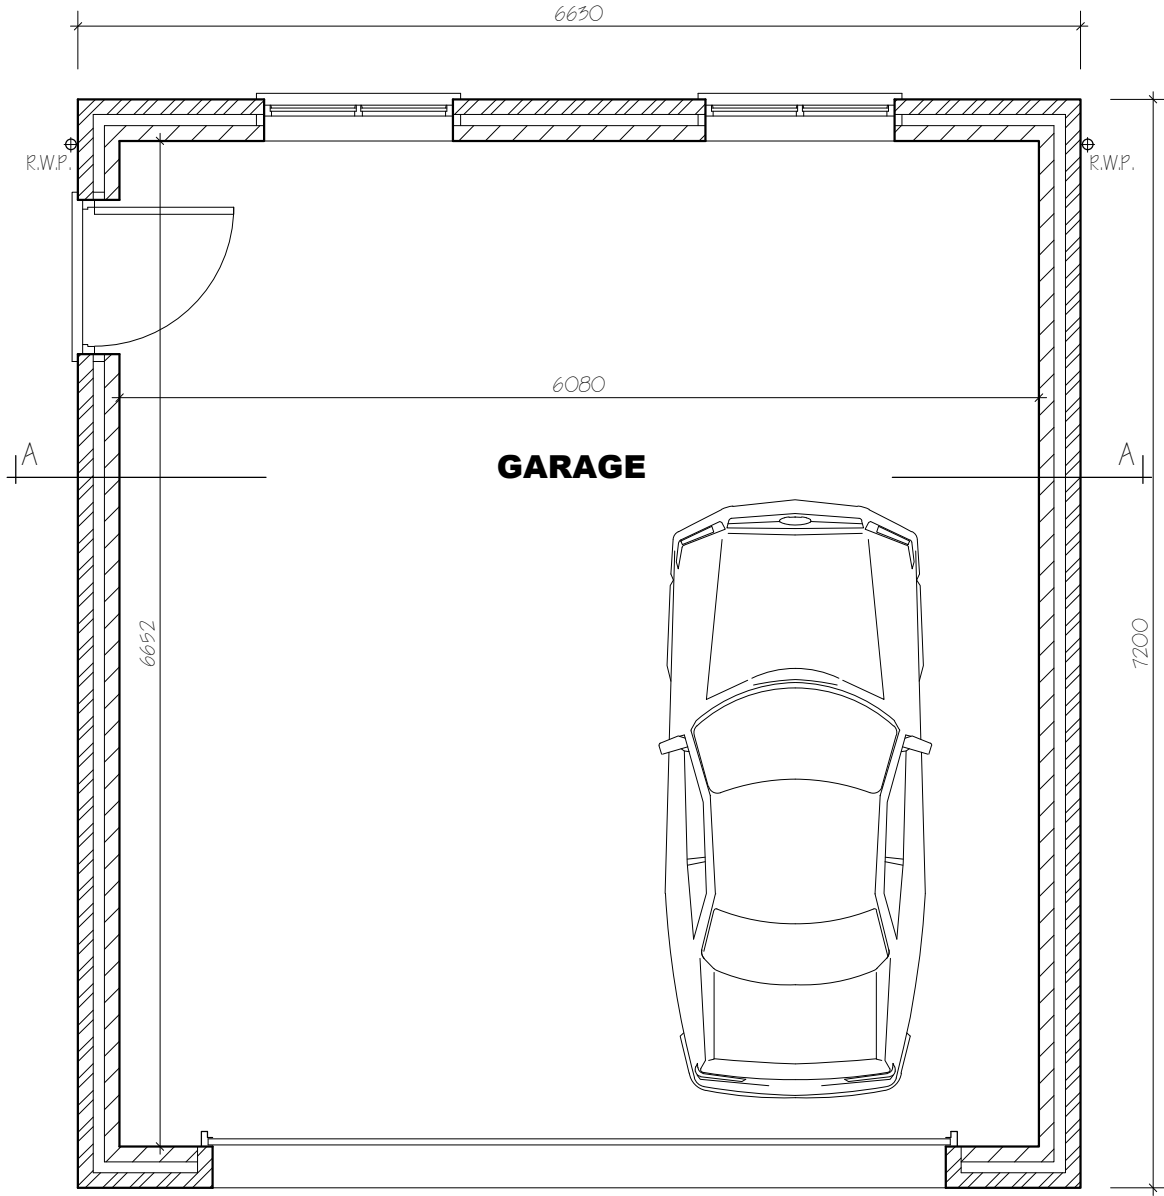


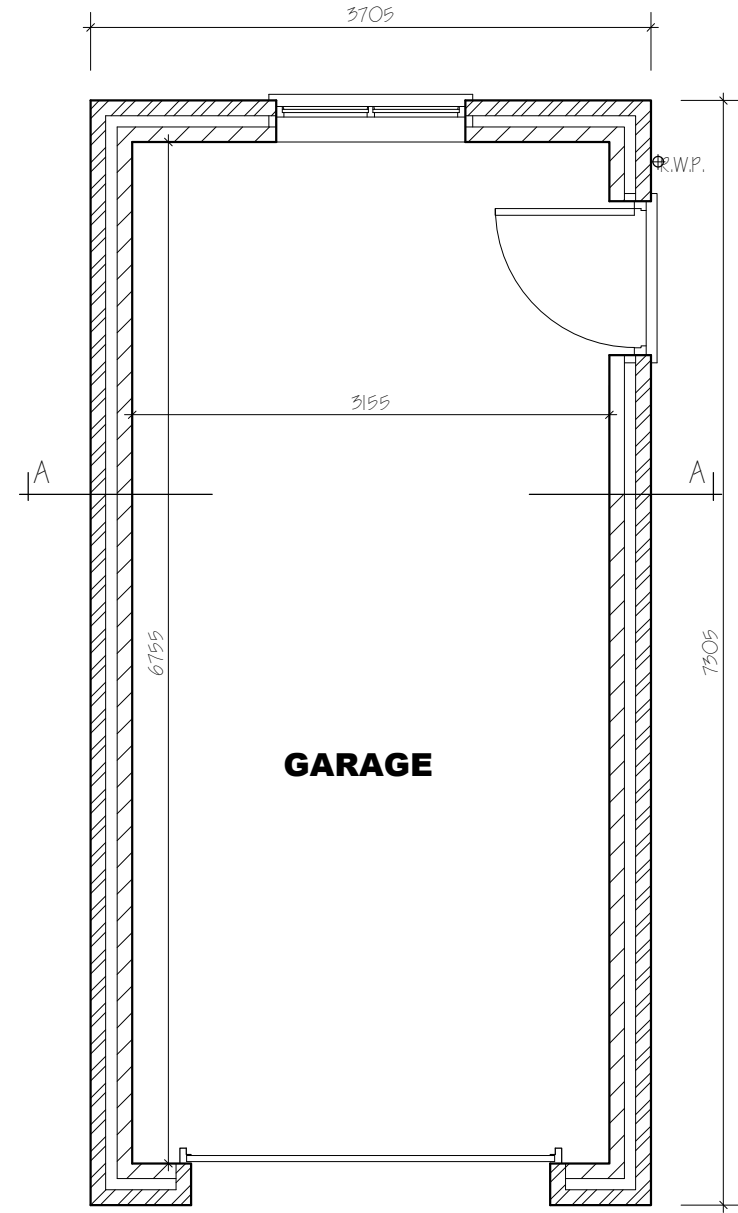

FLOOR PLAN - GARAGE - PLOT'S 1, 2, 4 & 5

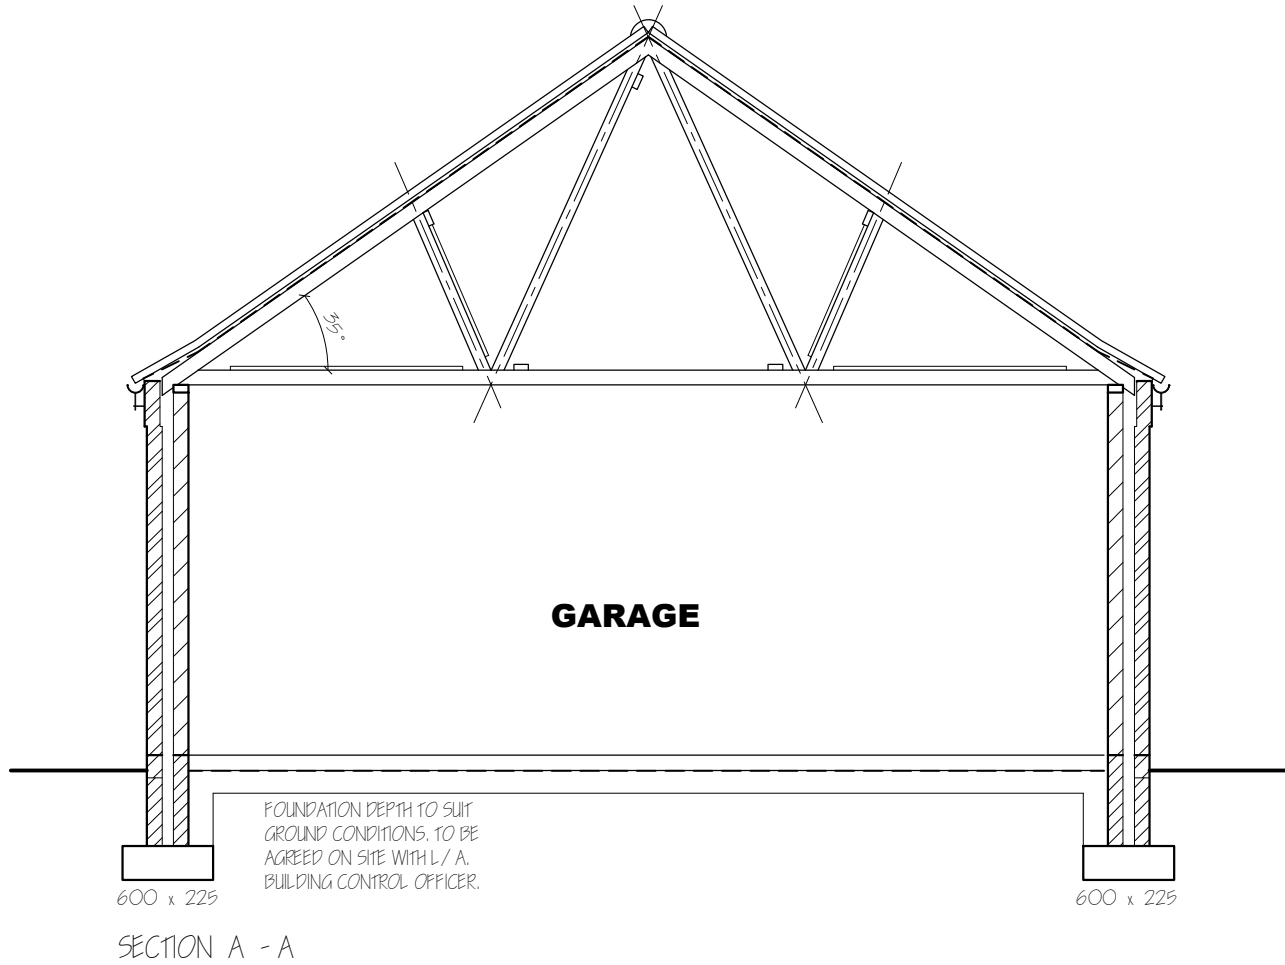

FLOOR PLAN - GARAGE - PLOT 3

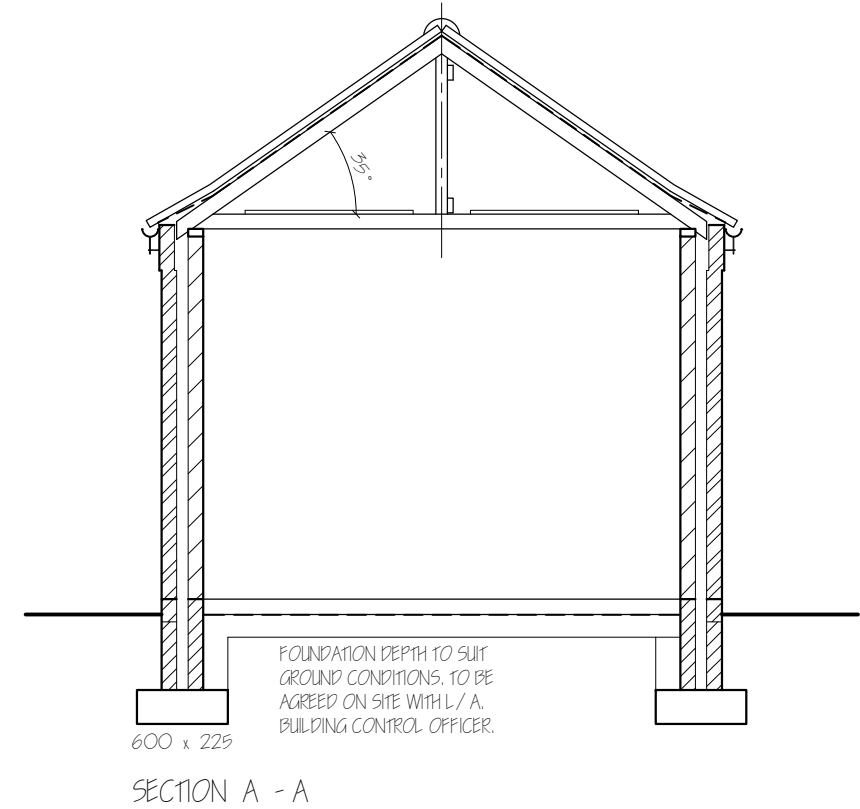

LIMITATIONS:
This drawing is limited in the amount of information contained and does not purport to contain a full specification of the works. It is solely for the purpose of obtaining Planning/Building Regulation approval.
The drawing must not be used as a contract document alone. All dimensions shall be taken from site from actual work. Under no circumstances shall measurements be scaled from this drawing for construction or ordering purposes.
All given dimensions shall be checked by the Builder/Contractor and will be his responsibility from commencement of site works.
The works will not be supervised or inspected on site by N.M.B. or any representative thereof, it is the client or their appointed agents responsibility to control workmanship, substitution of materials, adherence to specification, variations to contract etc.

COPYRIGHT RESERVED:
Copies of this drawing must be made only with the written permission of Nigel Morris Builders Ltd.

STANDARDS:
All materials to be new unless otherwise stated and all components and materials etc. to be used fitted and installed etc. in strict accordance with manufacturers instruction and relevant Code of Practice.
Materials shall conform to appropriate British Standard Specification or BBA Certificate or European Code equivalent.

HEALTH & SAFETY:
The Employer/Client shall ensure that the selected contractor is conversant with and adopts all measures necessary to achieve compliance with Health & Safety legislation for Building Sites and Work Places.
The Employer/Client is advised that should the works need to comply with the Construction Design and Management Regulations an independent Planning Supervisor will be required.

SCOPE OF THE WORKS:
The works shall comprise of all that is shown on the drawing and details. Work that may not be specifically shown but may be reasonably inferred as necessary to carry out the works shall be deemed to be included.

LABC CONSTRUCTION DETAILS
Available at -
www.labc.co.uk/registration-schemes/constructiondetails

E1M/CFF4	-	Lintel
E3M/CFF4	-	Chill
E4M/CFF4	-	Jamb
E5M/CFF9	-	Beam & Block Floor
E5M/CFF22	-	Floor Slab, Ins. Under
E6M/CFF4	-	Intermediate Floor
E10M/CFF4	-	Eave - Flat Ceiling
E11M/CFF4	-	Eave - Sloped Ceiling
E12M/CFF4	-	Gable - Pitched Roof
E16M/CFF4	-	Corner - Full Fill
E17M/CFF4	-	Inverted Corner - Full Fill
E18M/CFF7	-	Party Wall - Ext. Wall Junction
P1P/CFF2	-	Party Wall - Floor Junction
P4P/M/CFF2	-	Party Wall - Roof Junction

DETAIL CHECK LIST SHEETS, DULY SIGNED,
TOGETHER WITH NOTIFICATION OF ANY CHANGES TO
SPECIFICATION ARE TO BE SUBMITTED TO AN
APPROVED SAP ASSESSOR UPON COMPLETION.

RESULT OF AIR PRESSURE TEST
TO BE 5.0 m³/hr/m²@50 PASCALS
OR BELOW.

ROOM DIMENSIONS ARE INTERNAL
OF WALL FINISHES

revision	date	init.	revision details.

NIGEL MORRIS
BUILDERS LIMITED
KEPPERS COTTAGE
DAMGATE
HOLBEACH
LINCOLNSHIRE
PE12 8PR
Tel: 01406 422693
Mobile: 07745 266392
E-MAIL: nigel@nigelmorrisbuildersltd.co.uk

Client.

Project.
RESIDENTIAL DEVELOPMENT (5 No. BUNGALOWS)
FLEET ROAD
HOLBEACH
LINES
PE12 8LA

Drawing.

GARAGES

FLOOR PLANS - SECTIONS - ELEVATIONS

0.5 GRID REF: 1F 37401 24992

Scale	1:50 1:100 @ A1	Drawing No.	2014-04
Date.	FEB '21	Drawn.	J.C.