


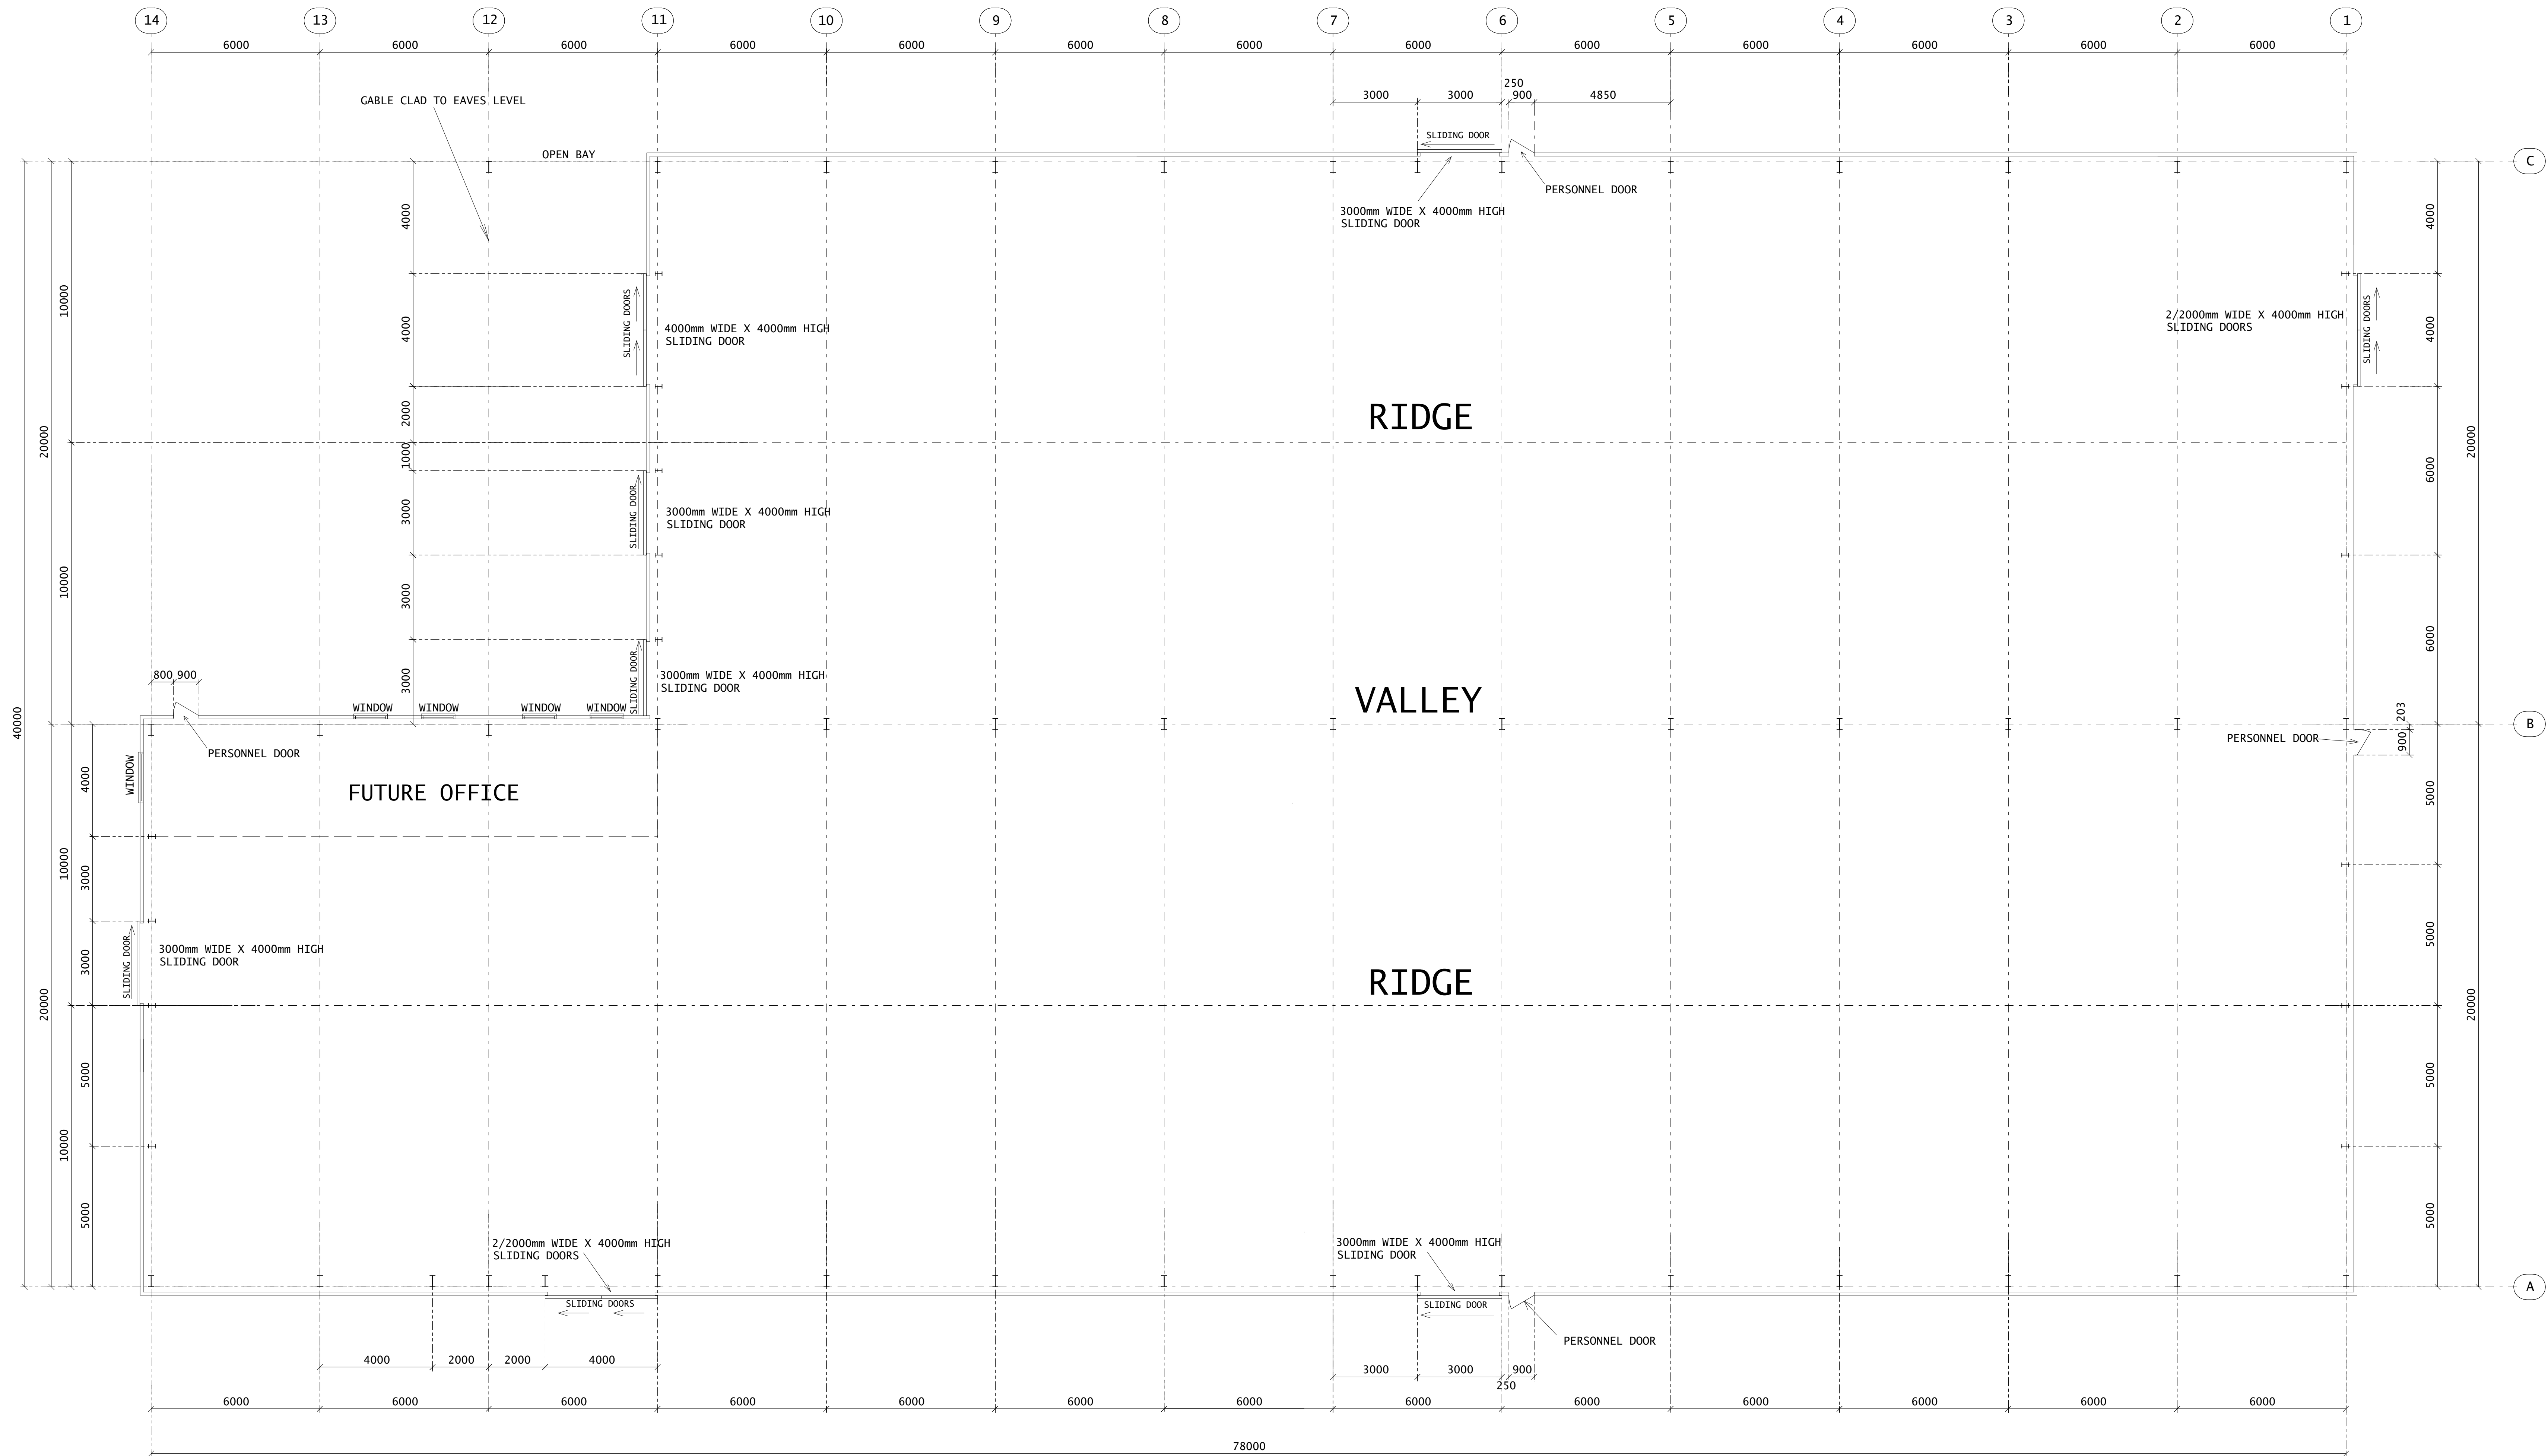

PLAN
(SCALE 1:100)

MATERIALS
ROOF - NATURAL GREY FIBRE CEMENT.
WALLS- OLIVE GREEN BOX PROFILE
PLASTISOL COATED STEEL,

REV	BY	DATE	DETAILS	REV	BY	DATE	DETAILS

GENERAL NOTES:
ALL DIMENSIONS IN MILLIMETERS.

CLIENT	YOU GARDEN LTD
PROJECT	PROPOSED NEW BUILDING
ADDRESS	KINGFISHER NURSERY, LONG LANE, GEDNEY HILL, SPALDING, LINGS. PE12 0PP

DRAWN	RJD	22/03/17
CHECKED		

M. D. Anthony Ltd. Structural Steelwork and Cladding Specialists Unit 20, The Dock Business Park, Ely, Cambs. CB7 4GS Telephone: 01353 666201 Facsimile: 01353 662999			
SCALE	JOB No	DWG No.	REV
AS NTD	E1255	P1	