




KEY

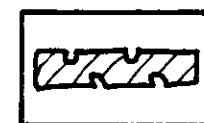


Existing Hedge

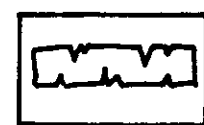

Proposed Boundary Hedge

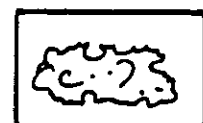

Proposed Tree+Shrub Planting

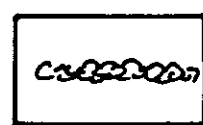


Supplementary Planting to Existing Hedge




Proposed Planting between Pitches



Proposed Lighting on 3.5m high Timber Posts

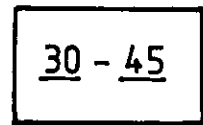

Existing Pitches

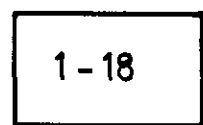

Proposed Pitches

PLANT SCHEDULE

Proposed Boundary Hedge

Species	Height (cm)	Pot Size (Litres)	Specification	Density (No./m)
Fagus sylvatica	60-80	B	1+2; Transplant	350mm ctrs

Note: Hedge to be planted in double staggered row

Proposed Tree and Shrub Planting


%	Species	Height (cm)	Pot Size (Litres)	Specification	Density (No./m)
10	Aucuba japonica	30-40	3L	Bushy; 3 breaks	1m ctrs
10	Buddleia davidii	60-80	B	0/2; Branched; 3 breaks	1m ctrs
20	Corylus avellana	60-80	B	1+2; Branched; 3 breaks	1m ctrs
20	Crataegus monogyna	60-80	B	Branched; 3 breaks	1m ctrs
10	Ilex aquifolium	60-80	3L	Leader with laterals	1m ctrs
15	Prunus spinosa	40-60	B	1+1; Branched; 2 breaks	1m ctrs
15	Viburnum opulus	60-80	B	1+2; Branched; 3 breaks	1m ctrs

Supplementary Planting to Existing Hedge

%	Species	Height (cm)	Pot Size (Litres)	Specification	Density (No./m)
25	Carpinus betulus	60-80	B	1+1; Transplant	1m ctrs
20	Cornus sanguinea	40-60	3L	Branched; 4 breaks	1m ctrs
25	Corylus avellana	60-80	B	1+2; Branched; 3 breaks	1m ctrs
15	Ilex aquifolium	60-80	3L	Leader with laterals	1m ctrs
15	Rosa canina	40-60	B	1+1; Branched; 3 breaks	1m ctrs

Proposed Planting between Pitches

%	Species	Height (cm)	Pot Size (Litres)	Specification	Density (No./m2)
20	Hebe x andersonii	20-30	3L	Bushy; 3 breaks	4
15	Olearia x haastii	30-40	3L	Bushy; 4 breaks	4
25	Prunus laurocerasus 'Otto Luyken'	30-40	3L	Bushy; 3 breaks	3
15	Skimmia japonica	30-40	3L	Bushy; 3 breaks	4
25	Spiraea japonica	30-40	3L	Bushy; 4 breaks	3

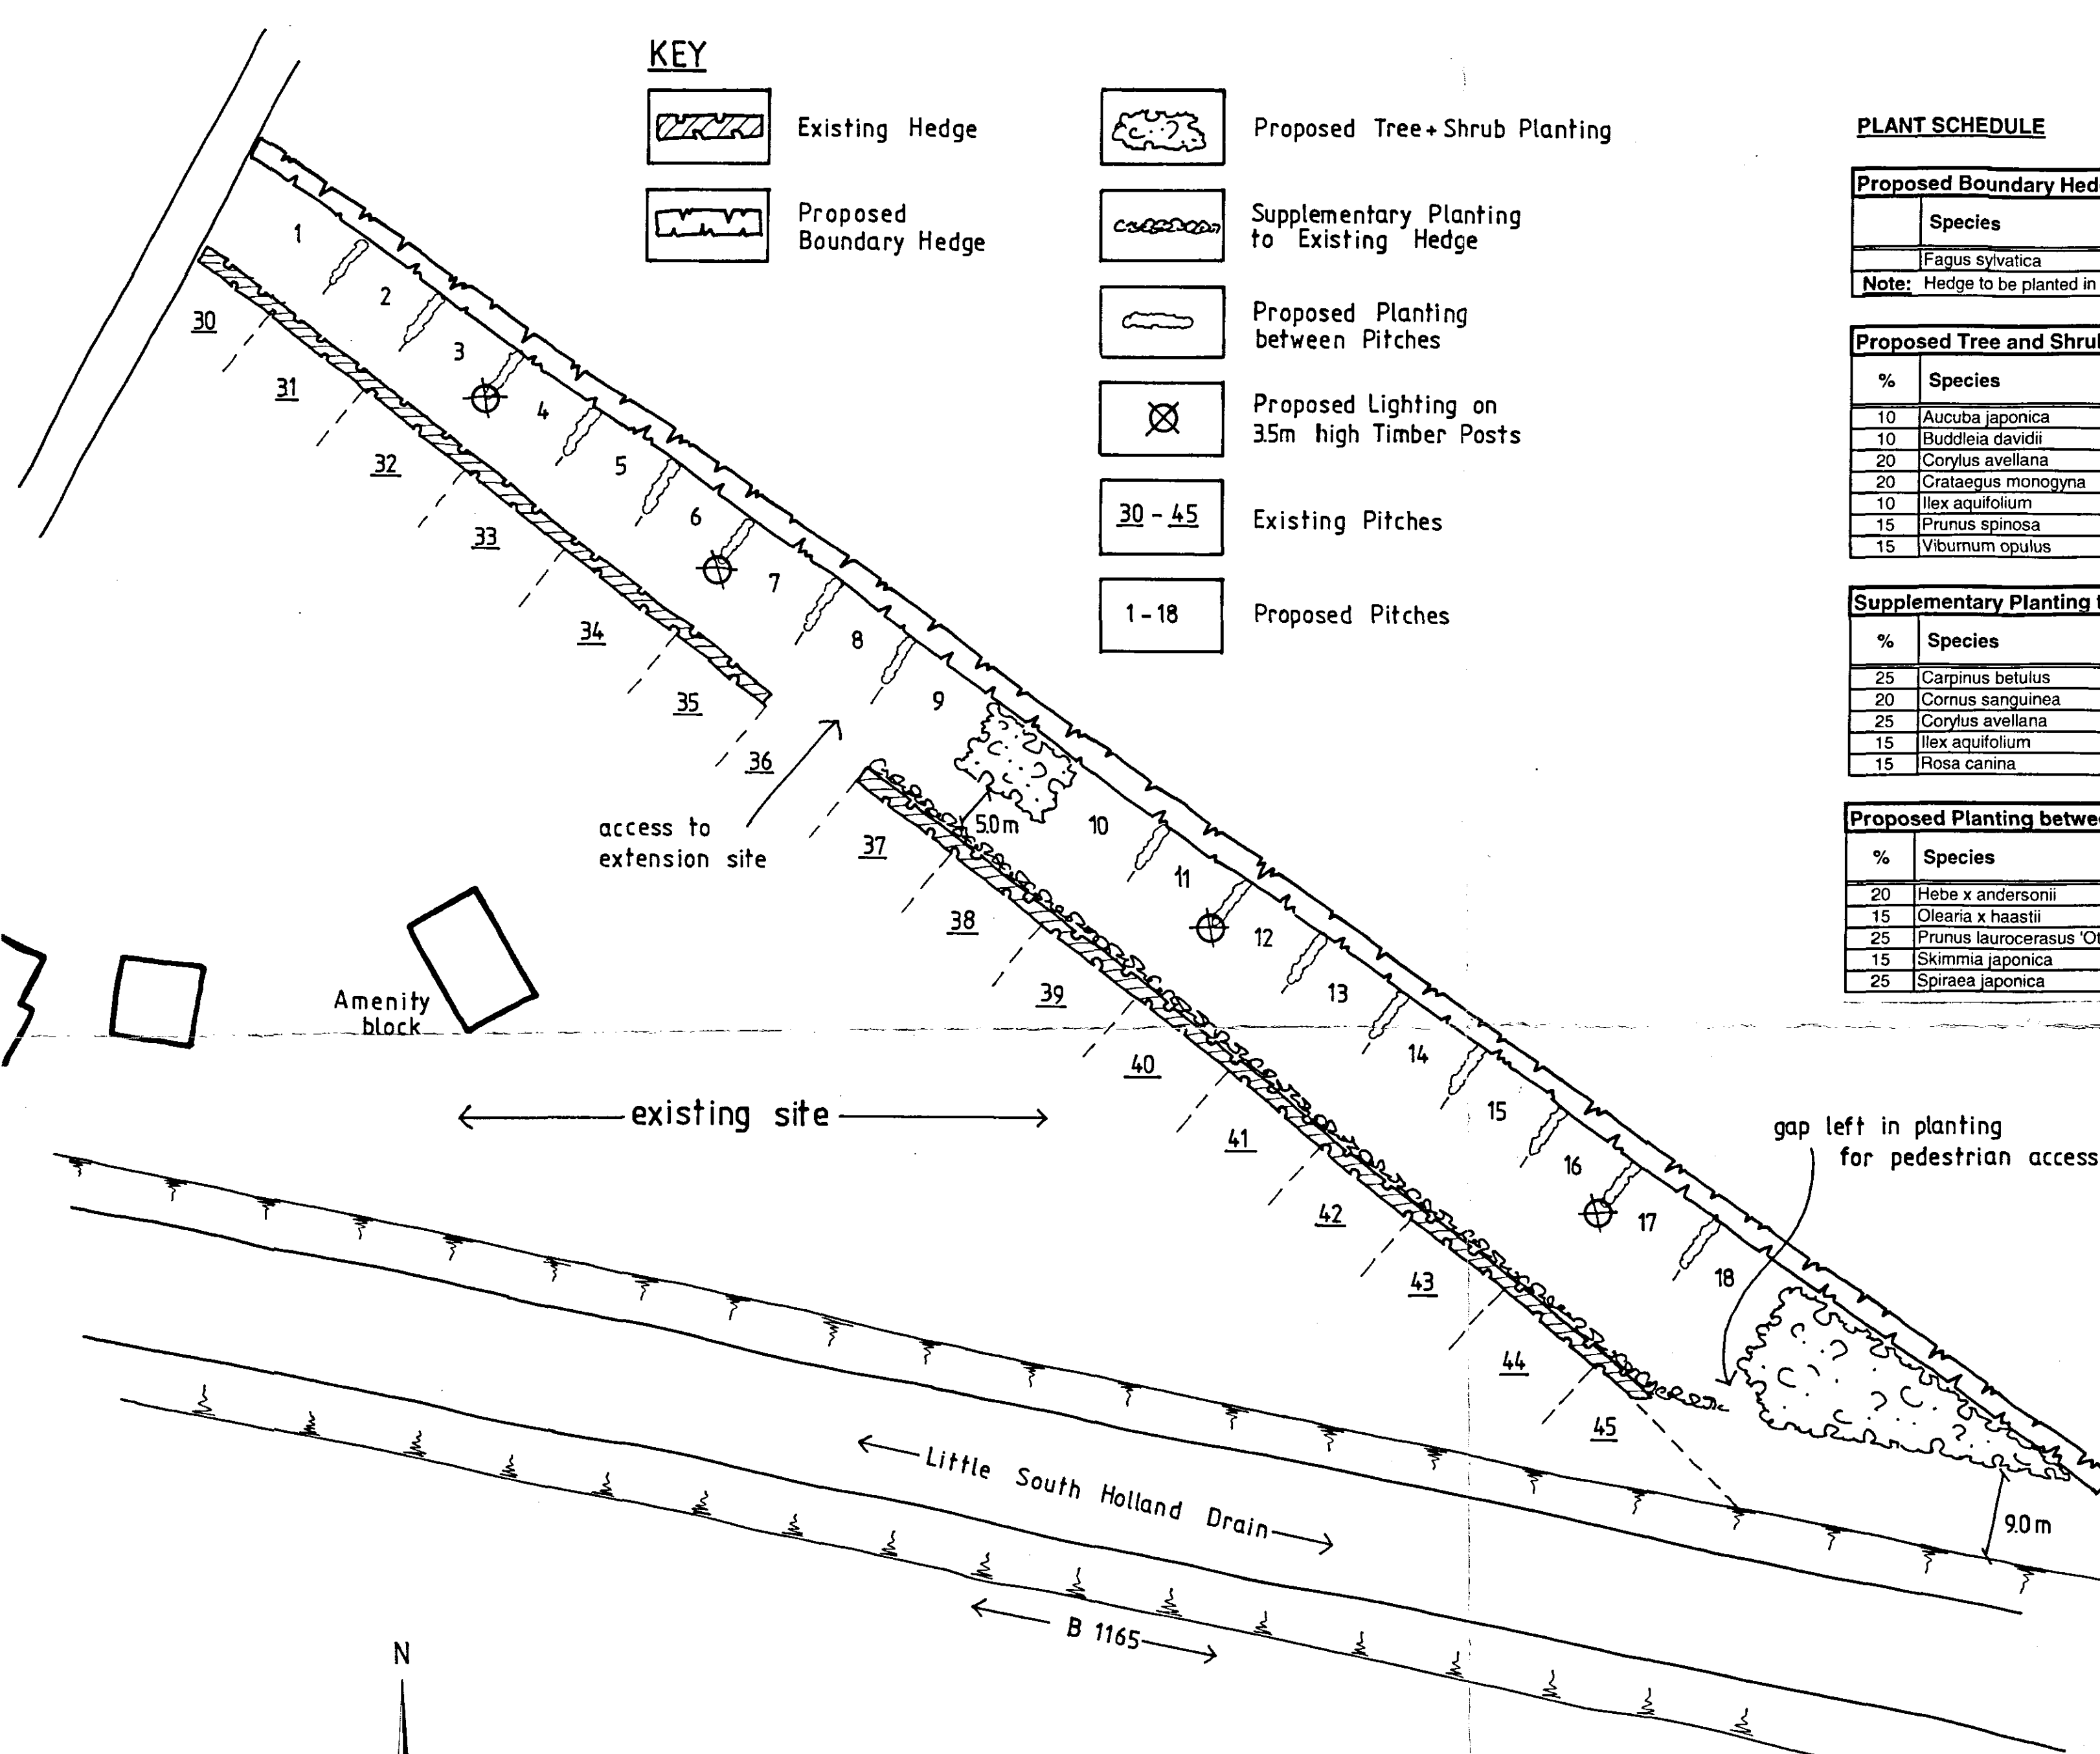

For Client's Information
28 MAR 2008
0397/08

DRAWING
26 MAR 2008
ISSUED

DETERMINED PLAN

Rev.	By	Notes	Date
rdc Robert Doughty Consultancy 32 High Street, Helpringham Sleaford, Lincolnshire NG34 0RA Tel: 01529 421646 Fax: 01529 421358 Email: admin@rdc-landplan.co.uk Web: www.rdc-landplan.co.uk			
Client: Mr John Smith			
Project: Heron Cottage Camping and Caravan Park Extension			
Drawing title: Layout of proposed Site Extension			
Drawing No. 871-01-PE 01	Rev. -	Drawn MD	
Scale 1:500@A2	Date 30-01-2008	Checked	

DO NOT SCALE from this drawing. All measurements should be checked against on site conditions and any discrepancies should be brought to the attention of the Robert Doughty Consultancy.