

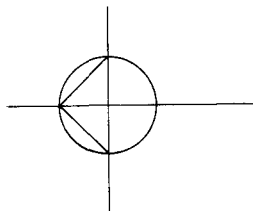


BLOCK PLAN 1 500


MILL HOUSE
FLEET BANK
FLEET
SPALDING
LINCOLNSHIRE

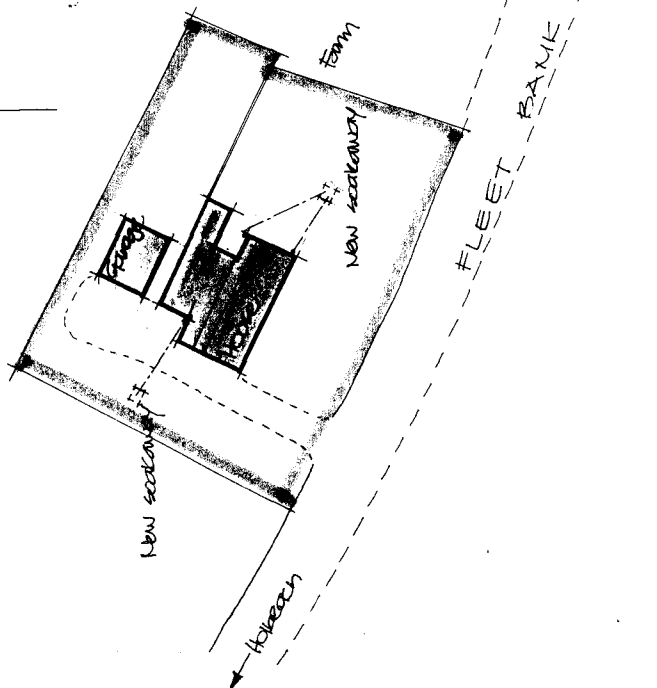


L A BUILDING DESIGN 55 Hannam Boulevard Spalding Lincolnshire PE11 1LB Tel: Spalding (0775) 711437	
project BEAR & REIDATION WORKS MILL HOUSE FLEET BANK FLEET, NR SPALDING LINCOLNSHIRE	
client MR & MRS B HENDY	
drawing	
date APR 06	scale(s) 1:20
job no 06/08	drg no 0

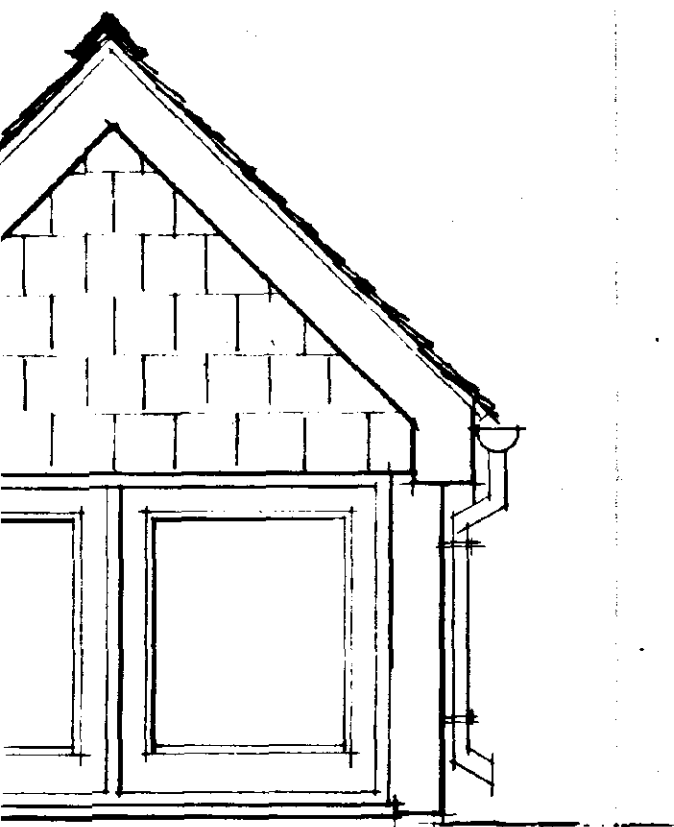

ELEVATION

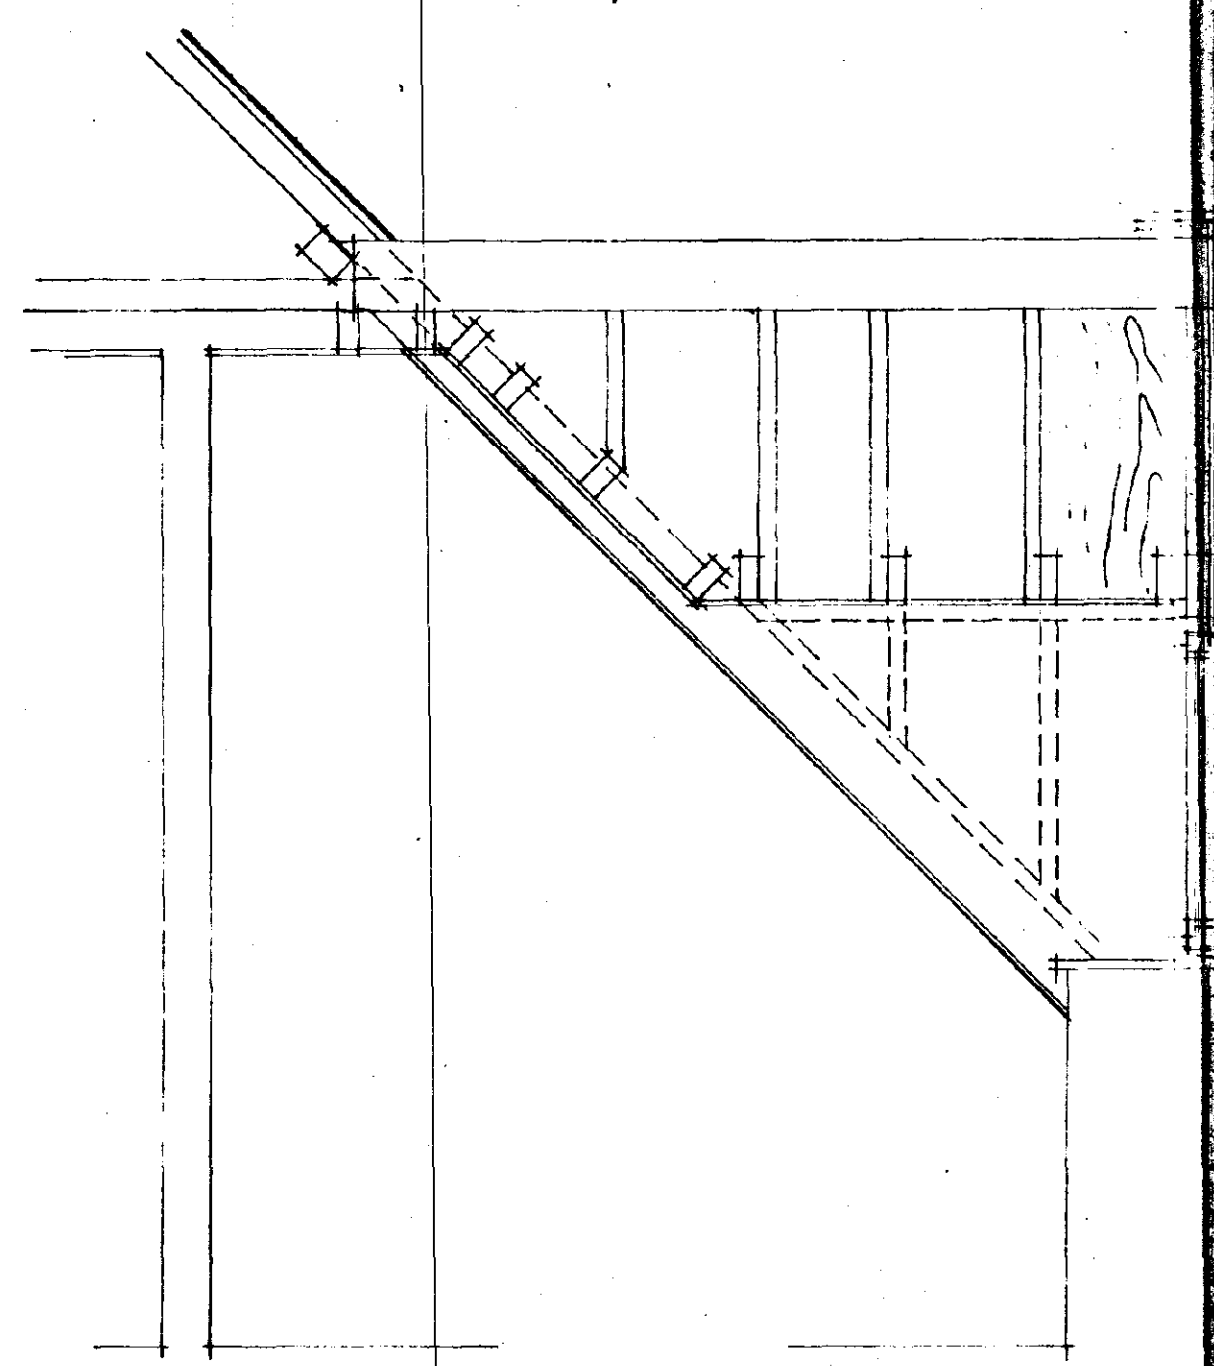

SECTION A

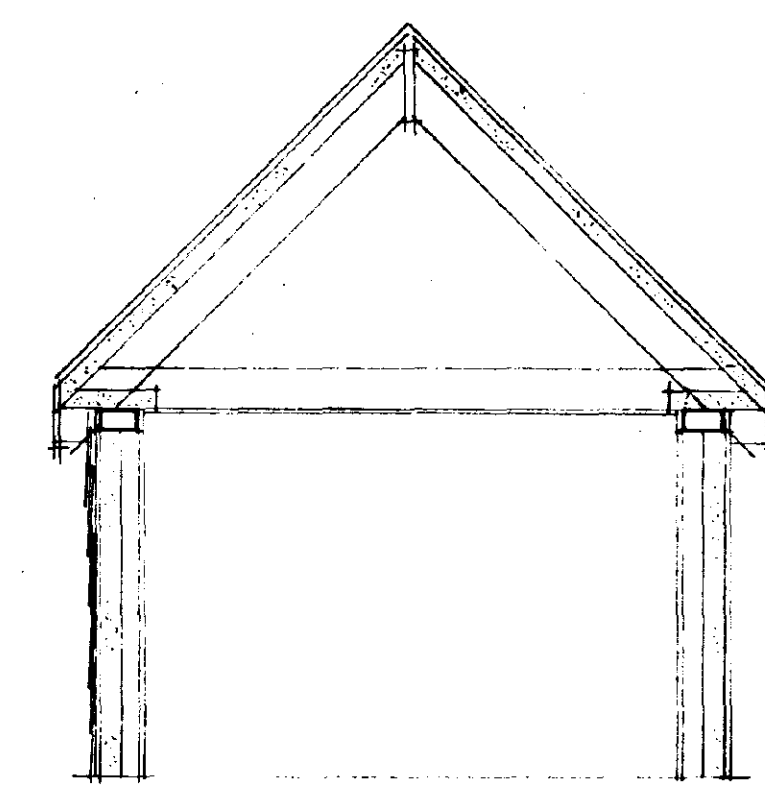


SECTION B




save
with
limit
work
grat
roof
50m
cent
100
wall
litter
100
50m
roof
40m
batt
also
Type
slate
batt
betw
Lead
and
to v
lapp
cons
and
Ens
men
plast
finis
wind
New
weat
turn
treat
pres
proc
and
4mm
and
corn
nom
soft
syst
coat

Existing roof structure
 15mm sarking boarding
 Rafters 60 deep x 100mm wide @ 400-450mm c/c
 Principal rafters 65 deep x 100mm wide as indicated
 Ceiling joists 100 deep x 65 wide @ 400-450mm c/c
 Rafter tie 100 x 65 at principal rafter positions
 Rafter tie 75 x 65

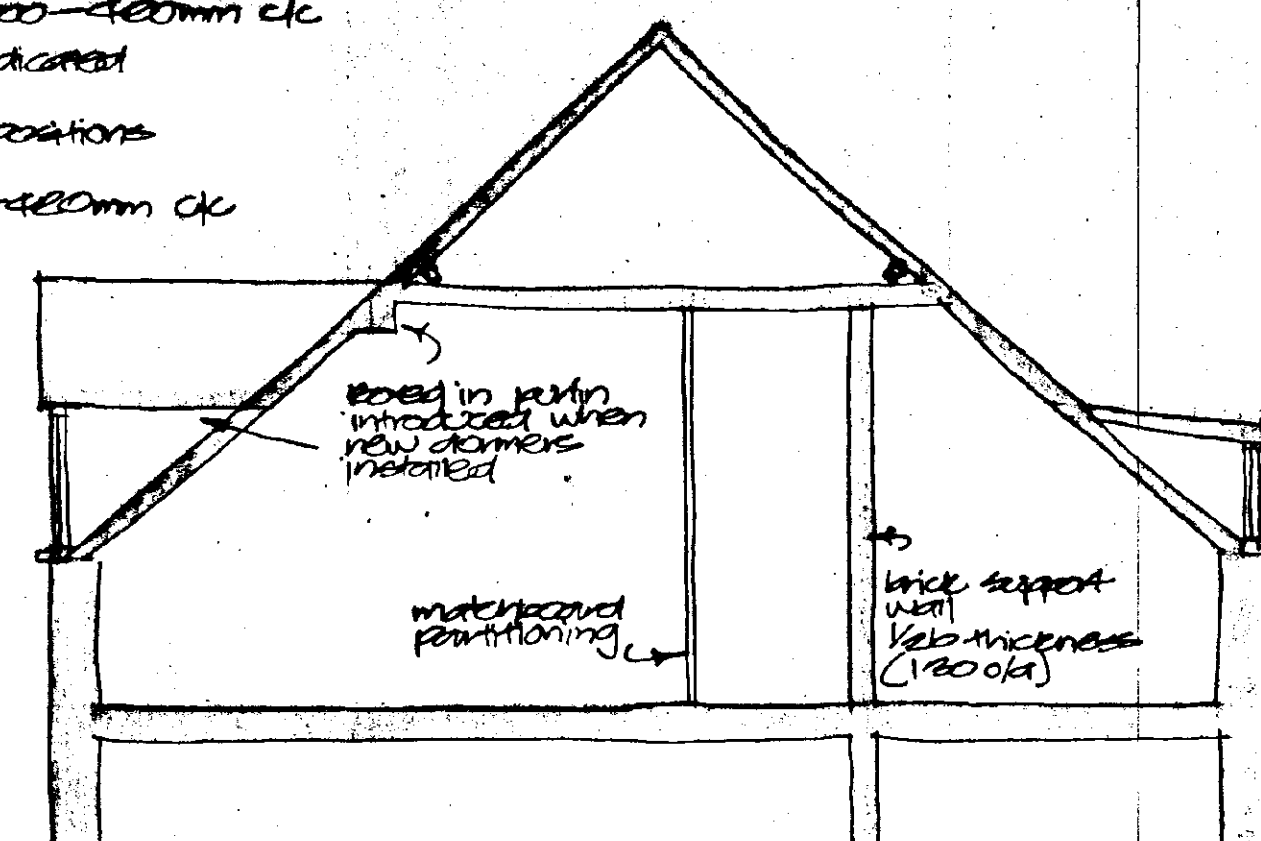


SECTION A A

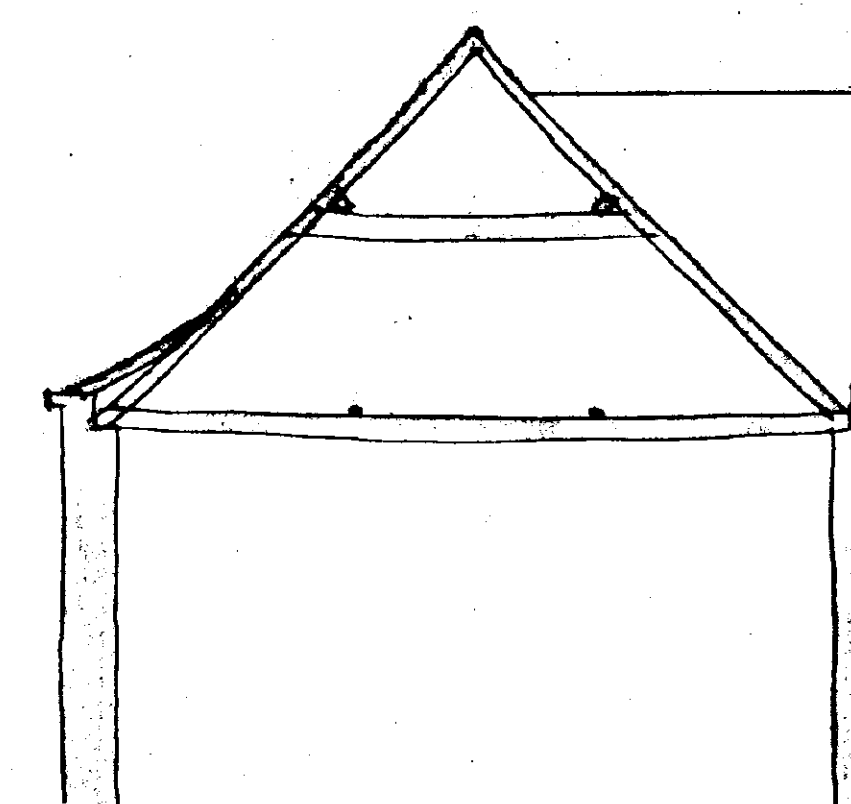

SECTION B B

Existing roof structure
 15mm sarking boarding
 Rafters 60 deep x 100mm wide @ 400-450mm c/c
 Principal rafters 65 deep x 100mm wide as indicated
 Ceiling joists 100 deep x 65 wide @ 400-450mm c/c
 Rafter tie 100 x 65 at principal rafter positions
 Rafter tie 75 x 65
 Tie beam 25mm dia steel at approx 1/3 points over ceiling joists
 Spacing to front 100 x 75 over rafters

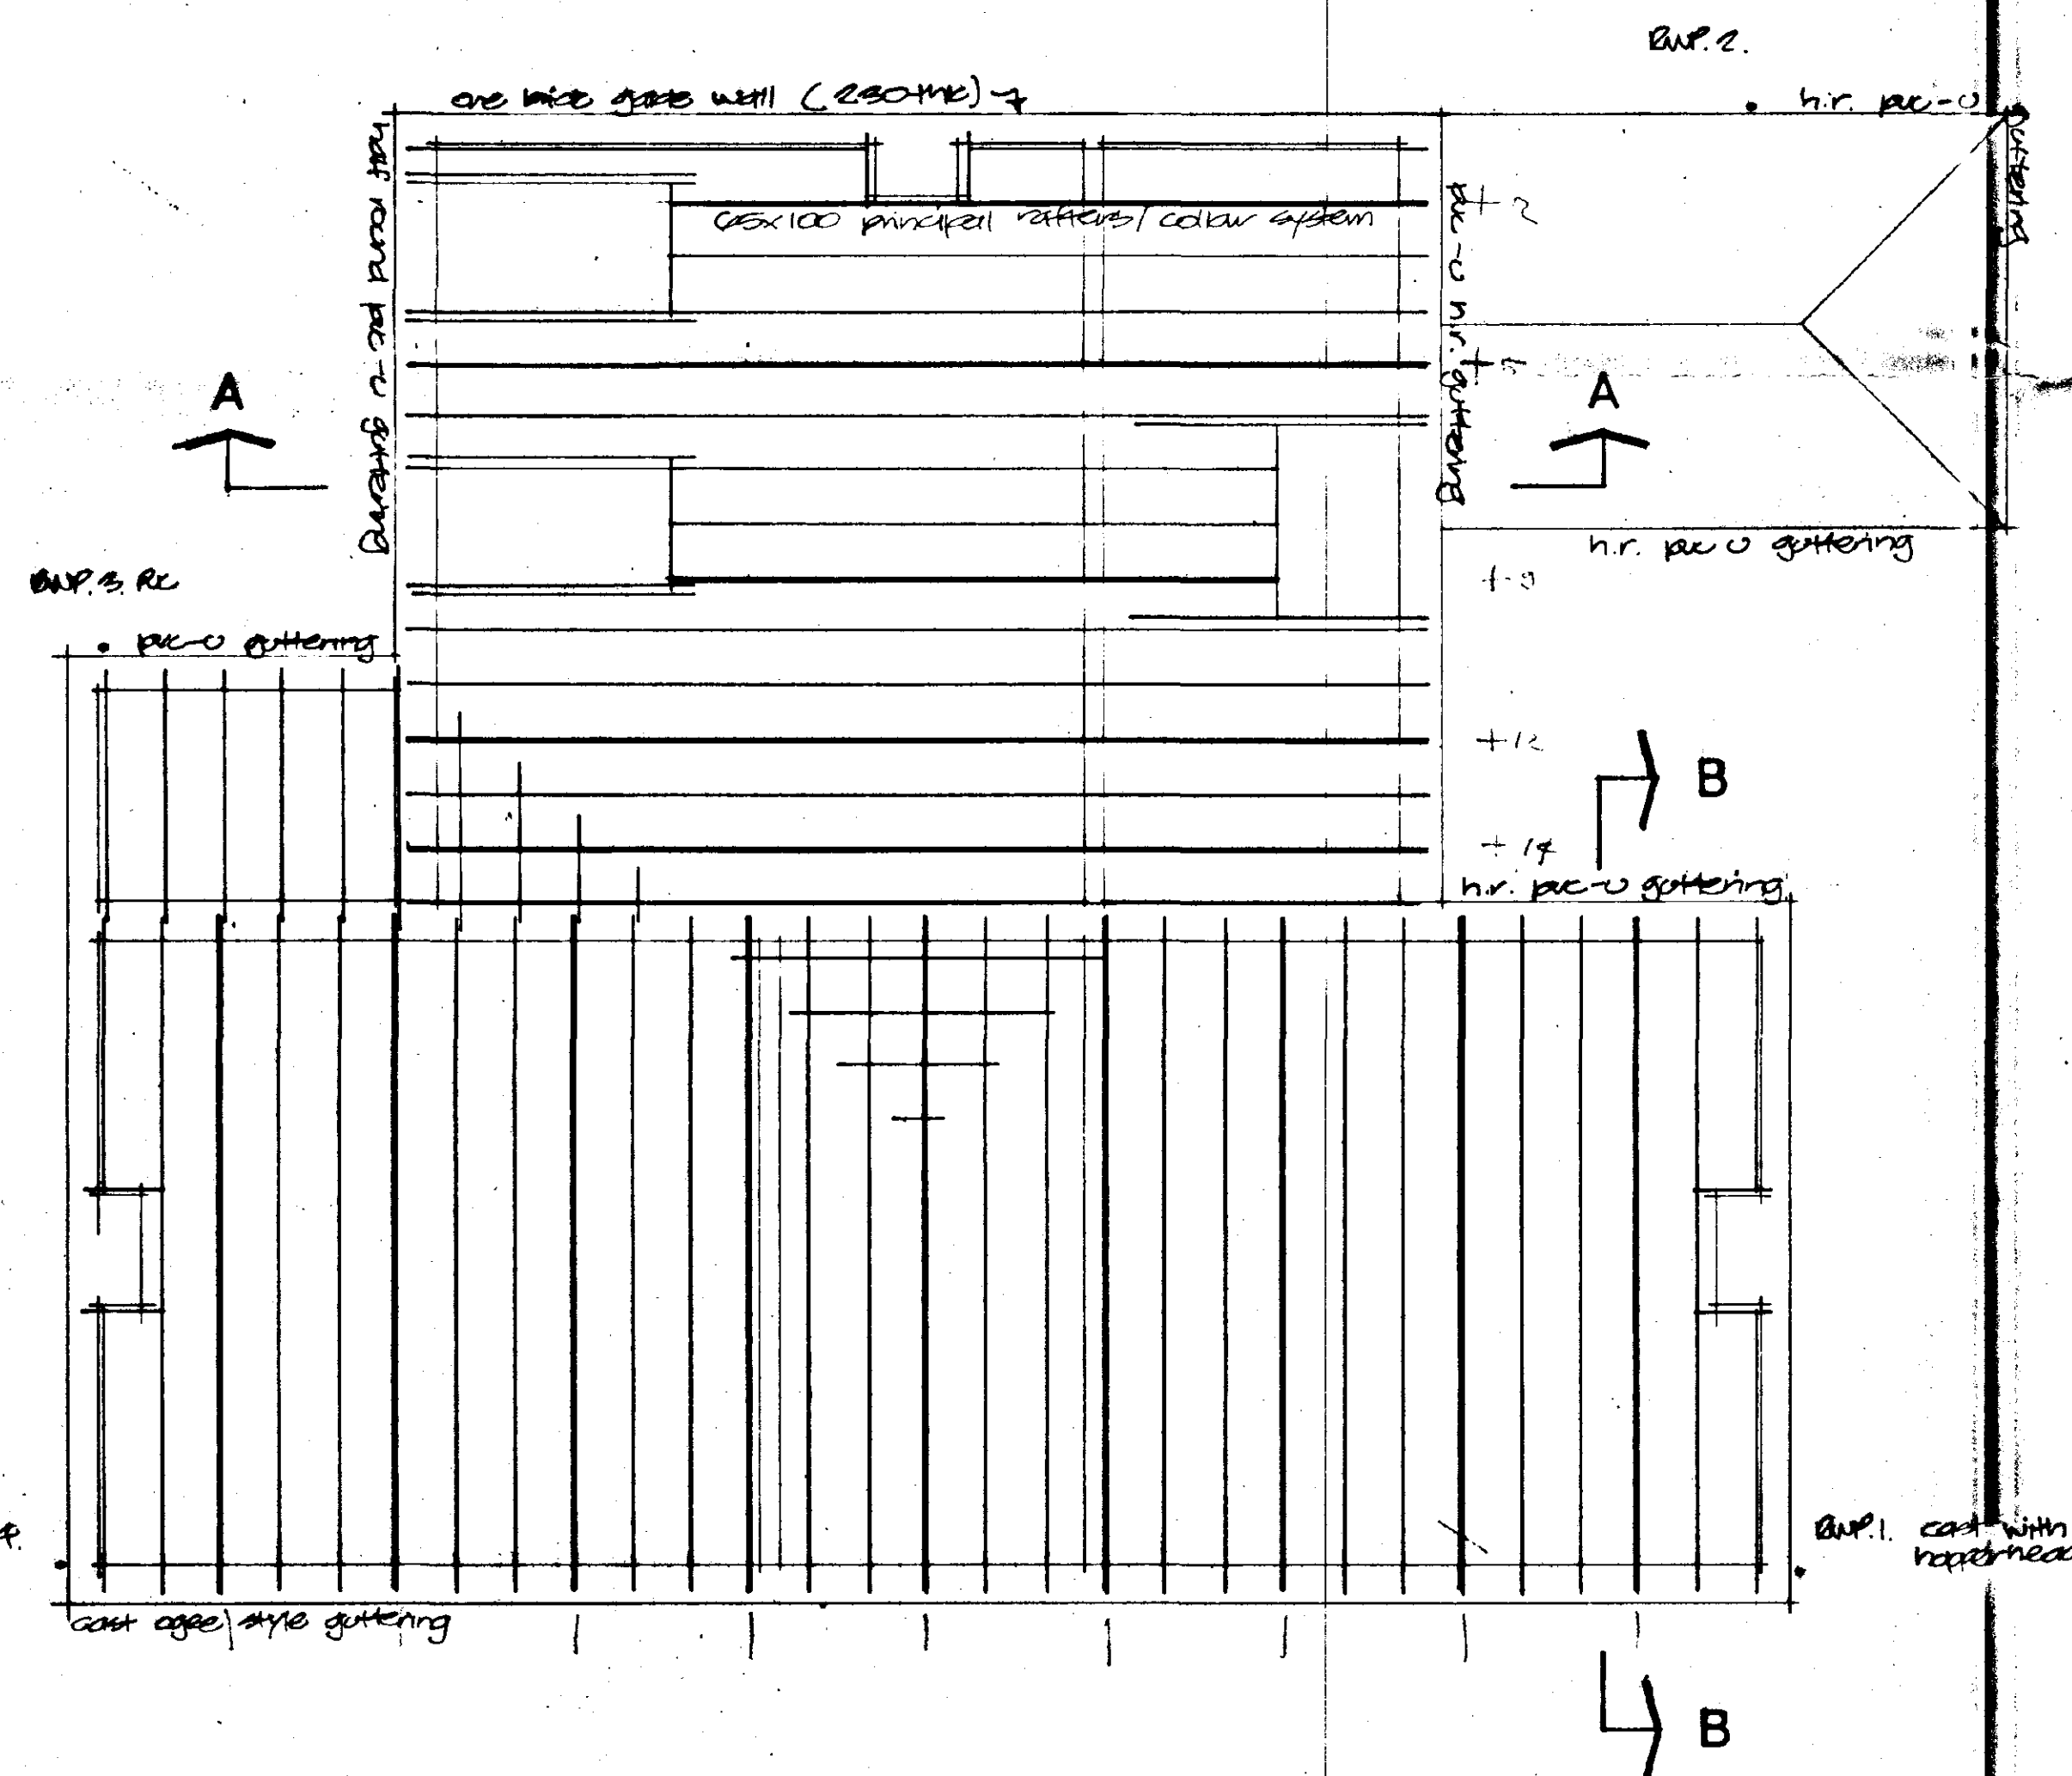

ROOF FRAMING PLAN

1. Builder to check all dimensions on site before work commences.
2. This drawing is the copyright of L A Building Design and shall not be copied or reproduced without written permission.

DETERMINED
PLAN

L A BUILDING DESIGN
 55 Hannam Boulevard
 Spalding
 Lincolnshire PE11 1LB
 Tel: Spalding (0775) 711437

project
 REPAIR & RENOVATION WORKS
 MILL HOUSE
 FLEET BANK
 FLEET, NR SPALDING
 LINCOLNSHIRE

client
 MR & MRS B HENDY

drawing
 ROOF PLAN & SECTIONS

date APR 06	scale(s) 1:50
job no 06/05	drg no 02

SOUTH HOLLAND DC
 HOUSEHOLD PLANNING
 03 MAY 1996
 Ref: 0403/Ab.

- 100-443887-100



project
REPAIR & RENOVATION WORKS
MILL HOUSE
FLEET BANK
FLEET, NR SPALDING
LINCOLNSHIRE

drawing
FLOOR PLANS

date MAR 56	scale(s) 1:50
job no 56/03	drg no 01

SOUTH HOLLAND
HOUSING
03 MAY 1986
Ref: 0403/96.