



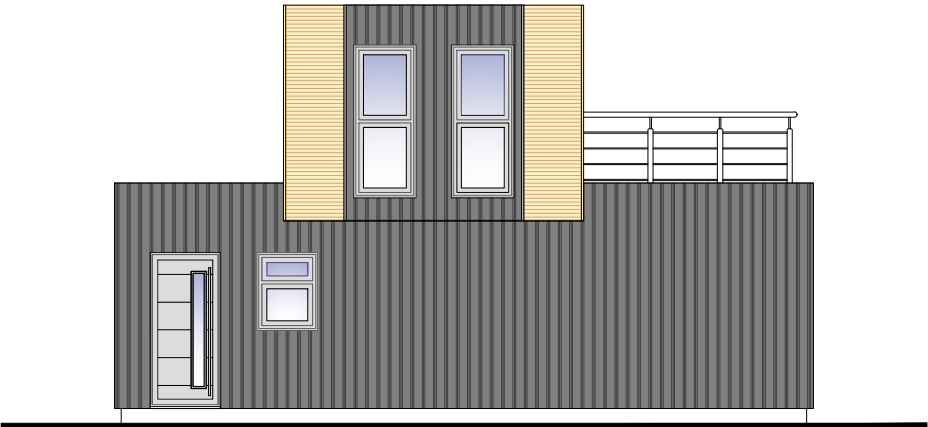


SIDE ELEVATION

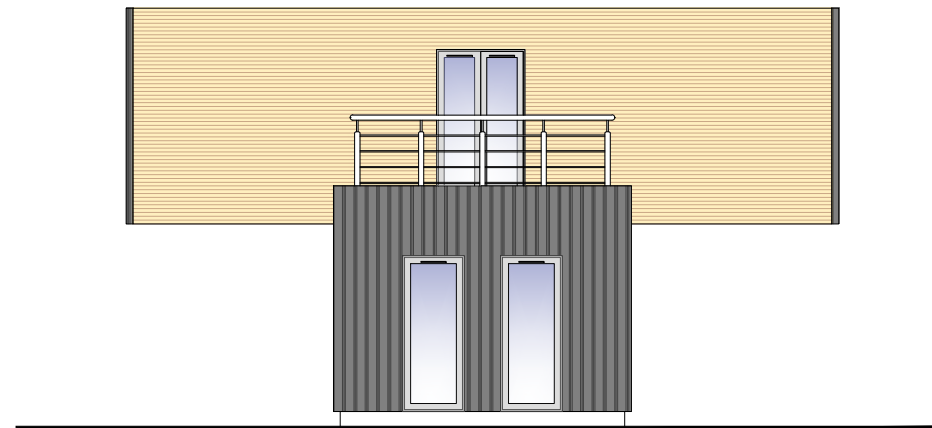


SIDE ELEVATION




FRONT ELEVATION

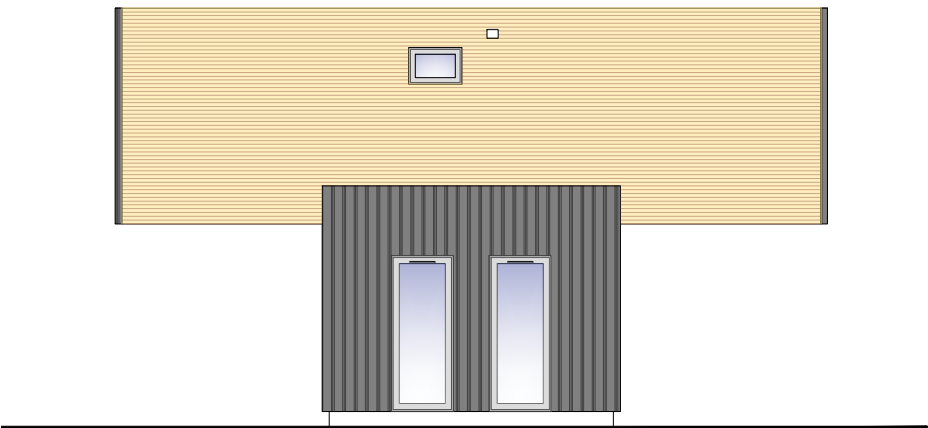

REAR ELEVATION

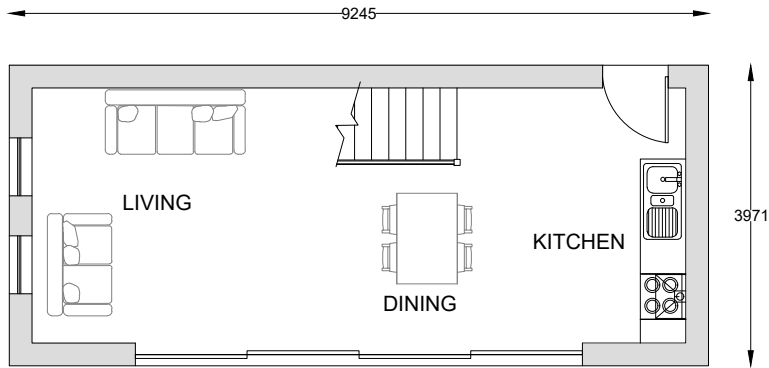

GROUND FLOOR PLAN

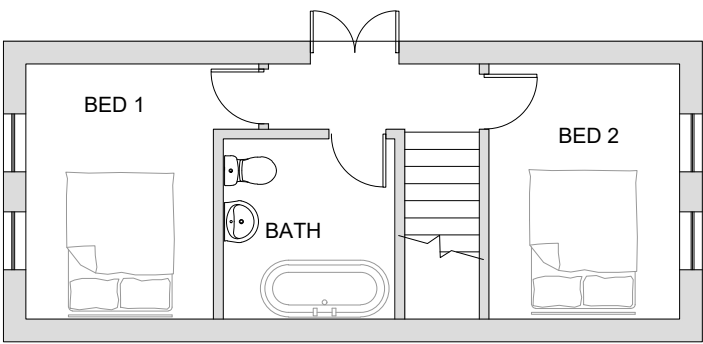

FIRST FLOOR PLAN

MATERIALS

- UPPER CABIN - Varnished Cedar horizontal strips (55mm) with Anthracite Gray Verticle Ribbed Zinc Sheet detail to ends
- LOWER CABIN - Anthracite Gray Verticle Ribbed Zinc Sheet
- All Doors & Windows Anthracite Gray uPVC
- Tubular Chrome Balustrade

Phoenix Sustainable Investments
Larkfleet House
Southfields Business Park
Falcon Way
Bourne
Lincolnshire PE10 0FF



Project + Client :
**LOWGATE, FLEET.
SERENITY LAKES**

Drawing Title :
**DOUBLE STACKED LODGE
PLANS & ELEVATIONS**

Job Number : L188	Scale(s) : 1:100 @A3
Drawing No : DSL-001	Date : xxx
Drawn By : ar	

