


Legend

- | | |
|---|---|
|  | Granular Drive (refer to construction detail) |
|  | Vehicular Crossover |
|  | Low level hedge max 0.6m high |
|  | Site Boundary |
|  | Land to be donated to internal drainage board |

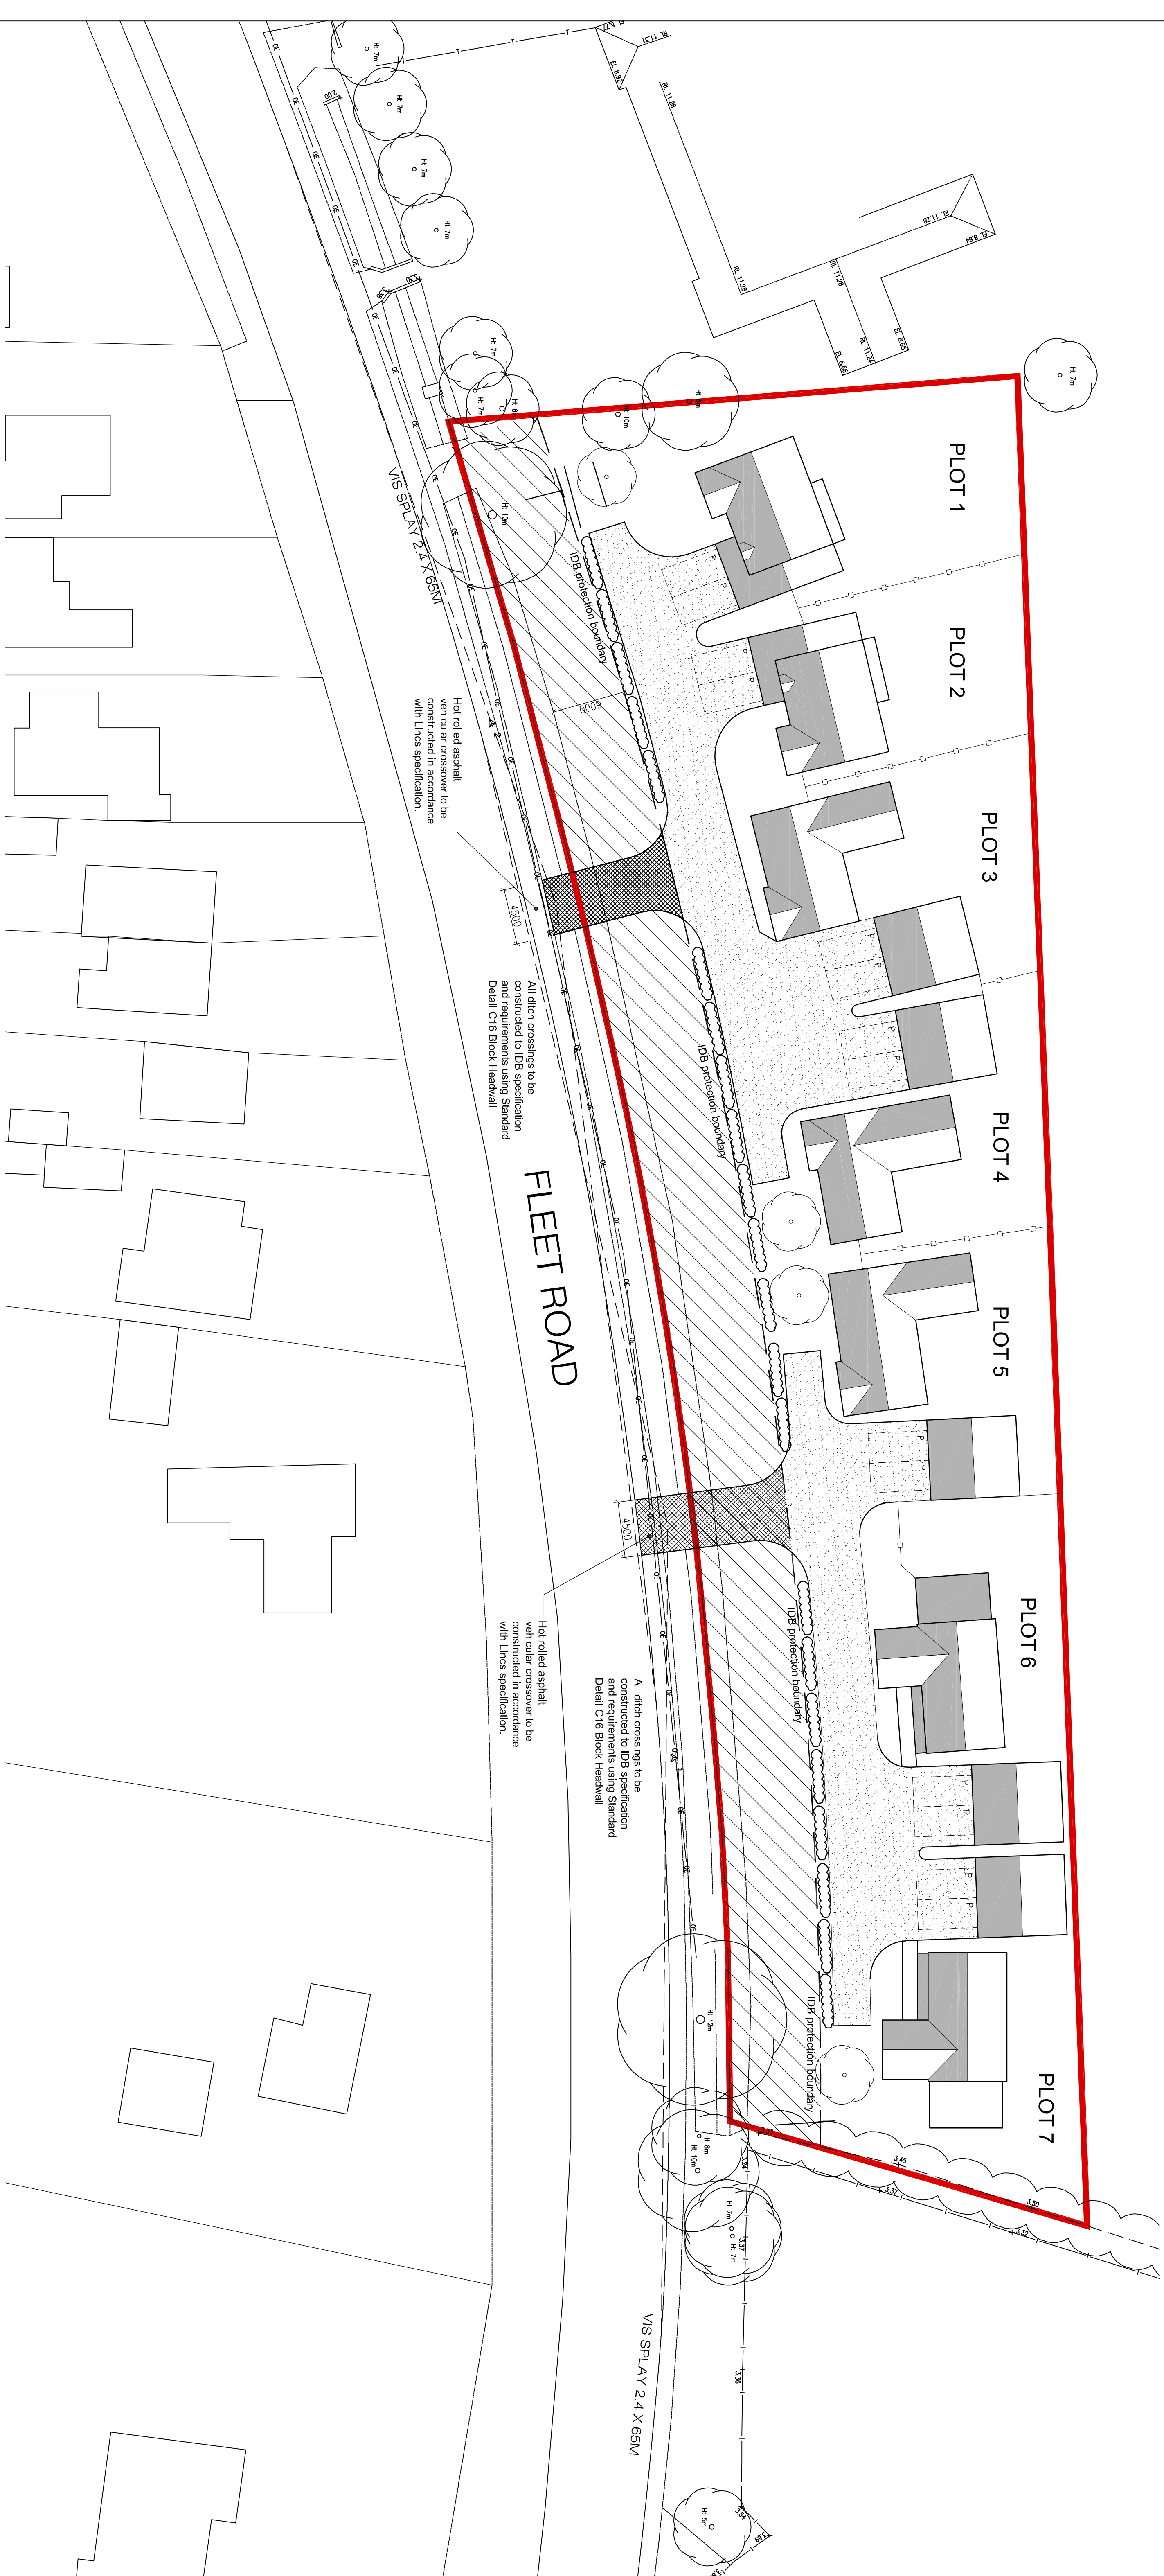

Illustrative Site Layout 1:250@A1

Project Title: Proposed Development at Fleet Road, Holebeach		 WELLAND DESIGN & BUILD LIMITED Tel: 01536 601735 Email: info@wellandgroup.co.uk
Client:	P. & J. McCarthy	
Drawing:	Illustrative Site Layout	
Drawing Number:	Scale: 1" = 650 A1	
Date:	27.04.2017	Revision: : G