

C:\Users\AndrewNock\Documents\Evoke Transport\Evoke Projects - Documents\Birmingham\B-2024\B-24-0043 Holbeach Primary Substation\50 Drawings\51 AutoCAD\B-24-0043.006 A SPA.dwg

THE TEMPORARY COMPOUND
WILL BE STONE TYPE 1
MATERIAL AND MEMBRANED

OVERVIEW

LARGE CAR ENTERING
TEMPORARY COMPOUND

4.6T LIGHT VAN ENTERING
TEMPORARY COMPOUND

LARGE TIPPER ENTERING
TEMPORARY COMPOUND


NOTES

- DO NOT SCALE FROM THIS DRAWING. WORK FROM FIGURED DIMENSIONS ONLY.
- EVOKE TRANSPORT PLANNING CONSULTANTS LIMITED ACCEPTS NO RESPONSIBILITY FOR THE ACCURACY OF THIRD PARTY INFORMATION - THIS MUST BE TREATED AS INDICATIVE ONLY.


KEY

- SITE BOUNDARY
- PROPOSED KERBLINE
- PROPOSED TEMPORARY COMPOUND
- PROPOSED TEMPORARY ACCESS ROAD


VEHICLE PROFILE

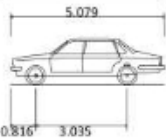

Large Car (2006)
Overall Length 5.079m
Overall Width 1.872m
Overall Body Height 1.525m
Min Body Ground Clearance 0.310m
Max Track Width 1.831m
Lock to lock time 4.00s
Kerb to Kerb Turning Radius 5.900m

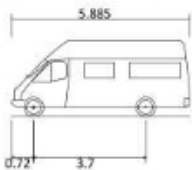

4.6t Light Van
Overall Length 5.885m
Overall Width 2.000m
Overall Body Height 2.526m
Min Body Ground Clearance 0.299m
Track Width 1.765m
Lock to lock time 4.00s
Kerb to Kerb Turning Radius 6.000m

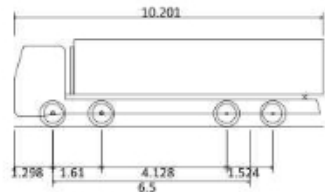

Large Tipper
Overall Length 10.201m
Overall Width 2.495m
Overall Body Height 2.890m
Min Body Ground Clearance 0.341m
Track Width 2.471m
Lock to lock time 6.00s
Kerb to Kerb Turning Radius 11.550m

FOR INFORMATION PURPOSES ONLY

A	ADDED TEMPORARY ACCESS ROAD	AN	PK	01.09.25
-	Initial Drawing	NR	PK	25.06.25
Rev	Amendment	Drn	App	Date

Reproduced from Ordnance Survey digital data with the permission of the Controller of His Majesty's Stationary Office, Crown copyright (License number 100061842).

Drawn by	Approved by	Date
NR	PK	01-09-25
Scale	Job No	
1:1000 @ A3	B-24-0043	
Drawing No	Rev	
B-24-0043/006	A	



Evoke Transport Consultants Limited
R+ Building
2 Blagrove Street
Reading, RG1 1AZ

Telephone: 01183 800 182
E: info@evoketransport.co.uk
W: www.evoketransport.co.uk

Project Name	HOLBEACH PRIMARY SUBSTATION
Drawing Title	TEMPORARY COMPOUND SWEPT PATH ANALYSIS

Client	DALCOUR MACLAREN LIMITED
--------	-----------------------------