

C:\Users\AndrewNock\Documents\Birmingham\B-2024\B-24-0043 Holbeach Primary Substation\50 Drawings\51 AutoCAD\B-24-0043.010 GAA.dwg

THE TEMPORARY COMPOUND WILL BE
STONE TYPE 1 MATERIAL AND MEMBRANED

NOTES


- DO NOT SCALE FROM THIS DRAWING. WORK FROM FIGURED DIMENSIONS ONLY.
- EVOKE TRANSPORT PLANNING CONSULTANTS LIMITED ACCEPTS NO RESPONSIBILITY FOR THE ACCURACY OF THIRD PARTY INFORMATION - THIS MUST BE TREATED AS INDICATIVE ONLY.
- THE TEMPORARY COMPOUND WILL BE STONE TYPE 1 MATERIAL AND MEMBRANED

KEY

- SITE BOUNDARY
- PROPOSED KERBLINE
- PROPOSED TEMPORARY COMPOUND
- PROPOSED TEMPORARY ACCESS ROAD

5m

R6

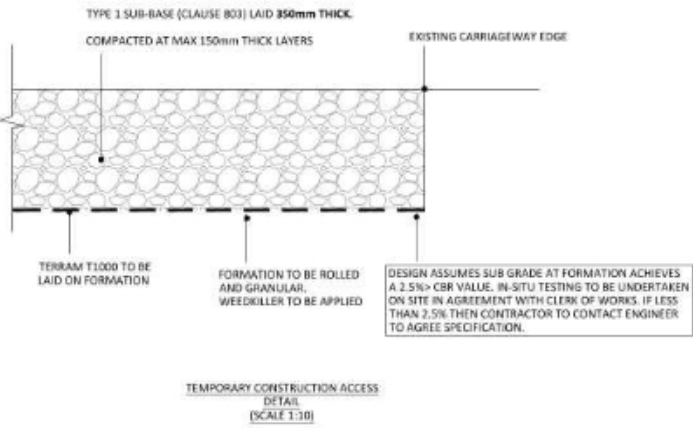

FOR INFORMATION PURPOSES ONLY

-	Initial Drawing	NR	PK	25.06.25
Rev	Amendment	Drn	App	Date
Reproduced from Ordnance Survey digital data with the permission of the Controller of His Majesty's Stationary Office, Crown copyright (License number 100061842).				
Drawn by	NR	Approved by	PK	Date 01-09-25
Scale	1:250 @ A3	Job No	B-24-0043	
Drawing No	B-24-0043/010			Rev -



Evoke Transport Consultants Limited
R+ Building
2 Blagrove Street
Reading, RG1 1AZ

Telephone: 01183 800 182
E: info@evoketransport.co.uk
W: www.evoketransport.co.uk

Project Name
**HOLBEACH
PRIMARY SUBSTATION**

Drawing Title
**ACCESS ROAD TO
TEMPORARY CONSTRUCTION COMPOUND**

Client
**DALCOUR MACLAREN
LIMITED**