


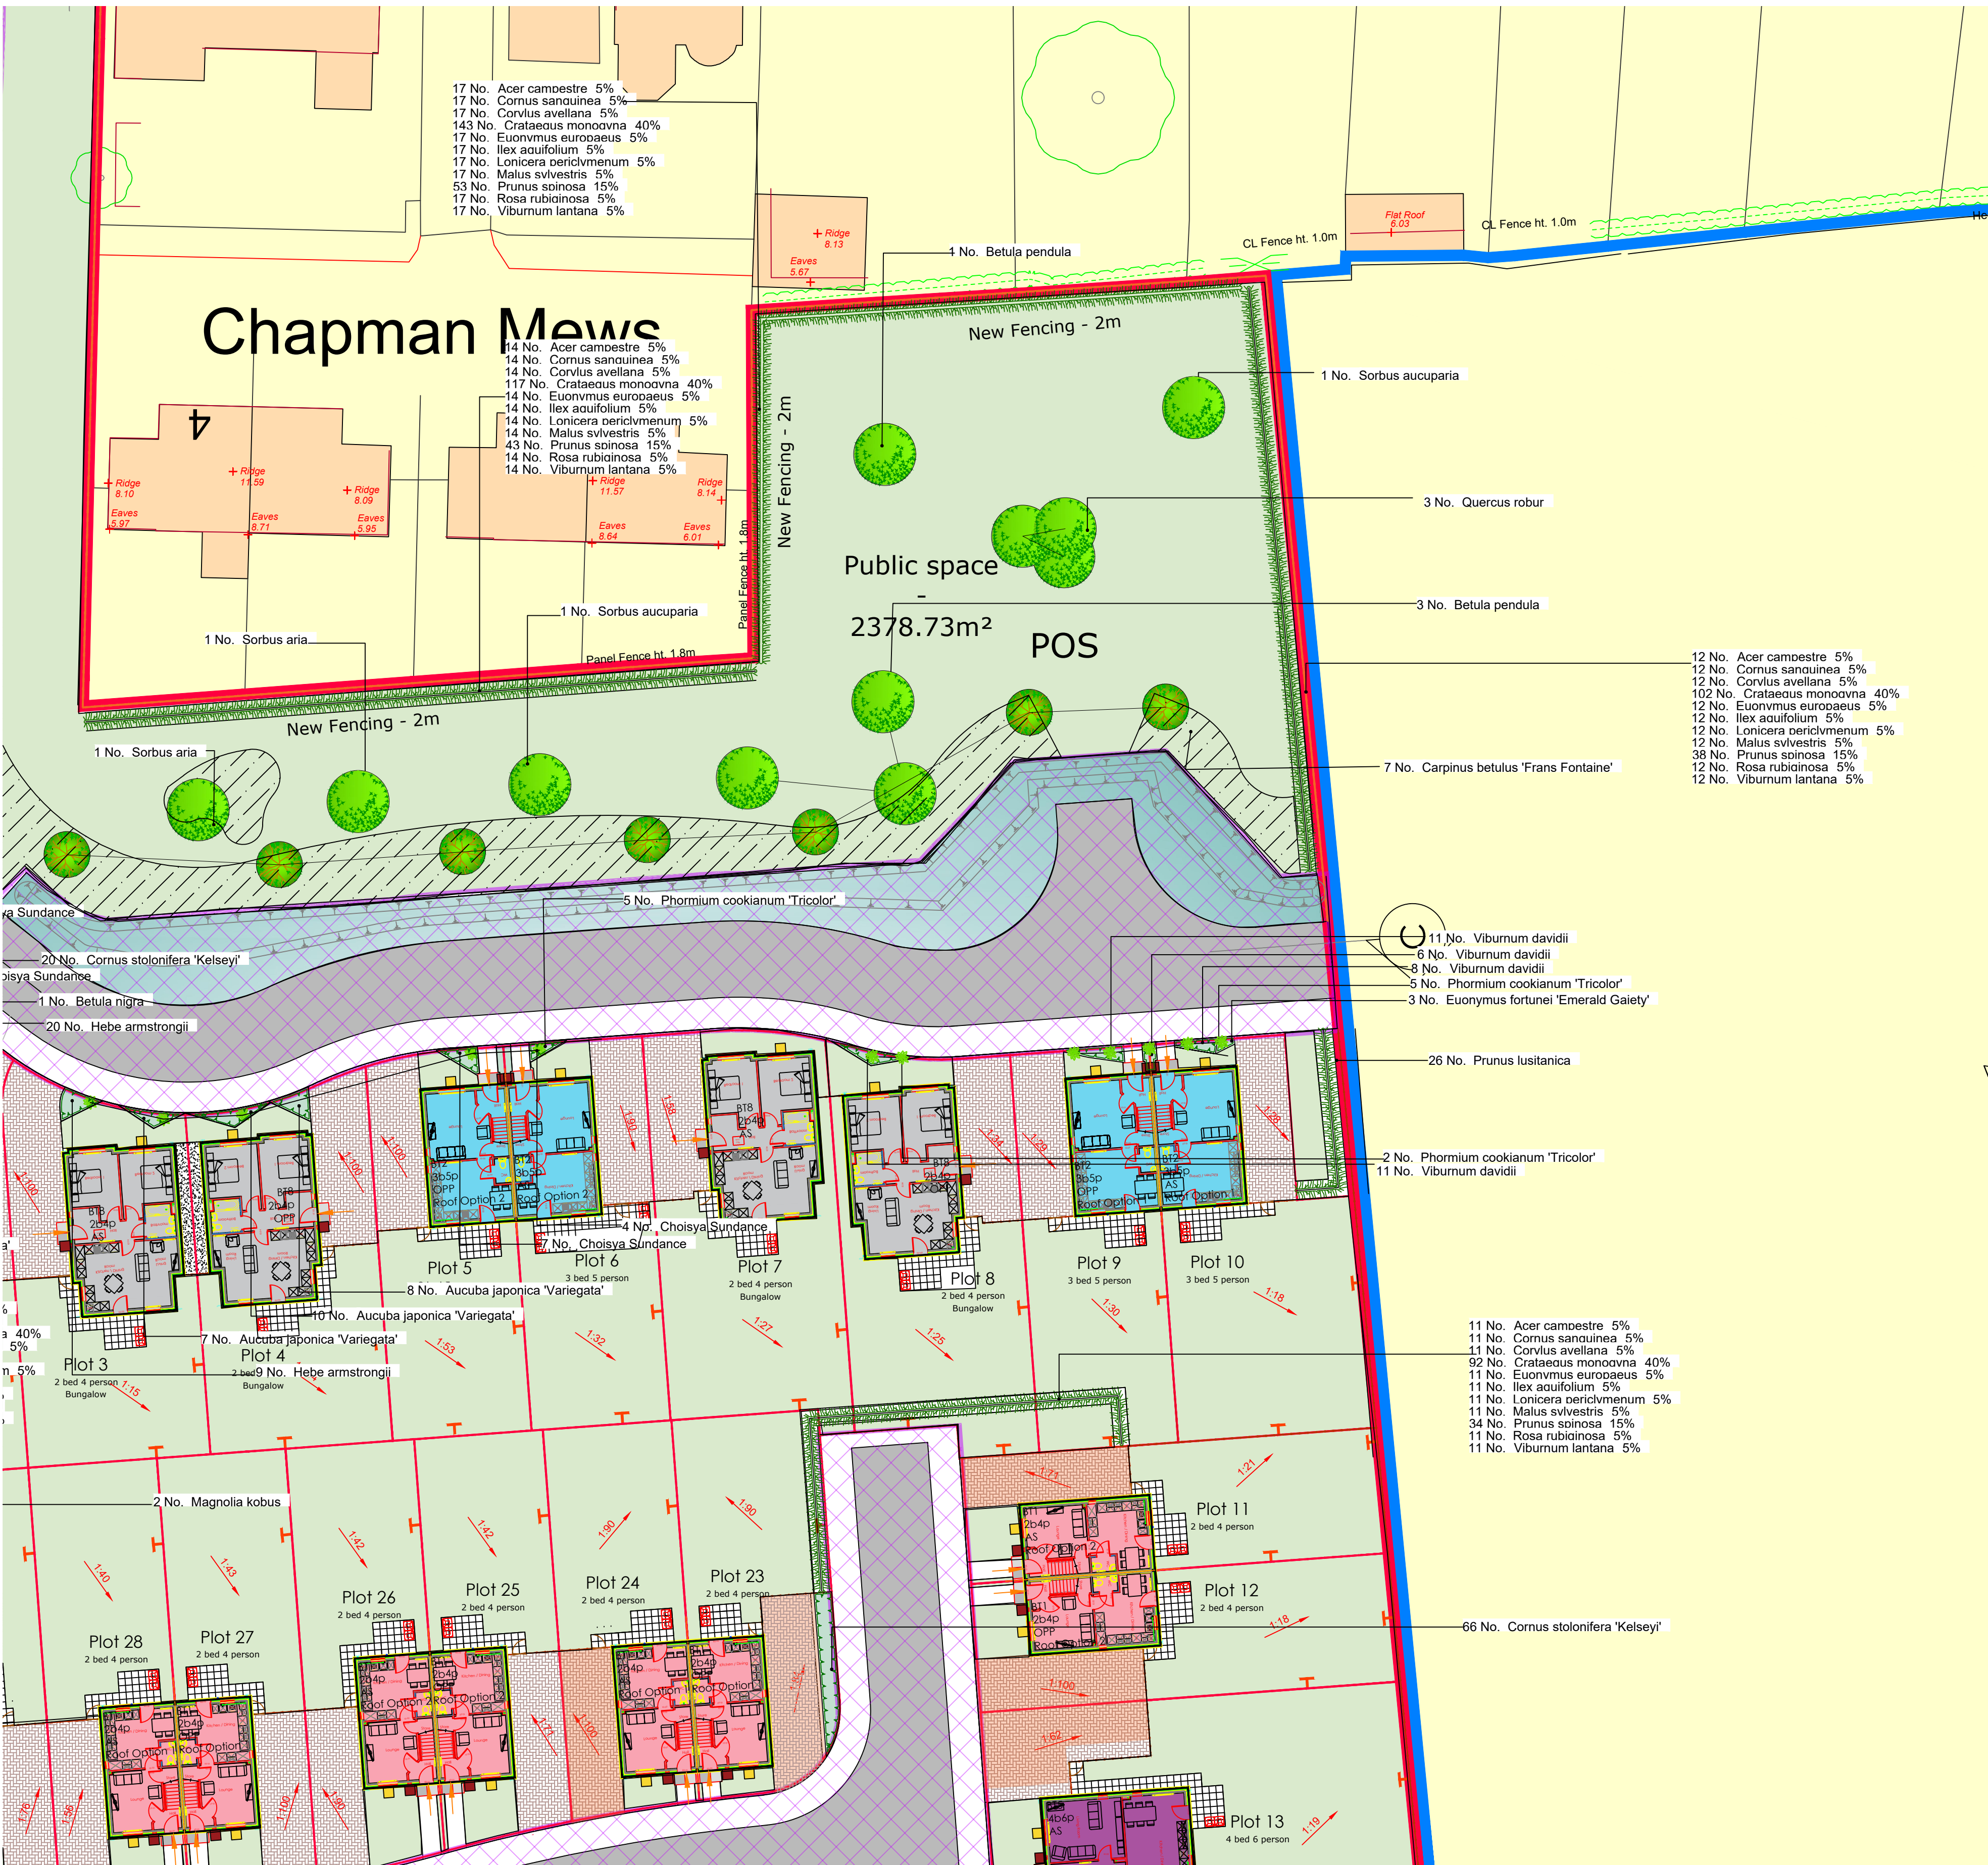

Plant Schedule

Trees	No.	Species Name	Specification	Density	Girth	Height	Pot Size
273 -	Acer campestre	Counted	0.3Cfr Double Staggered at 0.5m offset	3L	14-16cm	60-80cm	2L
9 -	Acer campestre Streetwise	Counted	RB	Counted	10-12cm		
6 -	Alnus glutinosa	Counted	RB	Counted	8-10cm	4.0-4.5m	20-25L
6 -	Amelanchier Robin Hill	Counted	Multi-Stemmed :3 Stems :RB	Counted	6-8cm		
3 -	Betula nigra	Counted	RB	Counted	10-12cm		
3 -	Betula papyrifera	Counted	RB	Counted	10-12cm		
4 -	Betula pendula	Counted	RB	Counted	16-18cm		
31 -	Carpinus betulus 'Frans Fontaine'	Counted	RB	Counted	0.3Cfr Double Staggered at 0.5m offset	60-80cm	2L
2237 -	Crataegus monogyna	Counted	RB	Counted	12-14cm	50L	
6 -	Magnolia kobus	Counted	RB	Counted	10-12cm		
273 -	Malus sylvestris	Counted	0.3Cfr Double Staggered at 0.5m offset	3L	14-16cm	60-80cm	2L
3 -	Malus sylvestris	Counted	RB	Counted	10-12cm		
3 -	Malus sylvestris	Counted	RB	Counted	12-14cm		
3 -	Prunus avium	Counted	RB	Counted	12-14cm		
834 -	Prunus spinosa	Counted	0.3Cfr Double Staggered at 0.5m offset	3L	16-18cm	60-80cm	2L
4 -	Quercus robur	Counted	RB	Counted	10-12cm		
4 -	Quercus robur	Counted	RB	Counted	10-12cm		
2 -	Quercus robur	Counted	RB	Counted	8-10cm		
11 -	Sorbus aria	Counted	RB	Counted	10-12cm		
9 -	Sorbus aucuparia	Counted	RB	Counted	10-12cm		
4 -	Tilia cordata	Counted	RB	Counted	16-18cm		
5 -	Tilia cordata	Counted	RB	Counted	10-12cm		
Total :3735 -							

Shrubs

No.	Species Name	Specification	Density	Pot Size	Height
58 -	Aucuba japonica 'Rozannie'	Counted	0.5Cfr Double Staggered at 0.5m offset	3L	30-40cm
110 -	Aucuba japonica 'Variegata'	Counted	3/m²	5L	40-60cm
149 -	Choisya 'Aztec Pearl'	Counted	3/m²	5L	30-40cm
61 -	Choisya Sundance	Counted	3/m²	5L	30-40cm
34 -	Cistus 'Silver Pink'	Counted	3/m²	3L	20-30cm
273 -	Cornus sanguinea	Counted	0.3Cfr Double Staggered at 0.5m offset	2L	60-80cm
2 -	Cornus sanguinea 'Winter Beauty'	Counted	1/m²	10L	40-60cm
417 -	Cornus stolonifera 'Kelsey'	Counted	6/m²	2L	20-30cm
273 -	Corlyus avellana	Counted	0.3Cfr Double Staggered at 0.5m offset	2L	60-80cm
273 -	Euonymus europaeus	Counted	0.3Cfr Double Staggered at 0.5m offset	2L	60-80cm
28 -	Euonymus fortunei 'Emerald Gaiety'	Counted	4/m²	3L	30-40cm
163 -	Euonymus fortunei 'Silver Queen'	Counted	0.3Cfr Double Staggered at 0.3m offset	2L	20-30cm
134 -	Hebe 'Mrs Winder'	Counted	3/m²	3L	30-40cm
517 -	Hebe 'Red Edge'	Counted	0.5Cfr Double Staggered at 0.5m offset	2L	30-40cm
94 -	Hebe armstrongii	Counted	3/m²	5L	30-40cm
277 -	Hebe pinguifolia 'Sutherlandii'	Counted	3/m²	5L	30-40cm
357 -	Helianthemum 'Ben Hope'	Counted	5/m²	3L	20-30cm
273 -	Ilex aquifolium	Counted	0.3Cfr Double Staggered at 0.5m offset	2L	60-80cm
178 -	Lavandula angustifolia 'Hidcote'	Counted	4/m²	2L	20-30cm
93 -	Lonicera nitida 'Baggesen's Gold'	Counted	3/m²	3L	30-40cm
29 -	Mahonia aquifolium 'Apollo'	Counted	3/m²	3L	30-40cm
18 -	Phormium cookianum 'Tricolor'	Counted	Counted	10L	60-80cm
153 -	Photinia x fraseri 'Little Red Robin'	Counted	3/m²	3L	30-40cm
18 -	Prunus laurocerasus 'Otto Luyken'	Counted	3/m²	5L	30-40cm
156 -	Prunus lusitanica	Counted	2/m	10L	80-100cm
11 -	Rosa 'Keri'	Counted	3/m²	3L	20-30cm
273 -	Rosa rugosa	Counted	0.3Cfr Double Staggered at 0.5m offset	2L	60-80cm
114 -	Viburnum davidii	Counted	4/m²	3L	30-40cm
273 -	Viburnum lantana	Counted	0.3Cfr Double Staggered at 0.5m offset	2L	60-80cm
Total :4827 -					

Climbers

No.	Species Name	Specification	Density	Pot Size	Height
273 -	Lonicera periclymenum	Counted	0.3Cfr Double Staggered at 0.5m offset	2L	60-80cm
Total :273 -					

Herbaceous

No.	Species Name	Specification	Density	Pot Size
196 -	Eupatorium pur. mac. 'Atropurpureum'	Counted	5/m²	2L
196 -	Iris sibirica 'Snow Queen'	Counted	5/m²	2L
196 -	Lythrum salicaria	Counted	5/m²	2L
35 -	Miscanthus sinensis 'Gracillimus'	Counted	Counted	10L
Total :623 -				

Wildflowers

No.	Species Name	Abbrev	Specification	Density
295 -	Valeriana officinalis	VALOF		5/m²


Marginal / Aquaticals

No.	Species Name	Abbrev	Specification	Density
295 -	Butomus umbellatus	BUTUM		5/m²
295 -	Caltha palustris	CALPA		5/m²
196 -	Filipendula ulmaria	Fu		5/m²
295 -	Iris pseudacorus	IRIPS		5/m²

Grasses

No.	Species Name	Specification	Density	Pot Size	Height
19 -	Calamagrostis acutiflora 'Karl Foerster'	Counted	4/m²	10L	
57 -	Carex Ice Dance	Counted	4/m²	3L	
Total :76 -					

PLAN KEY

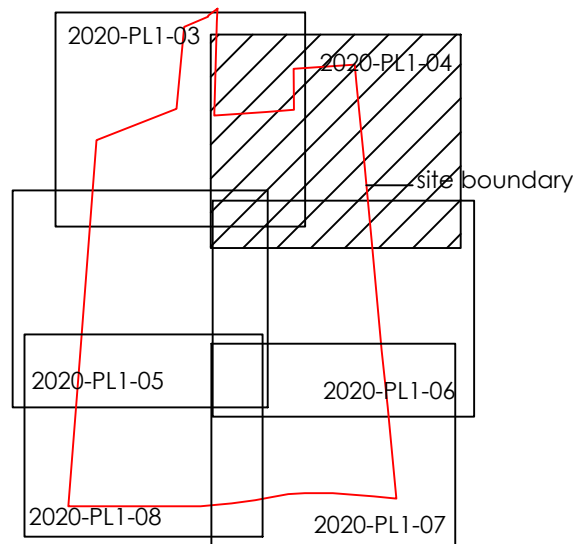

KEY

	Grassland/Amenity Lawn
	Wildflower meadow sown with meadow mix EM3 by Emorsgate or similar approved
	Shrub and herbaceous planting
	Natural herbaceous marginal plants to attenuation area
	Swales sown with meadow mix EM3 by Emorsgate or similar approved
	Hedge or linear planting
	Gravel



Keary Design Associates Ltd retains the copyright on the contents of this drawing. It shall not be reproduced or altered in any way, without the written permission of Keary Design Associates Ltd. Any proposals or designs indicated herein be implemented without written permission. Do not scale. Verify the Landscape Architect of any discrepancies. Tree positions subject to foundation depths and service run review by engineer.

G 26 April22 Amended to the latest site layout/Engineering detail
F 14 April22 Amended to the latest site layout
E 4Feb2022 Trees amended
D 1Feb2022 Amended to the latest site layout
C 23July21 Tree amendments to north and west boundary
B 17 Feb21 Landscape Amended to comments
A 10 Feb21 Landscape re-drawn to latest site layout

REV DATE NOTES

KearyDesign Associates
Landscape Architects

Client Kaplan Property Group

Project Residential Development
Fleet Road
Holbeach

Drawing Title Soft Landscape Proposals

Drawn	Scale	Paper Size
DK	1:250	A1
Date	Drawing No.	Revision
Aug20	2020-PL1-04	- G

Keary Design Associates Ltd
THE STUDIO, 46 Sherton Rd, Great Glen, Leicester LE8 9GN
t- 0116 241 0299 - e-info@kearydesign.co.uk
www.kearydesign.co.uk