



Plant Schedule						
Trees						
No.	Species Name	Specification	Density	Girth	Height	Pot Size
273 -	Acer campestre		0.3Ctr Double Staggered at 0.5m offset			
9 -	Acer campestre Streetwise	RB	Counted	14-16cm	60-80cm	2L
6 -	Alnus glutinosa	RB	Counted	10-12cm		
6 -	Amelanchier Robin Hill		Counted	8-10cm		20-25L
5 -	Betula nigra	Multi-Stemmed :3 Stems :RB	Counted	6-8cm	4.0-4.5m	
3 -	Betula papyrifera	RB	Counted	10-12cm		
4 -	Betula pendula	RB	Counted	10-12cm		
31 -	Carpinus betulus 'Frans Fontaine'	RB	Counted	16-18cm		
2237 -	Crataegus monogyna		0.3Ctr Double Staggered at 0.5m offset		60-80cm	2L
6 -	Magnolia kobus		Counted	12-14cm	50L	
273 -	Malus sylvestris		0.3Ctr Double Staggered at 0.5m offset		60-80cm	2L
3 -	Malus sylvestris	RB	Counted	10-12cm		
3 -	Malus sylvestris	RB	Counted	12-14cm		
3 -	Prunus avium	RB	Counted	12-14cm		
834 -	Prunus spinosa		0.3Ctr Double Staggered at 0.5m offset		60-80cm	2L
4 -	Quercus robur	RB	Counted	16-18cm		
4 -	Quercus robur	RB	Counted	10-12cm		
2 -	Quercus robur	RB	Counted	8-10cm		
11 -	Sorbus aria	RB	Counted	10-12cm		
9 -	Sorbus aucuparia	RB	Counted	10-12cm		
4 -	Tilia cordata	RB	Counted	16-18cm		
5 -	Tilia cordata	RB	Counted	10-12cm		
Total :3735 -						

Shrubs					
No.	Species Name	Specification	Density	Pot Size	Height
58 -	Aucuba japonica 'Rozannie'		0.5Ctr Double Staggered at 0.5m offset	3L	30-40cm
110 -	Aucuba japonica 'Variegata'		3/m²	5L	40-60cm
149 -	Choisya 'Aztec Pearl'		3/m²	5L	30-40cm
61 -	Choisya Sundance		3/m²	5L	30-40cm
34 -	Chistus 'Silver Pink'		3/m²	3L	20-30cm
273 -	Cornus sanguinea		0.3Ctr Double Staggered at 0.5m offset	2L	60-80cm
2 -	Cornus sanguinea 'Winter Beauty'		1/m²	10L	40-60cm
417 -	Cornus stolonifera 'Kelsey'		6/m²	2L	20-30cm
273 -	Corylus avellana		0.3Ctr Double Staggered at 0.5m offset	2L	60-80cm
273 -	Euonymus europaeus		0.3Ctr Double Staggered at 0.5m offset	2L	60-80cm
28 -	Euonymus fortunei 'Emerald Gaiety'		4/m²	3L	30-40cm
163 -	Euonymus fortunei 'Silver Queen'		0.3Ctr Double Staggered at 0.3m offset	2L	20-30cm
134 -	Hebe 'Mrs Winder'		3/m²	3L	30-40cm
517 -	Hebe 'Red Edge'		0.5Ctr Double Staggered at 0.5m offset	2L	30-40cm
94 -	Hebe armstrongii		3/m²	5L	30-40cm
277 -	Hebe pinguifolia 'Sutherlandii'		3/m²	5L	30-40cm
357 -	Helianthemum 'Ben Hope'		5/m²	3L	20-30cm
273 -	Ilex aquifolium		0.3Ctr Double Staggered at 0.5m offset	2L	60-80cm
178 -	Lavandula angustifolia 'Hidcote'		4/m²	2L	20-30cm
93 -	Lonicera nitida 'Baggesen's Gold'		3/m²	3L	30-40cm
29 -	Mahonia aquifolium 'Apollo'		3/m²	3L	30-40cm
18 -	Phormium cookianum 'Tricolor'		Counted	10L	60-80cm
153 -	Photinia x fraseri 'Little Red Robin'		3/m²	3L	30-40cm
18 -	Prunus laurocerasus 'Otto Luyken'		3/m²	5L	30-40cm
156 -	Prunus lusitanica		2/m	10L	80-100cm
18 -	Rosa 'Ken'		3/m²	3L	20-30cm
11 -	Rosa Grouse 2000		3/m²	2L	20-30cm
273 -	Rosa rubiginosa		0.3Ctr Double Staggered at 0.5m offset	2L	60-80cm
114 -	Viburnum davidii		4/m²	3L	30-40cm
273 -	Viburnum lantana		0.3Ctr Double Staggered at 0.5m offset	2L	60-80cm
Total :4827 -					

Climbers					
No.	Species Name	Specification	Density	Pot Size	Height
273 -	Lonicera periclymenum		0.3Ctr Double Staggered at 0.5m offset	2L	60-80cm
Total :273 -					


Herbaceous				
No.	Species Name	Specification	Density	Pot Size
196 -	Eupatorium pur. mac. 'Atropurpureum'		5/m²	2L
196 -	Iris sibirica 'Snow Queen'		5/m²	2L
196 -	Lythrum salicaria		5/m²	2L
35 -	Miscanthus sinensis 'Gracillimus'		Counted	10L
Total :623 -				

Wildflowers				
No.	Species Name	Abbrev	Specification	Density
295 -	Valeriana officinalis	VALOF		5/m²

Marginal / Aquatics				
No.	Species Name	Abbrev	Specification	Density
295 -	Butomus umbellatus	BUTUM		5/m²
295 -	Caltha palustris	CALPA		5/m²
196 -	Filipendula ulmaria	Fu		5/m²
295 -	Iris pseudacorus	IRIPS		5/m²

Grasses				
No.	Species Name	Specification	Density	Pot Size
19 -	Calamagrostis acutiflora 'Karl Foerster'		Counted	10L
57 -	Carex Ice Dance		4/m²	3L
Total :76 -				

PLAN KEY

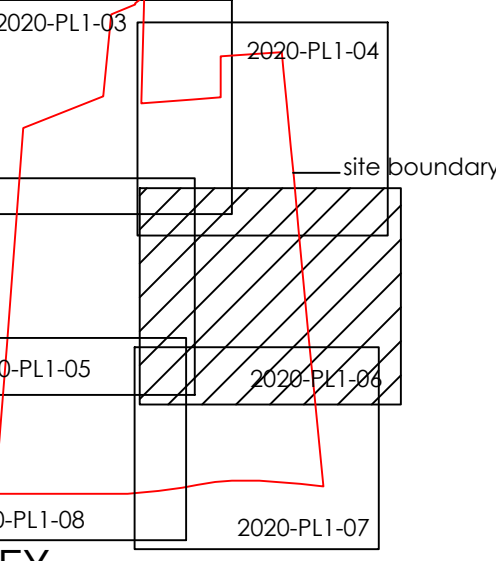

KEY	
	Grassland/Amenity Lawn
	Wildflower meadow sown with meadow mix EM3 by Emorsgate or similar approved
	Shrub and herbaceous planting
	Natural herbaceous marginal plants to attenuation area
	Swales sown with meadow mix EM3 by Emorsgate or similar approved
	Hedge or linear planting
	Gravel

G 26 April22 Amended to the latest site layout/Engineering detail
F 14 April22 Amended to the latest site layout
E 4Feb2022 Trees amended
D 1Feb2022 Amended to the latest site layout
C 23July21 Tree amendments to north and west boundary
B 17 Feb21 Landscape Amended to comments
A 10 Feb21 Landscape re-drawn to latest site layout

REV DATE NOTES

KearyDesign Associates
Landscape Architects

Client Kaplan Property Group

Project Residential Development
Fleet Road
Holbeach

Drawing Title Soft Landscape Proposals

Drawn	Scale	Page Size
DK	1:250	A1
Date	Drawing No.	Revision
Aug20	2020-PL1-06	- G

Keary Design Associates Ltd
THE STUDIO, 46 Stretton Rd, Great Glen, Leicester LE8 9GN
t- 0116 241 0299 - e-info@kearydesign.co.uk
www.kearydesign.co.uk