

Keary Design Associates Ltd retains the copyright on the contents of this drawing. It shall not be reproduced in whole or in part, nor shall any part of it be used for any purpose other than that for which it was prepared without the written permission of Keary Design Associates Ltd. The copyright in this drawing shall remain with Keary Design Associates Ltd.

Plant Schedule

Trees						
No.	Species Name	Specification	Density	Girth	Height	Pot Size
273 -	Acer campestre		0.3Ctr Double Staggered at 0.5m offset			
9 -	Acer campestre Streetwise	RB	Counted	14-16cm		
6 -	Alnus glutinosa	RB	Counted	10-12cm		
6 -	Amelanchier Robin Hill		Counted	8-10cm		20-25L
5 -	Betula nigra	Multi-Stemmed :3 Stems :RB	Counted	6-8cm	4.0-4.5m	
3 -	Betula papyrifera	RB	Counted	10-12cm		
4 -	Betula pendula	RB	Counted	10-12cm		
31 -	Crataegus monogyna	RB	Counted	16-18cm		
2237 -	Crataegus monogyna	0.3Ctr Double Staggered at 0.5m offset				
6 -	Magnolia kobus		Counted	12-14cm		60-80cm 2L
273 -	Malus sylvestris		0.3Ctr Double Staggered at 0.5m offset			
3 -	Malus sylvestris	RB	Counted	10-12cm		60-80cm 2L
3 -	Malus sylvestris	RB	Counted	12-14cm		
3 -	Prunus avium	RB	Counted	12-14cm		
834 -	Prunus spinosa		0.3Ctr Double Staggered at 0.5m offset			60-80cm 2L
4 -	Quercus robur	RB	Counted	16-18cm		
4 -	Quercus robur	RB	Counted	10-12cm		
2 -	Quercus robur	RB	Counted	8-10cm		
11 -	Sorbus aria	RB	Counted	10-12cm		
9 -	Sorbus aucuparia	RB	Counted	10-12cm		
4 -	Tilia cordata	RB	Counted	16-18cm		
5 -	Tilia cordata	RB	Counted	10-12cm		
Total :3735 -						

Shrubs						
No.	Species Name	Specification	Density	Pot Size	Height	
58 -	Aucuba japonica 'Rozannie'		0.5Ctr Double Staggered at 0.5m offset	3L	30-40cm	
110 -	Aucuba japonica 'Variegata'		3/m²	5L	40-60cm	
149 -	Choisya 'Aztec Pearl'		3/m²	5L	30-40cm	
61 -	Choisya Sundance		3/m²	5L	30-40cm	
34 -	Cistus 'Silver Pink'		3/m²	3L	20-30cm	
273 -	Cornus sanguinea		0.3Ctr Double Staggered at 0.5m offset	2L	60-80cm	
2 -	Cornus sanguinea 'Winter Beauty'		1/m²	10L	40-60cm	
417 -	Cornus stolonifera 'Kelsey'		6/m²	2L	20-30cm	
273 -	Corylus avellana		0.3Ctr Double Staggered at 0.5m offset	2L	60-80cm	
273 -	Eunymus europaeus		0.3Ctr Double Staggered at 0.5m offset	2L	60-80cm	
28 -	Eunymus fortunei 'Emerald Galety'		4/m²	3L	30-40cm	
163 -	Eunymus fortunei 'Silver Queen'		0.3Ctr Double Staggered at 0.3m offset	2L	20-30cm	
134 -	Hebe 'Mrs Winder'		3/m²	3L	30-40cm	
517 -	Hebe 'Red Edge'		0.5Ctr Double Staggered at 0.5m offset	2L	30-40cm	
94 -	Hebe armstrongii		3/m²	5L	30-40cm	
277 -	Hebe pinguifolia 'Sutherlandii'		3/m²	5L	30-40cm	
357 -	Helianthemum 'Ben Hope'		5/m²	3L	20-30cm	
273 -	Ilex aquifolium		0.3Ctr Double Staggered at 0.5m offset	2L	60-80cm	
178 -	Lavandula angustifolia 'Hidcote'		4/m²	2L	20-30cm	
93 -	Lonicera nitida 'Baggesen's Gold'		3/m²	3L	30-40cm	
29 -	Mahonia aquifolium 'Apollo'		3/m²	3L	30-40cm	
18 -	Phormium cookianum 'Tricolor'		Counted	10L	60-80cm	
153 -	Photinia x fraseri 'Little Red Robin'		3/m²	3L	30-40cm	
18 -	Prunus laurocerasus 'Otto Luyken'		3/m²	5L	30-40cm	
156 -	Prunus lusitanica		2/m	10L	80-100cm	
18 -	Rosa 'Kent'		3/m²	3L	20-30cm	
11 -	Rosa Grouse 2000		3/m²	2L	20-30cm	
273 -	Rosa rubiginosa		0.3Ctr Double Staggered at 0.5m offset	2L	60-80cm	
114 -	Viburnum davidii		4/m²	3L	30-40cm	
273 -	Viburnum lantana		0.3Ctr Double Staggered at 0.5m offset	2L	60-80cm	
Total :4827 -						

Climbers						
No.	Species Name	Specification	Density	Pot Size	Height	
273 -	Lonicera periclymenum		0.3Ctr Double Staggered at 0.5m offset	2L	60-80cm	
Total :273 -						


Herbaceous						
No.	Species Name	Specification	Density	Pot Size	Height	
196 -	Eupatorium pur. mac. 'Atropurpureum'		5/m²	2L		
196 -	Iris sibirica 'Snow Queen'		5/m²	2L		
196 -	Lythrum salicaria		5/m²	2L		
35 -	Miscanthus sinensis 'Gracillimus'		Counted	10L		
Total :623 -						

Wildflowers						
No.	Species Name	Abbrev	Specification	Density		
295 -	Valeriana officinalis	VALOF		5/m²		

Marginal / Aquatics						
No.	Species Name	Abbrev	Specification	Density		
295 -	Butomus umbellatus	BUTUM		5/m²		
295 -	Caltha palustris	CALPA		5/m²		
196 -	Filipendula ulmaria	F u		5/m²		
295 -	Iris pseudacorus	IRIPS		5/m²		

Grasses						
No.	Species Name	Specification	Density	Pot Size	Height	
19 -	Calamagrostis acutiflora 'Karl Foerster'		Counted	10L		
57 -	Carex Ice Dance		4/m²	3L		
Total :76 -						

PLAN KEY

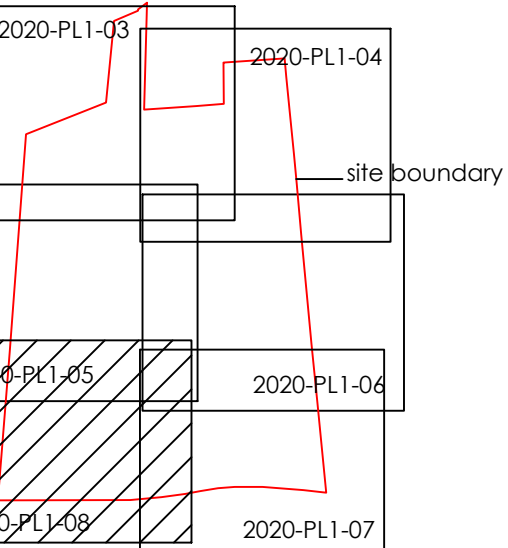

KEY

	Grassland/Amenity Lawn
	Wildflower meadow sown with meadow mix EM3 by Emorsgate or similar approved
	Shrub and herbaceous planting
	Natural herbaceous marginal plants to attenuation area
	Swales sown with meadow mix EM3 by Emorsgate or similar approved
	Hedge or linear planting
	Gravel

G 26 April22 Amended to the latest site layout/Engineering detail
F 14 April22 Amended to the latest site layout
E 4Feb2022 Trees amended
D 1Feb2022 Amended to the latest site layout
C 23July21 Tree amendments to north and west boundary
B 17 Feb21 Landscape Amended to comments
A 10 Feb21 Landscape re-drawn to latest site layout

REV DATE NOTES

KearyDesign Associates
Landscape Architects

Client Kaplan Property Group

Project Residential Development
Fleet Road
Holbeach

Drawing Title Soft Landscape Proposals

Drawn	Scale	Paper Size
DK	1:250	A1
Date	Drawing No.	Revision
Aug20	2020-PL1-08	- G

Keary Design Associates Ltd
THE STUDIO, 46 Stretton Rd, Great Glen, Leicester LE8 9GN
t: 0116 241 0299 - e: info@kearydesign.co.uk
www.kearydesign.co.uk