



Copy For Your Records

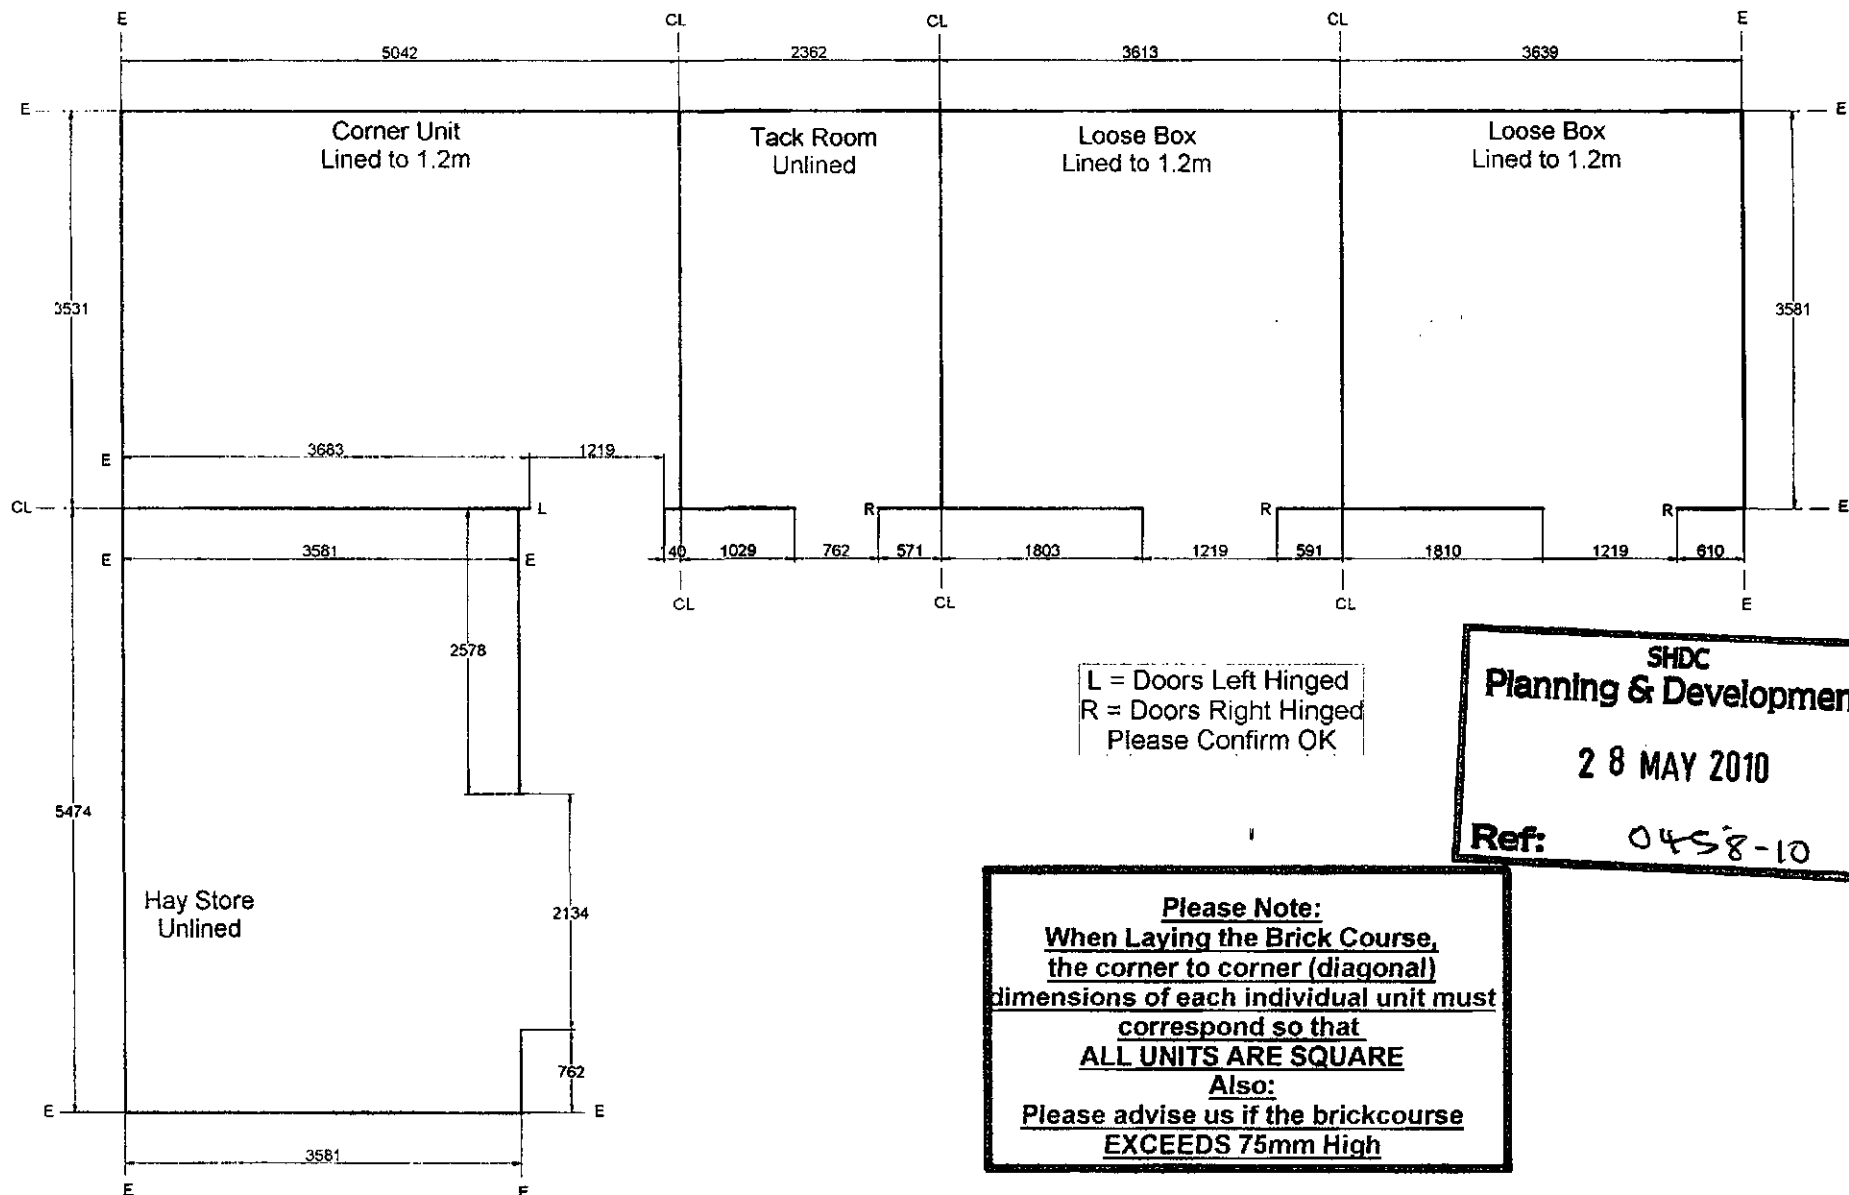

SHDC
 Planning & Development
 28 MAY 2010
 Ref: 0458-10

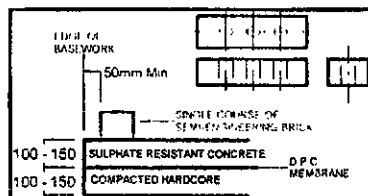


E = OUTSIDE EDGE OF BRICKWORK
 CL = CENTRE LINE OF BRICKWORK
 --- SINGLE COURSE OF SEMI-ENGINEERING
 BRICK OF TYPE WITH 3 HOLES THROUGH
 CENTRE

ALL DIMENSIONS IN MM


CHART STABLES LTD

	Designed by Nicole Sharp	Design Status: Output Approved	2 x 3.6m x 3.6m Loose Boxes 1 x 5.0m x 3.6m Corner Unit. 1 x 5.4m x 3.6m Hay Store 1 x 2.4m x 3.6m Tack Room VALUE Range Shiplap Cladding	Revision: Order No:
	Date: 19.05.10	Signed: _____		
	For: Mrs S Davies	Date: ____/____/____		

SARAH DAVIS
PLANNING APPLICATION
REF: SD4

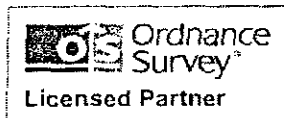

getmapping.com

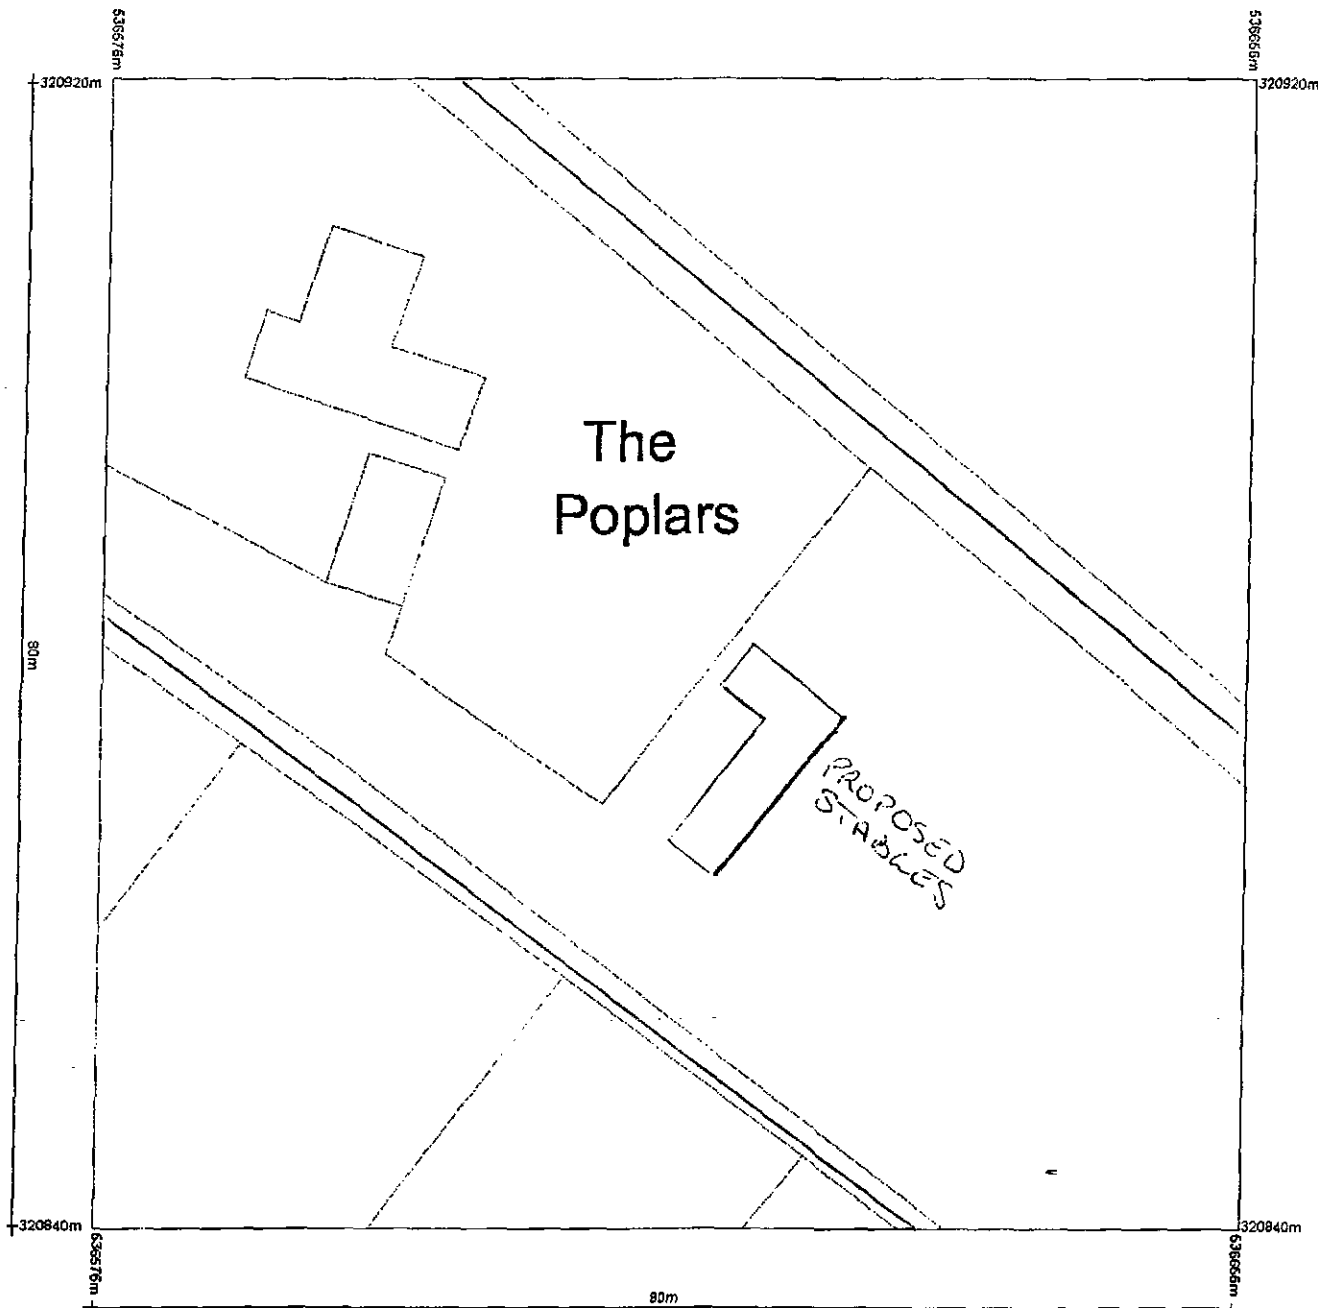


Reproduction in whole or in part is prohibited without the prior permission of Ordnance Survey.

Ordnance Survey and the OS Symbol are registered trademarks and OS MasterMap® is a trademark of Ordnance Survey, the national mapping agency of Great Britain.

The representation of a road, track or path is no evidence of a right of way.

The representation of features as lines is no evidence of a boundary.

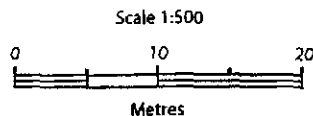


Supplied by: Getmapping
Centre coordinates: 536616, 320880
OS License Number: 100030848

SHDC
Planning & Development


28 MAY 2010

Ref: 0458-10


Client	Ref:
Mrs S Davies	SD 2

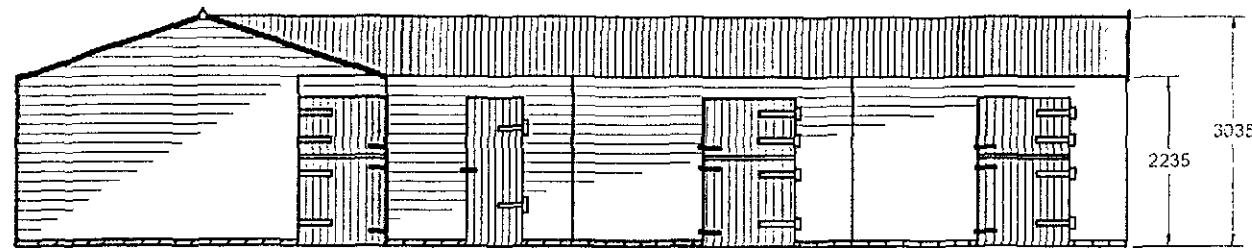



Front Elevation

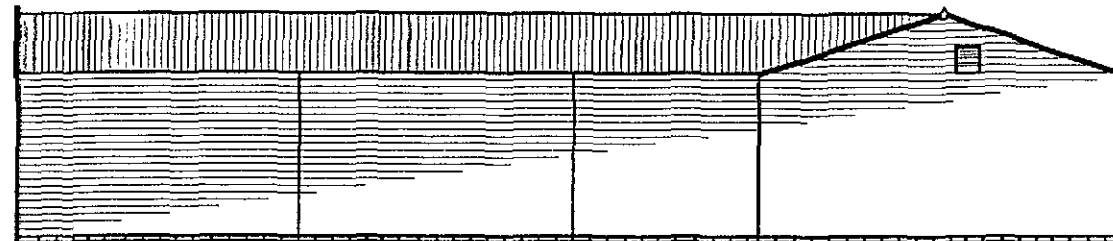

Rear Elevation

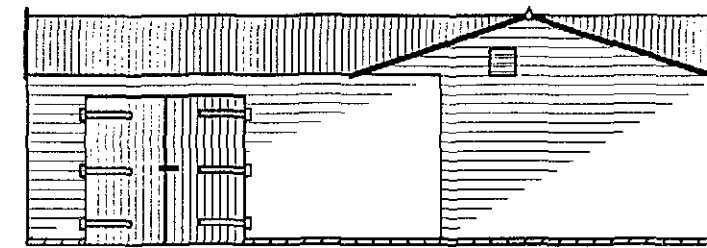

Side Elevations

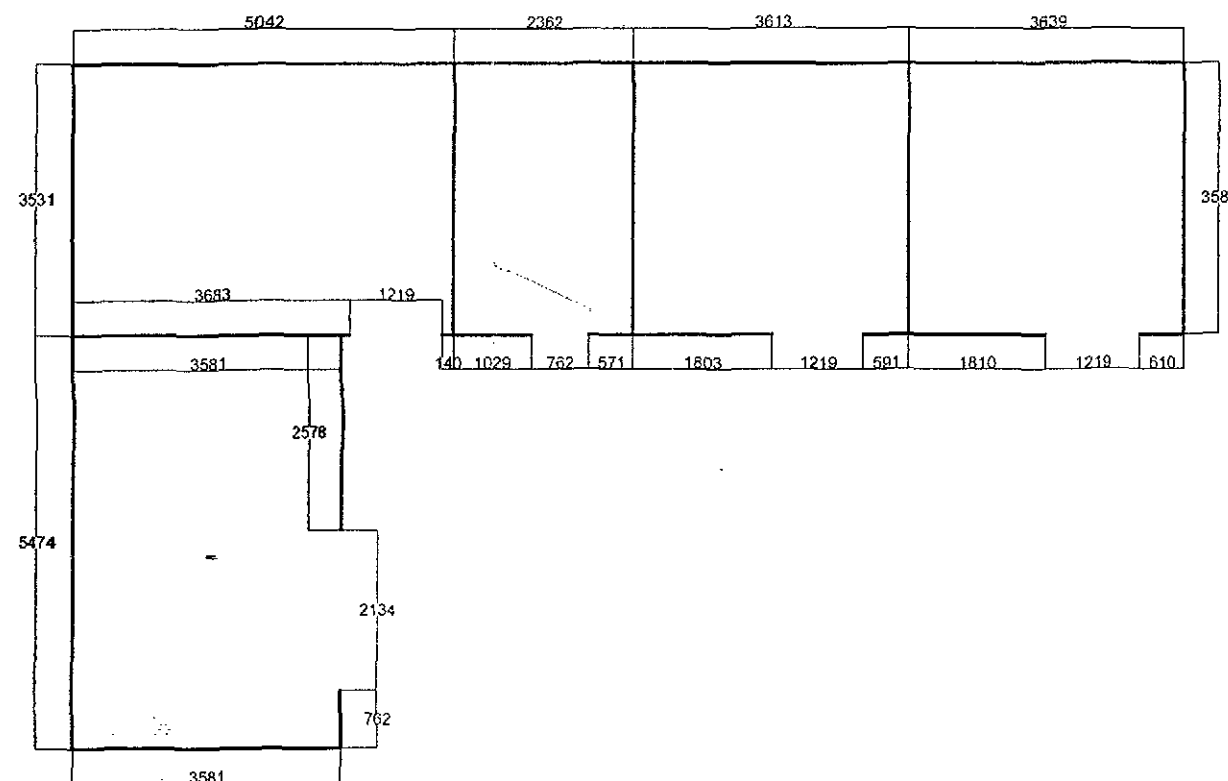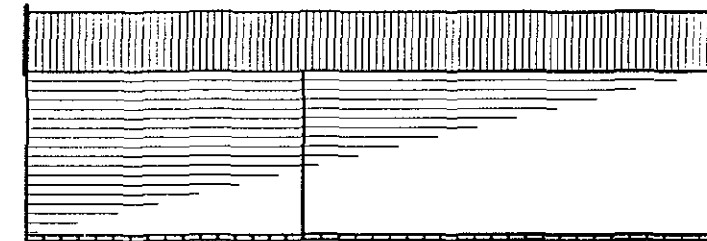

SHDC
Planning & Development
28 MAY 2010
Ref: 0458-10

Walls are constructed by using 68 x 38mm cls spaced at 600mm centres, then covered in pressure impregnated Shiplap exterior cladding. Roof purlins are 88 x 38mm cls held in place by Jiffy joist holders on pre-fabricated trusses, then covered in black Onduline roof sheeting. All fittings are galvanised.

This Drawing Is NOT intended for Ground Works. When laying a Base refer to Manufacturer for base details in IMPERIAL dimensions.

Drawn by
Nicole Sharp

Scale
1:100

Date
19.05.10

Client
Mrs S Davis

Design Status:
Output Approved

Signed: _____

Date: ____/____/____

ALL DIMENSIONS IN MM

CHART STABLES LTD




Description / Range
2 x 3.6m x 3.6m Loose Boxes
1 x 5.0m x 3.6m Corner Unit
1 x 5.4m x 3.6m Hay Store
1 x 2.4m x 3.6m Tack Room

VALUE Range
Shiplap Cladding

Revision

Order No

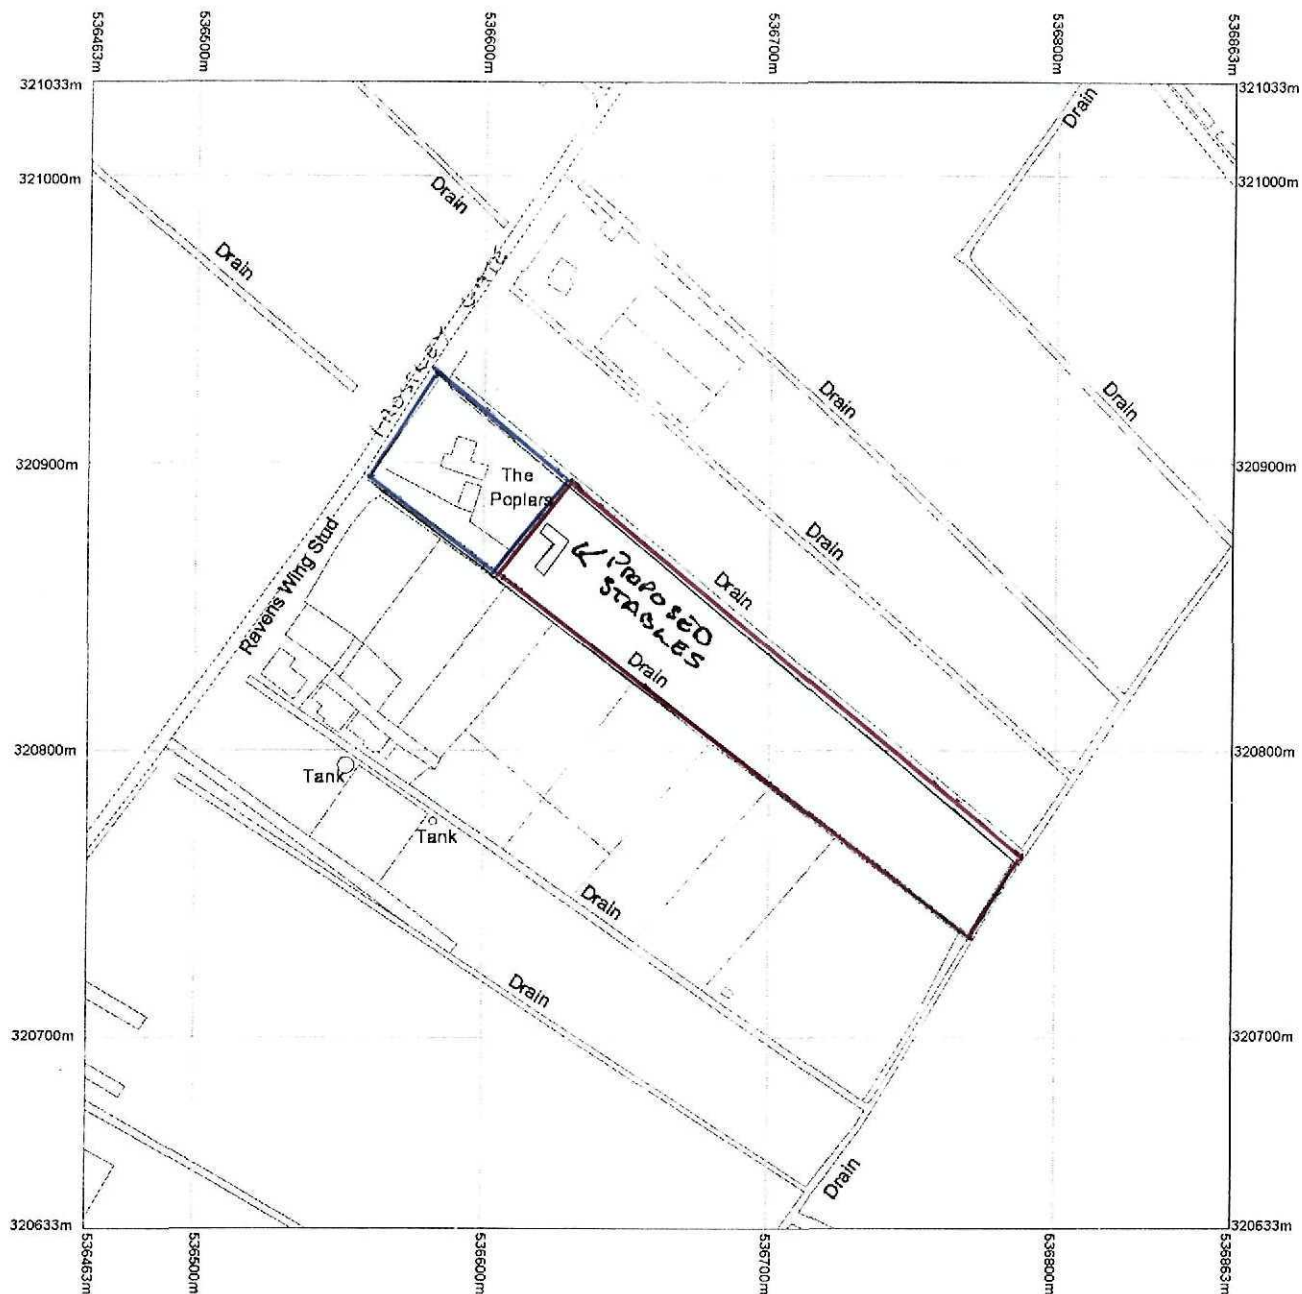


Reproduction in whole or in part is prohibited without the prior permission of Ordnance Survey.

Ordnance Survey and the OS Symbol are registered trademarks and OS MasterMap® is a trademark of Ordnance Survey, the national mapping agency of Great Britain.

The representation of a road, track or path is no evidence of a right of way.

The representation of features as lines is no evidence of a property boundary.

Scale 1:2500

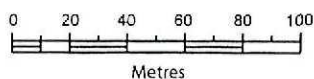

Supplied by: Getmapping
Centre coordinates: 536663, 320833
OS License Number: 100030848