


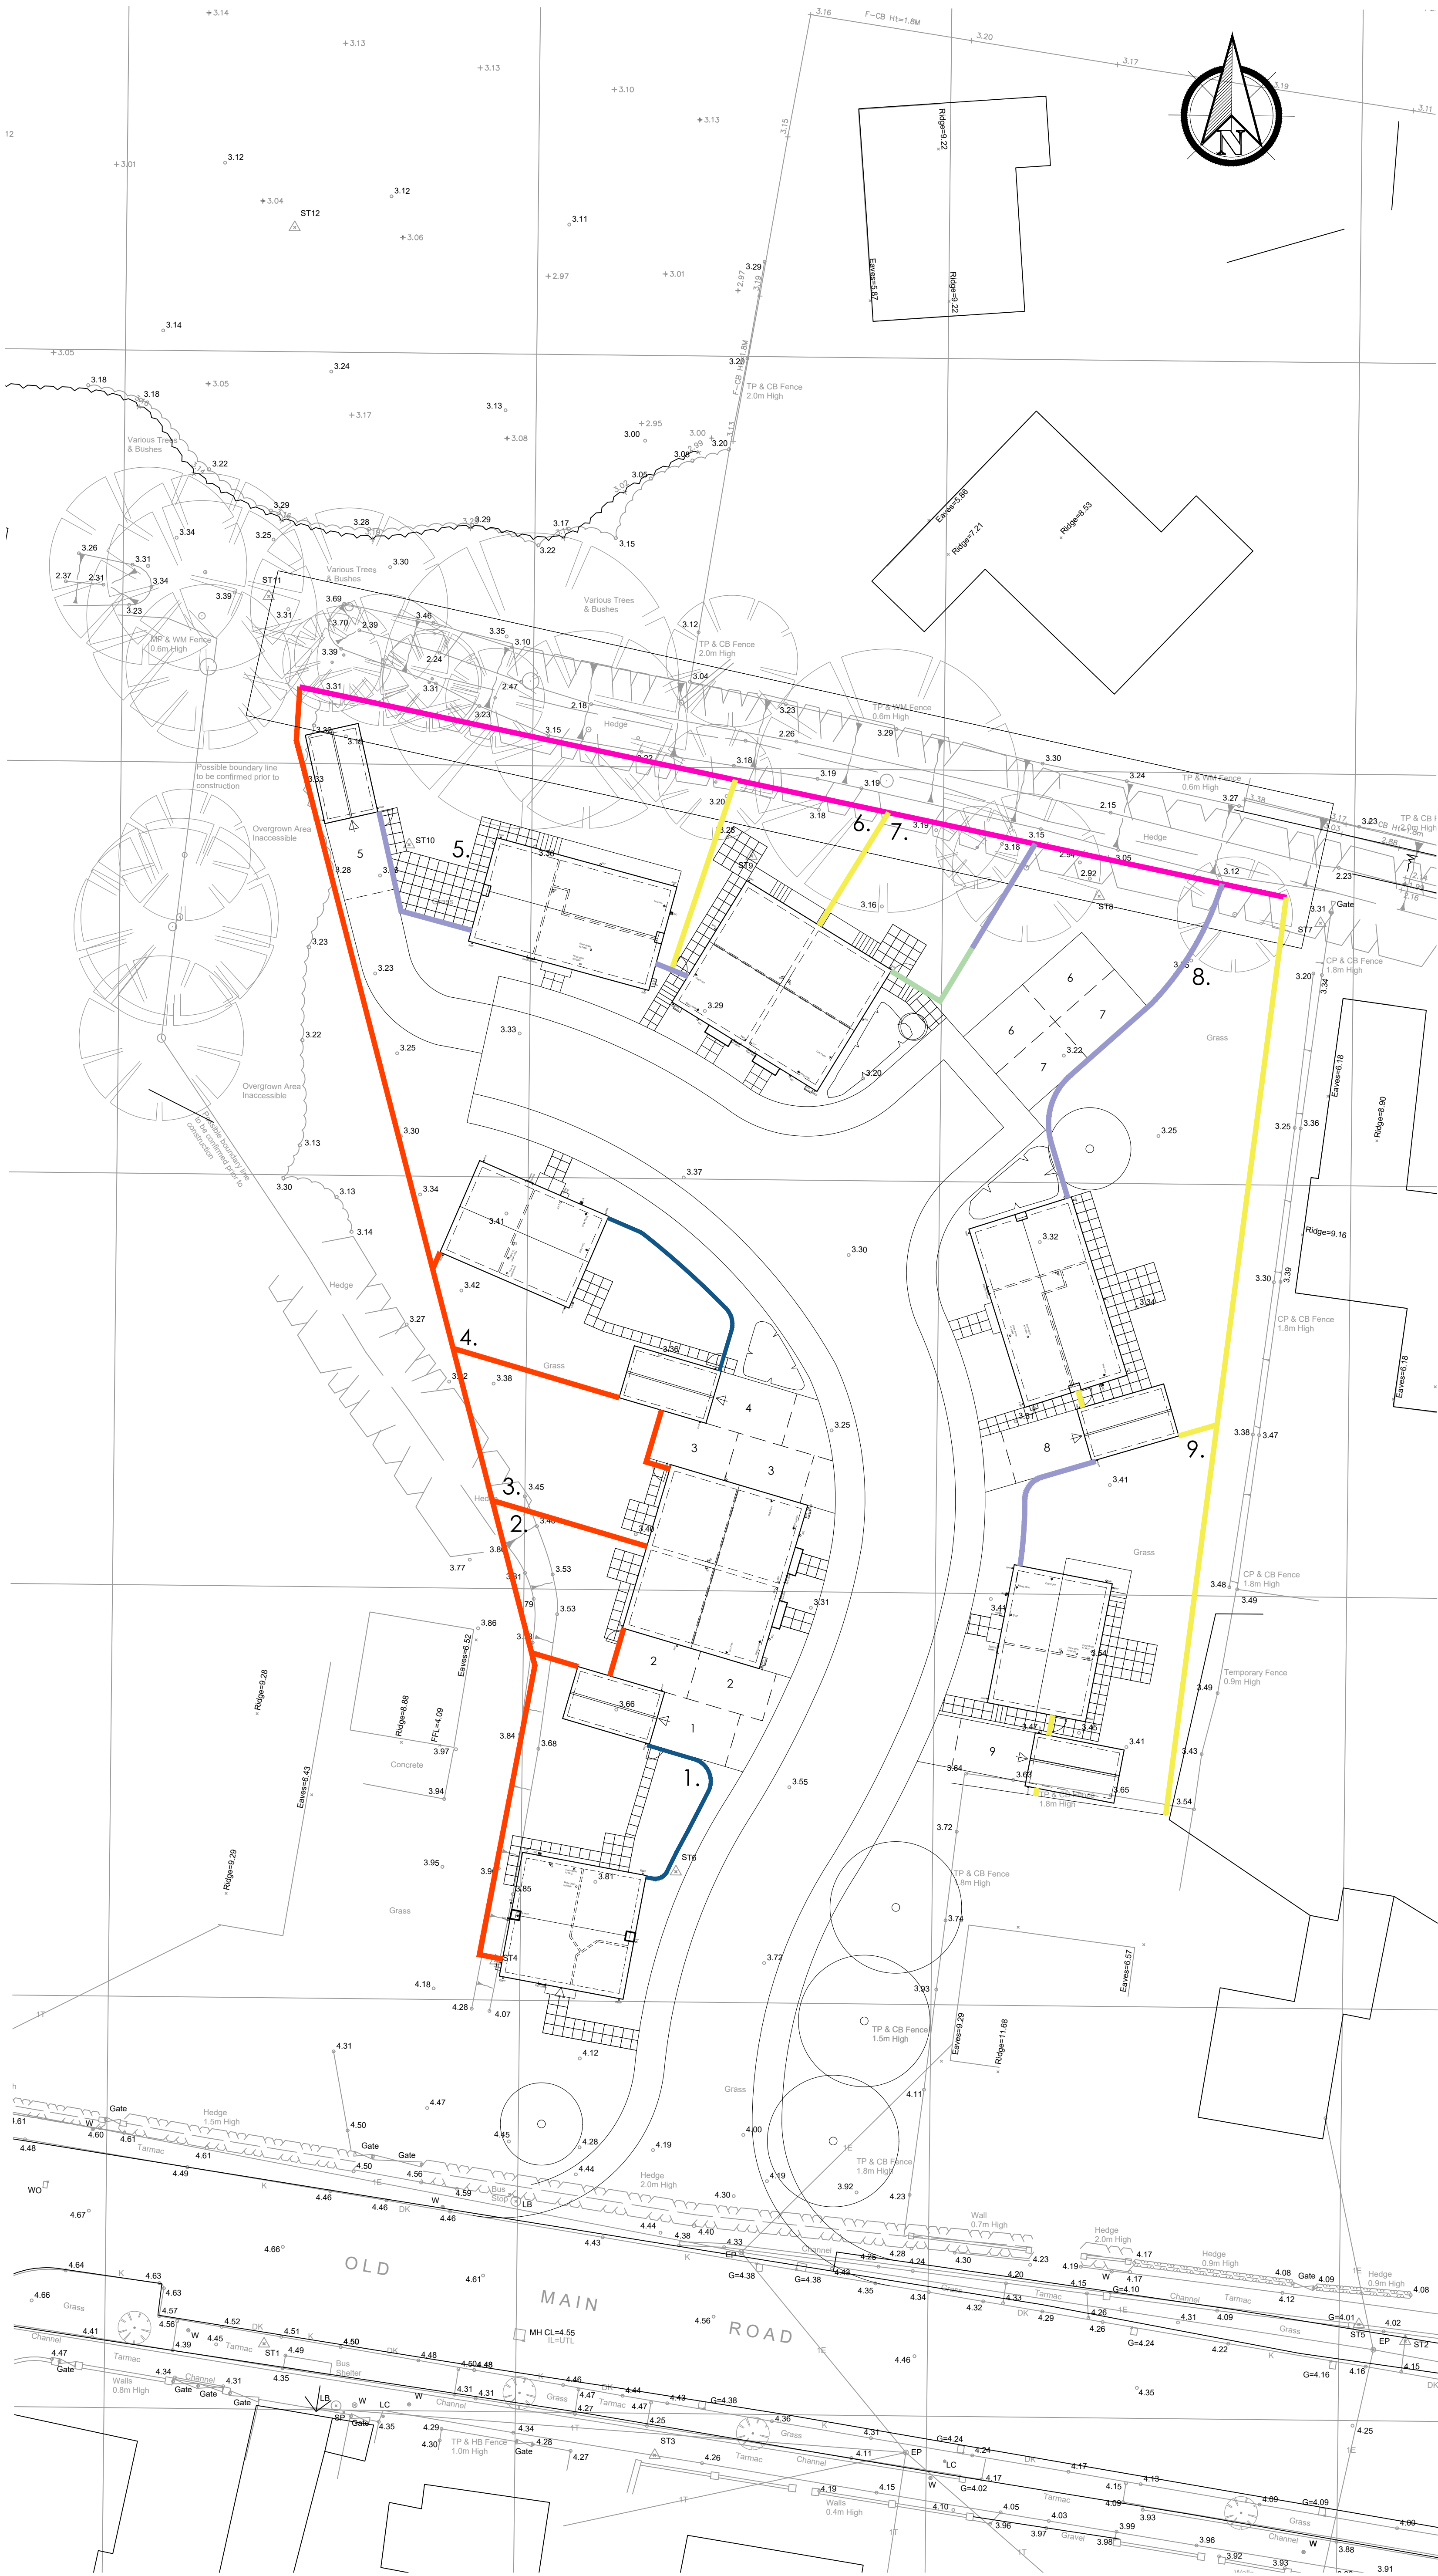

Do not scale directly from this drawing. All discrepancies are to be brought to the attention of the below office.

The copyright to this drawing is owned by studio 11 architecture.

The General Contractor is to check all dimensions on site and report discrepancies to the designer.

All details shown on this drawing, including foundations, are based upon typical site conditions related to the area. No responsibility can be accepted for abnormal conditions which may be discovered during construction, unless reported to the designer, so that design amendments may be considered. Site soil surveys are recommended in respect of foundations to establish specific site conditions before foundation work is undertaken.

The details and information shown hereon relating to existing underground drains, main services, cables, etc., and existing structural details, are as obtained by normal survey observation method. Although all reasonable effort has been made, no guarantee can be made or given for the completeness or accuracy of this information.

KEY

- 1.8m Close Boarded Fence
- 1.8m Brick Wall
- 1.2m Post & Rail Fence
- 600mm Gravel Board
1.8m Close Board Fence
600mm Trellis
- Retaining Wall with 1.8m
Close Board Fence and
600mm Trellis
- 2.0m Close Board Fence
with 600mm Trellis

C	23.11.2021	EG	Red line removed.
B	22.09.2021	EG	Layout updated to show decking to Plot 5, 6, 7 & 9.
A	26.03.2020	LR	Adopted road length altered.
REVISION	DATE	DRAWN	DESCRIPTION



THE BOATHOUSE, HARBOUR SQUARE,
NENE PARADE, WISBECH,
CAMBRIDGESHIRE. PE13 3BH

T: 01945 467339
E: design@studio11architecture.co.uk
W: www.studio11architecture.co.uk

CUSTOMER	Belmont Contractors Ltd		
PROJECT	Residential Development at Land Off Old Main Road, Fleet Hargate		
DRAWING	Boundary Treatment Plan		
DRAWN EG	PROJECT DESIGNER KB	PROJECT DIRECTOR KB	
DATE 28.02.2020	SCALE 1:200	PAPER SIZE A1	
DRAWING NUMBER	500.BTP.01		