


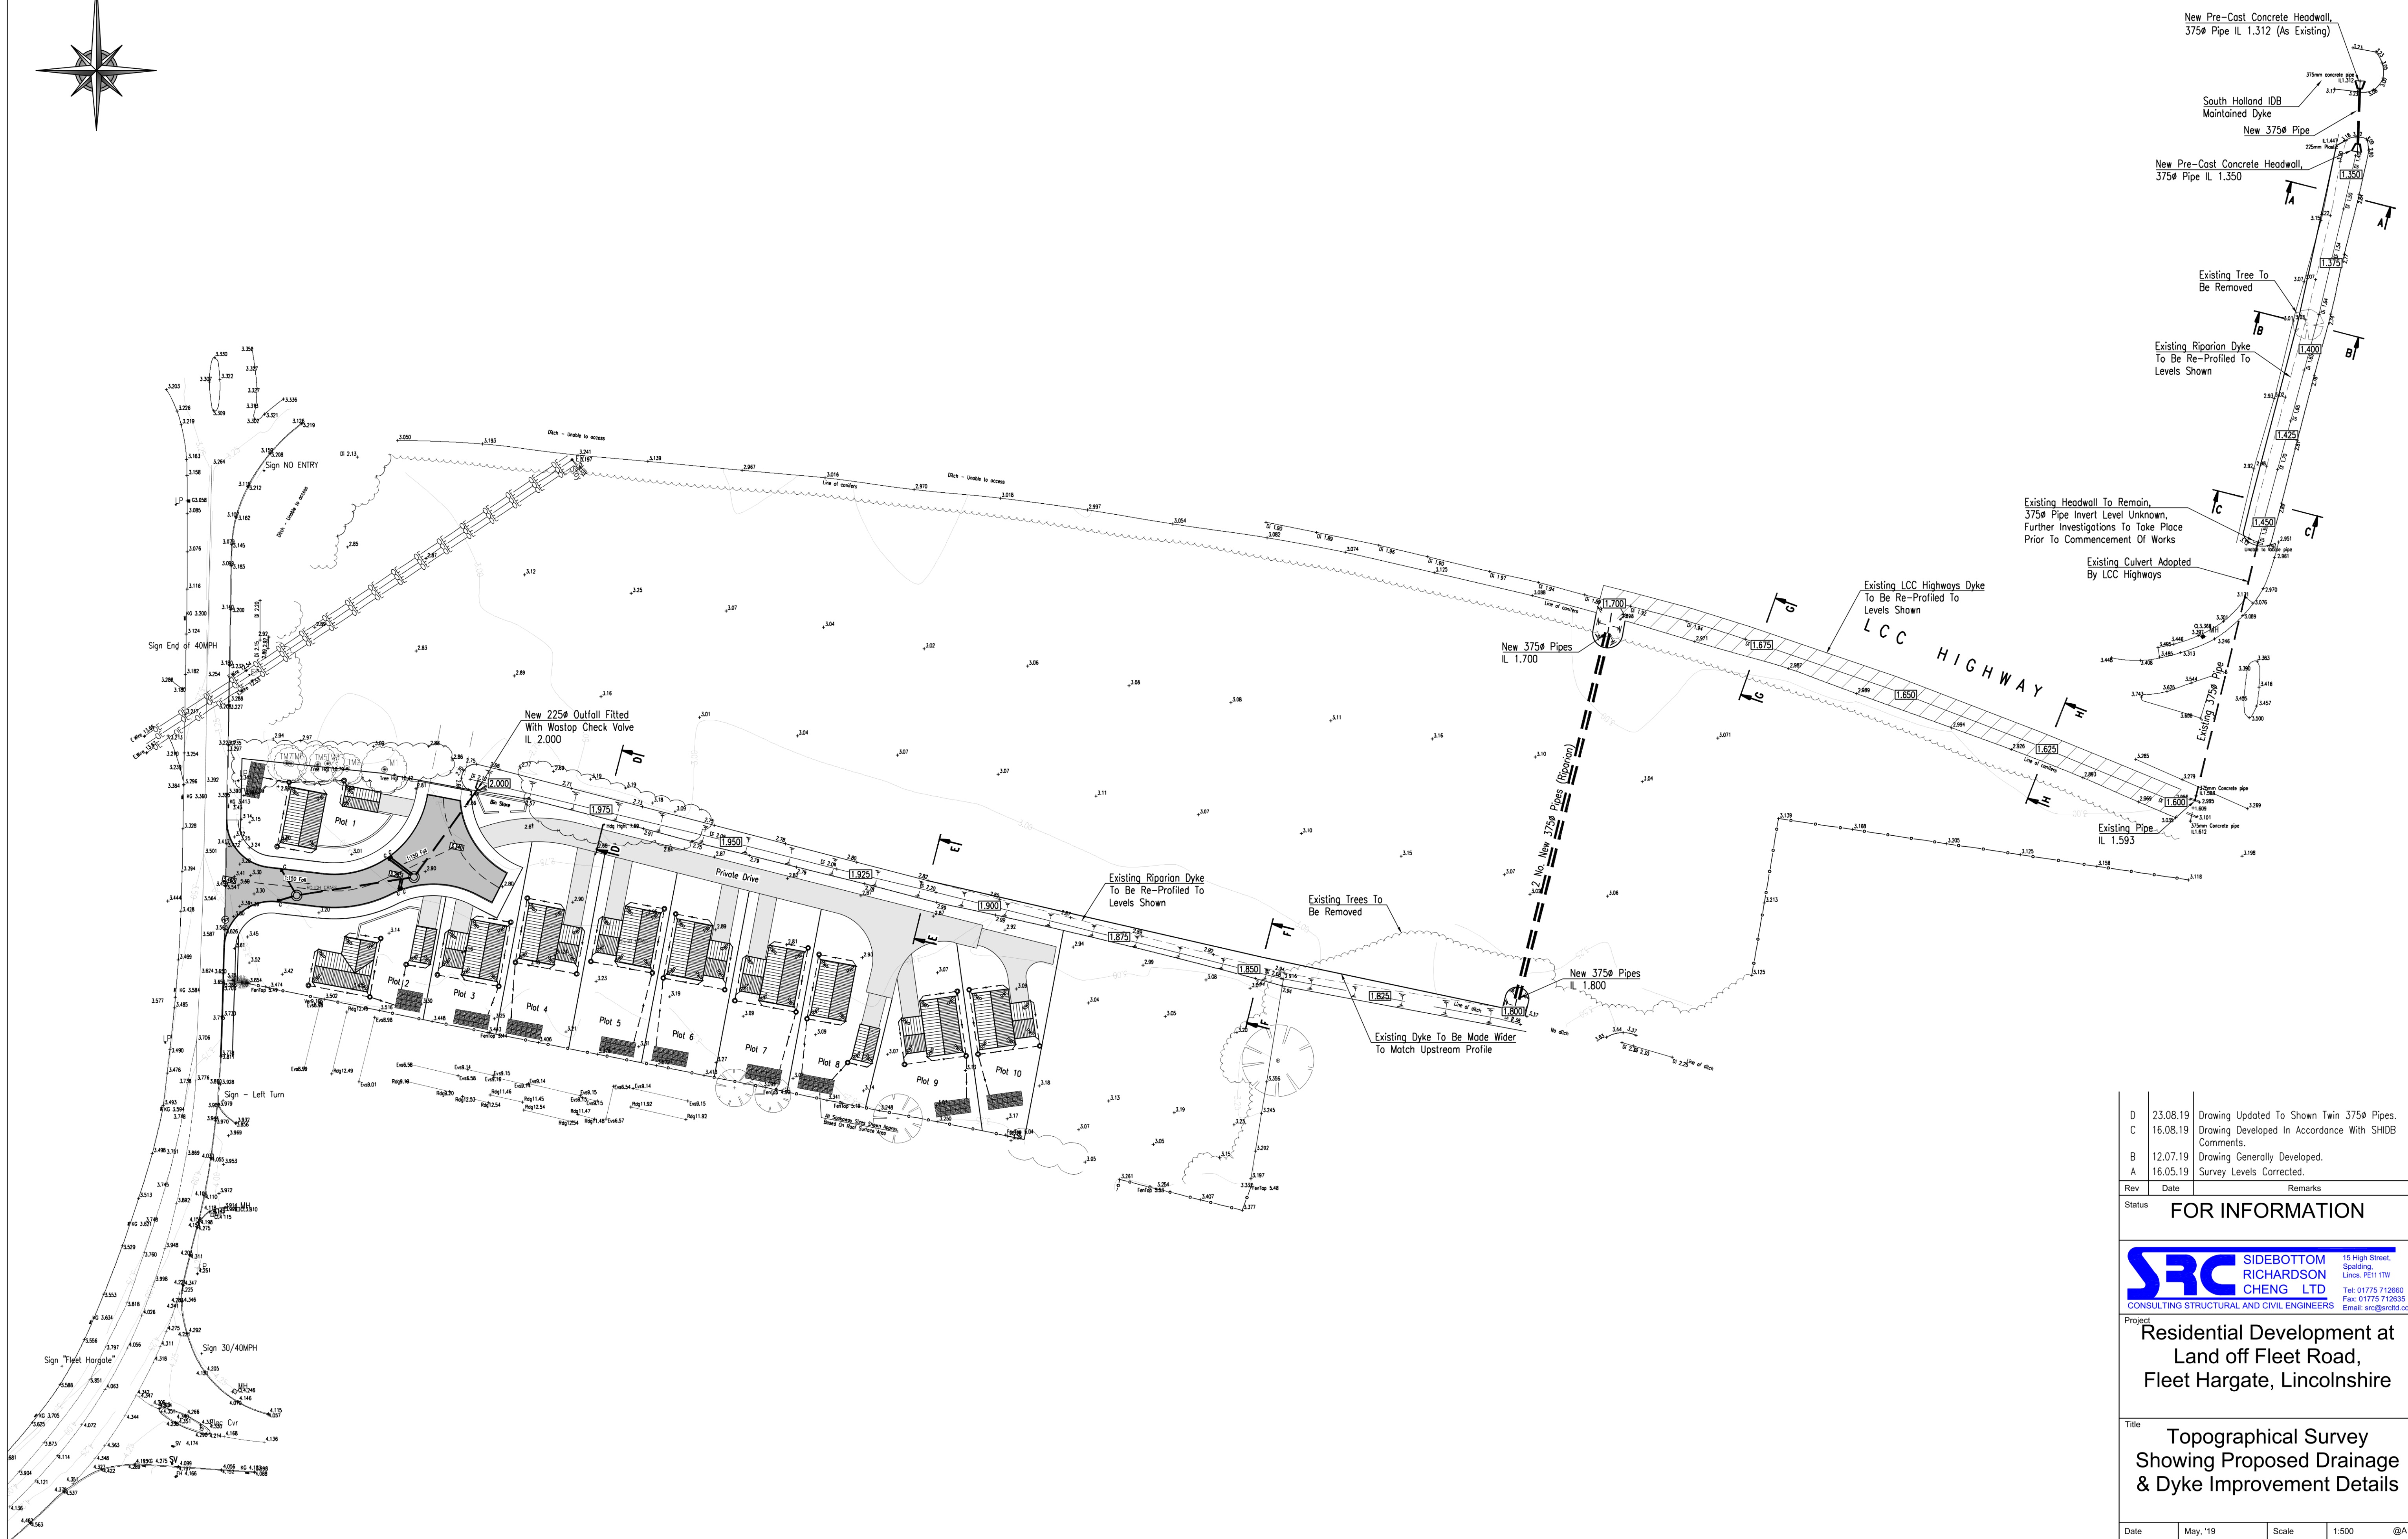

D	23.08.19	Drawing Updated To Shown Twin 375ø Pipes.
C	16.08.19	Drawing Developed In Accordance With SHIDB Comments.
B	12.07.19	Drawing Generally Developed.
A	16.05.19	Survey Levels Corrected.

Rev	Date	Remarks
Status	FOR INFORMATION	

SRC **SIDEBOTTOM
RICHARDSON
CHENG LTD**
CONSULTING STRUCTURAL AND CIVIL ENGINEERS

15 High Street,
Spalding,
Lincs. PE11 1TW

Tel: 01775 712660
Fax: 01775 712635
Email: src@srcd.co.uk

Project
Residential Development at
Land off Fleet Road,
Fleet Hargate, Lincolnshire

Title	Topographical Survey Showing Proposed Drainage & Dyke Improvement Details
-------	---

Date	May, '19	Scale	1:500 @A
Drawn	AS	Checked	SRC
Design	SRC	File Name	38917-10

DRG No. 38917/10	Rev D
------------------	----------