




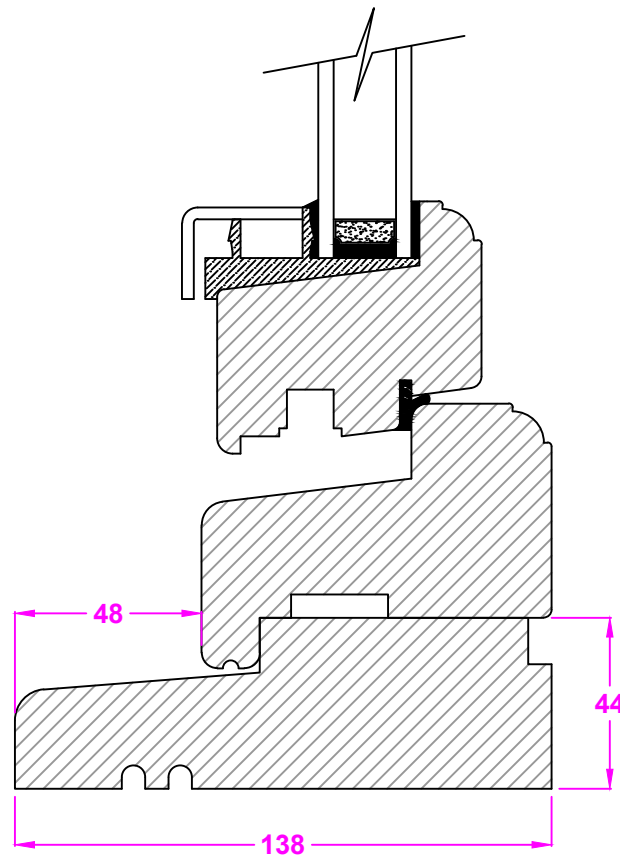


SECTION THROUGH BOTTOM OF A PRESTIGE HARDWOOD/
NORDIC PINE CASEMENT WINDOW WITH A 138mm CILL

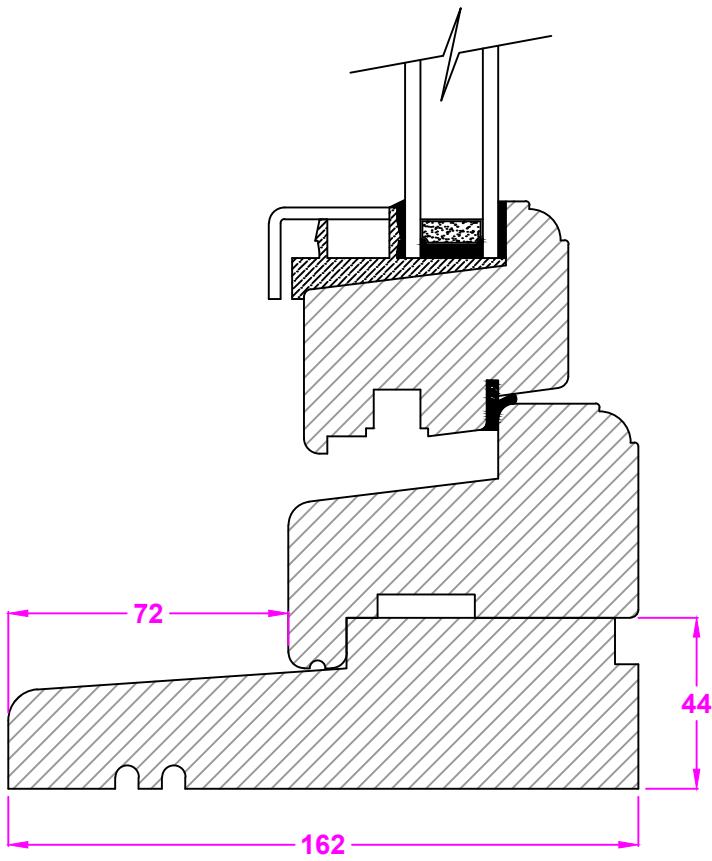

SECTION THROUGH BOTTOM OF A PRESTIGE HARDWOOD/
NORDIC PINE CASEMENT WINDOW WITH A 162mm CILL

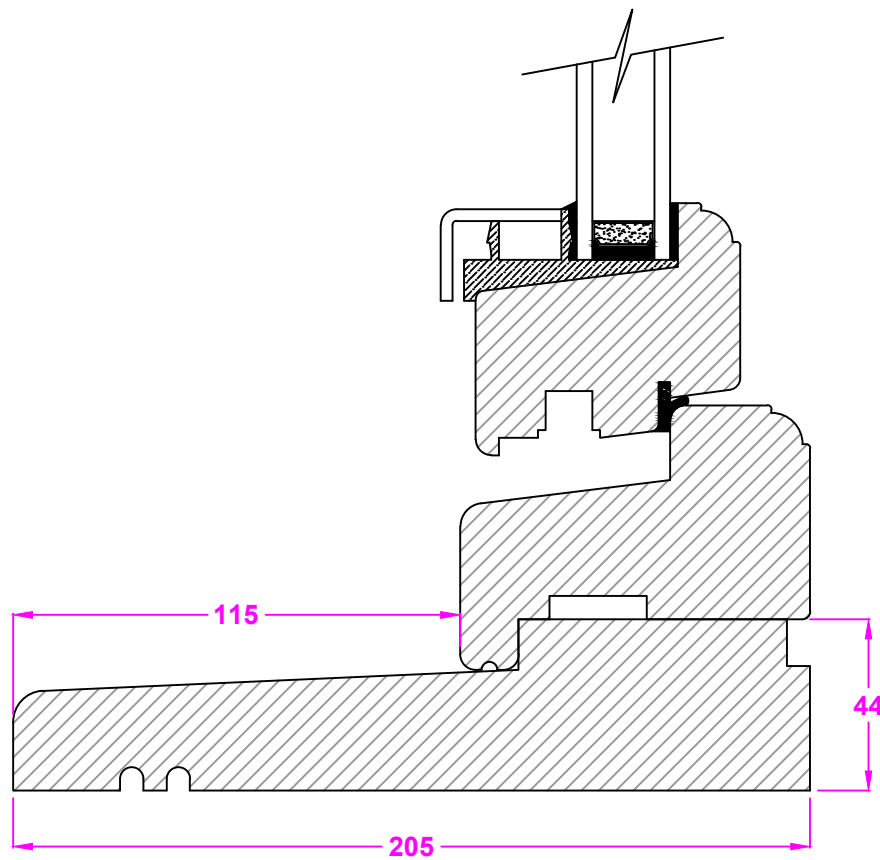

SECTION THROUGH BOTTOM OF A PRESTIGE HARDWOOD/
NORDIC PINE CASEMENT WINDOW WITH A 205mm CILL

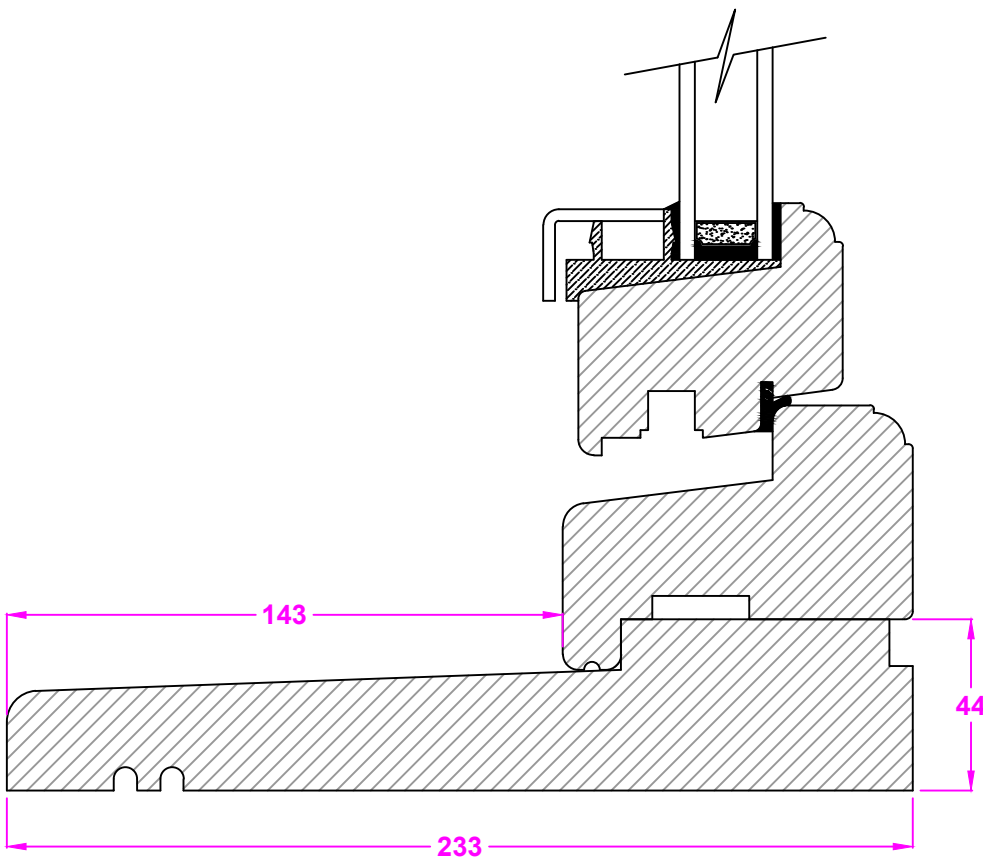

SECTION THROUGH BOTTOM OF A PRESTIGE HARDWOOD/
NORDIC PINE CASEMENT WINDOW WITH A 233mm CILL