




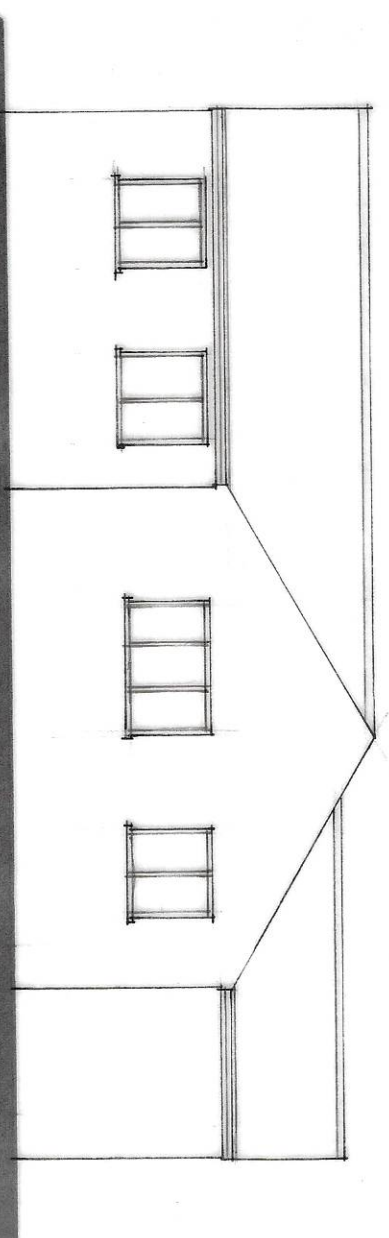


FRONT

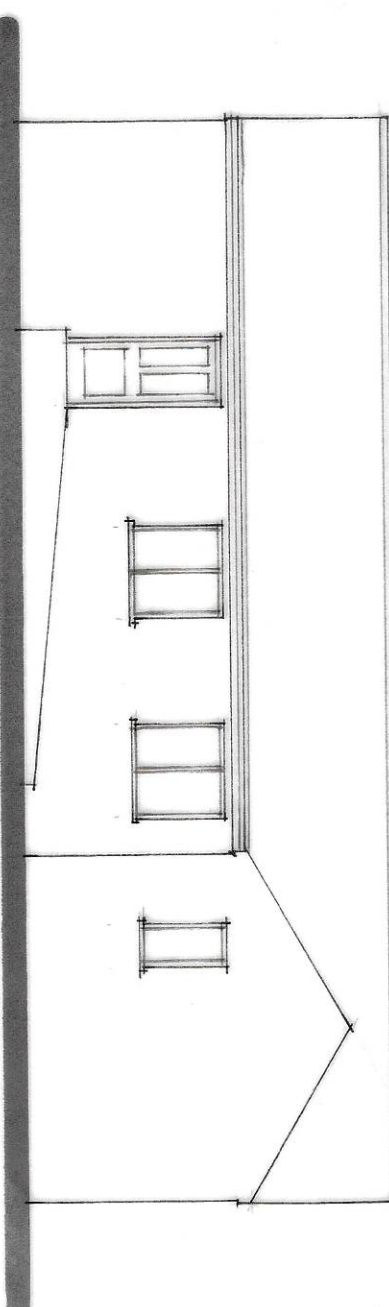


SIDE

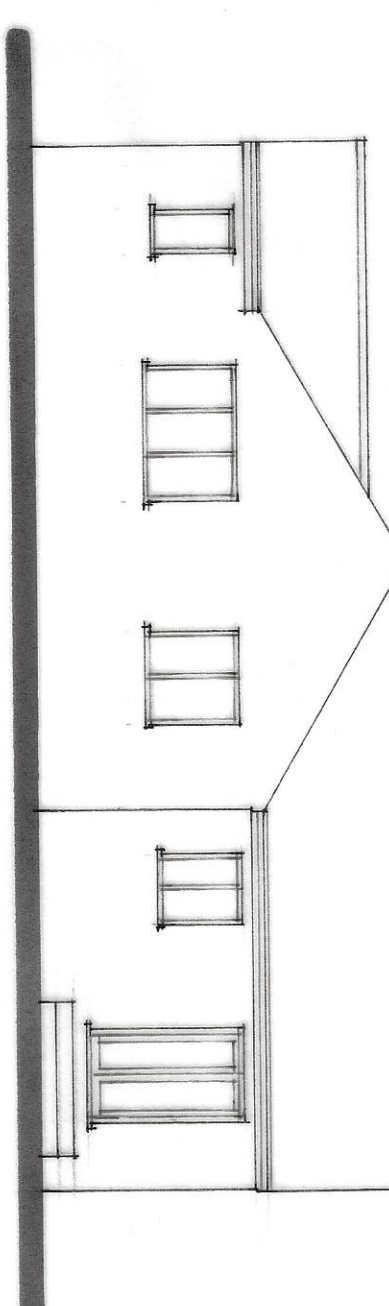

REAR

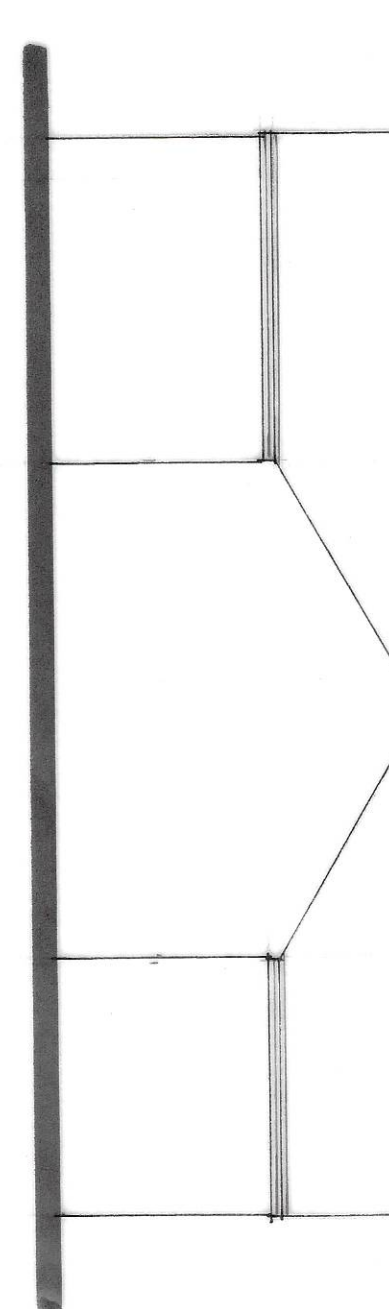

SIDE

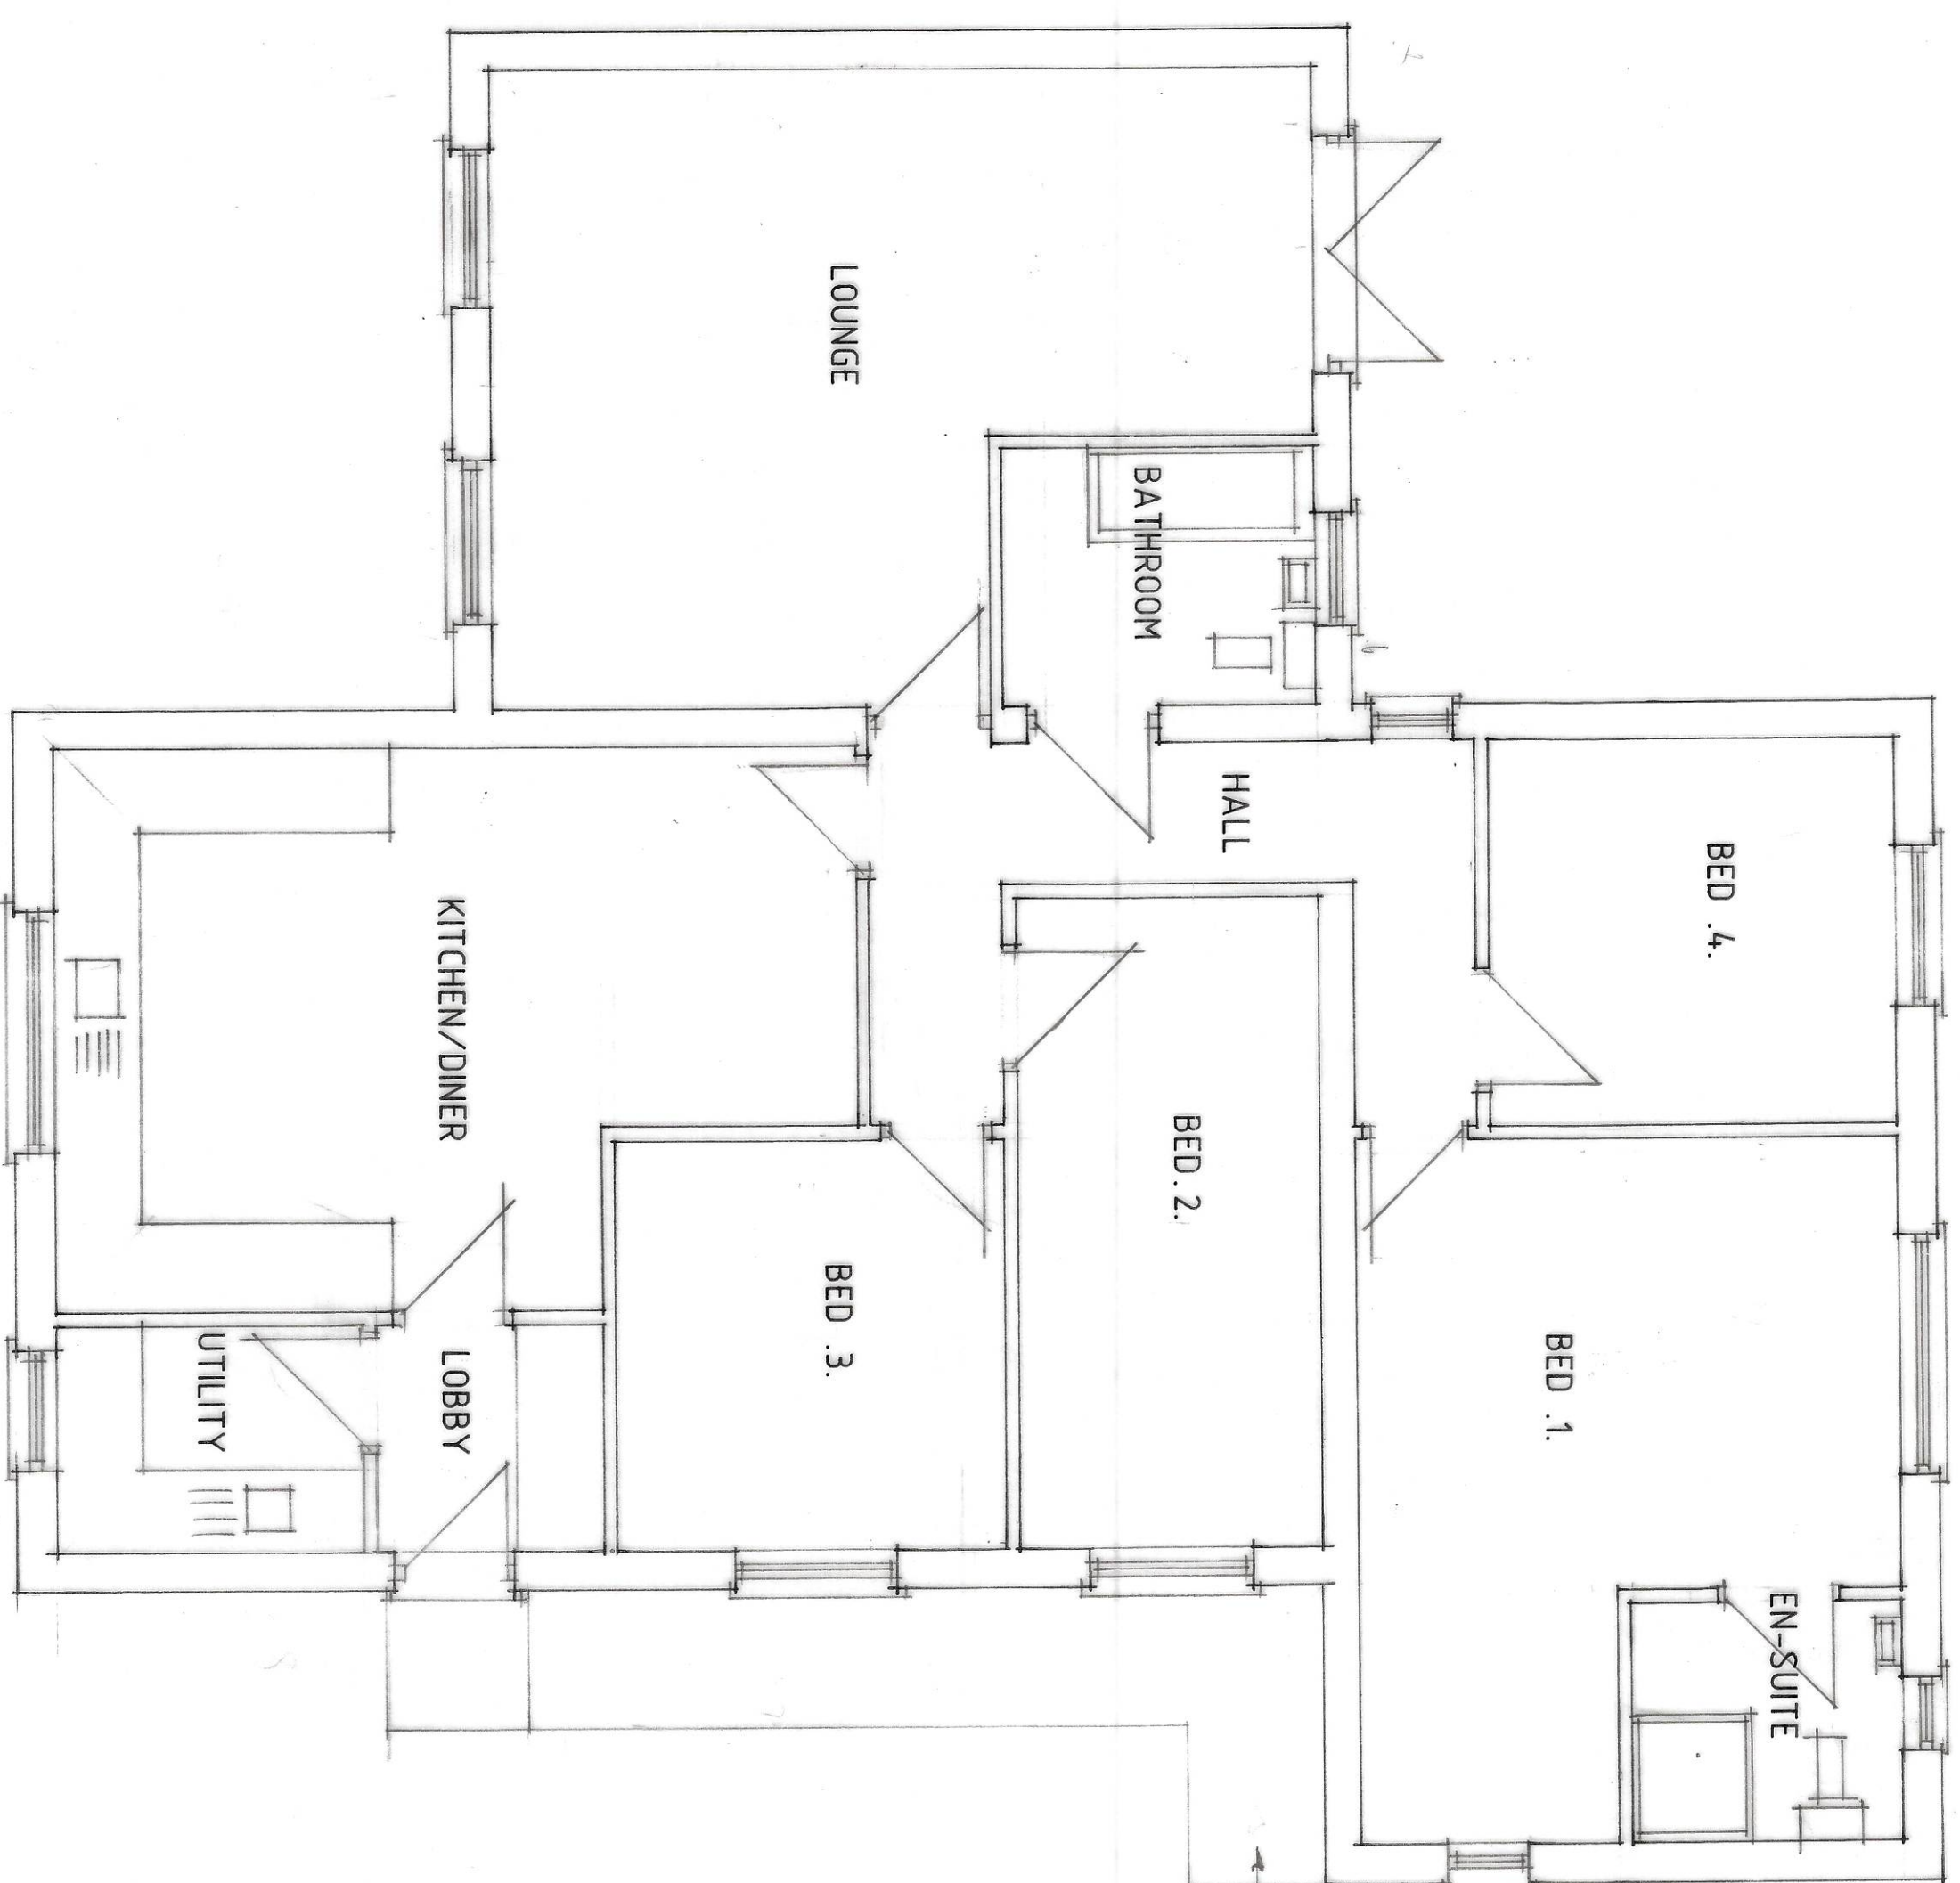

FLOOR PLAN

B - INF. ADDED - 19.4.22
A - ALTS - 16.3.22

Status
DESIGN
CONSULTANTS IN ARCHITECTURE & PLANNING

PROPOSED CONVERSION AND
EXTENSION TO BARN ADJ.
GAIA, BENGATE ROAD,
HOLBEACH

MR. S. REILLY.

PLAN & ELEVATIONS

1:50 | SD21-024/5
MARCH-22. | B.GILHAM.

2 Edborough Way, Holbeach,
Spalding, Lincs. PE12 7RP
Tel: 01406 423433 Fax: 01406 409702

