


BLOCK PLAN

Proposed bungalow at
McBRIDES NURSERIES
FROSTLEY GATE
HOLBEACH FEN
SPALDING, PE12 8SR

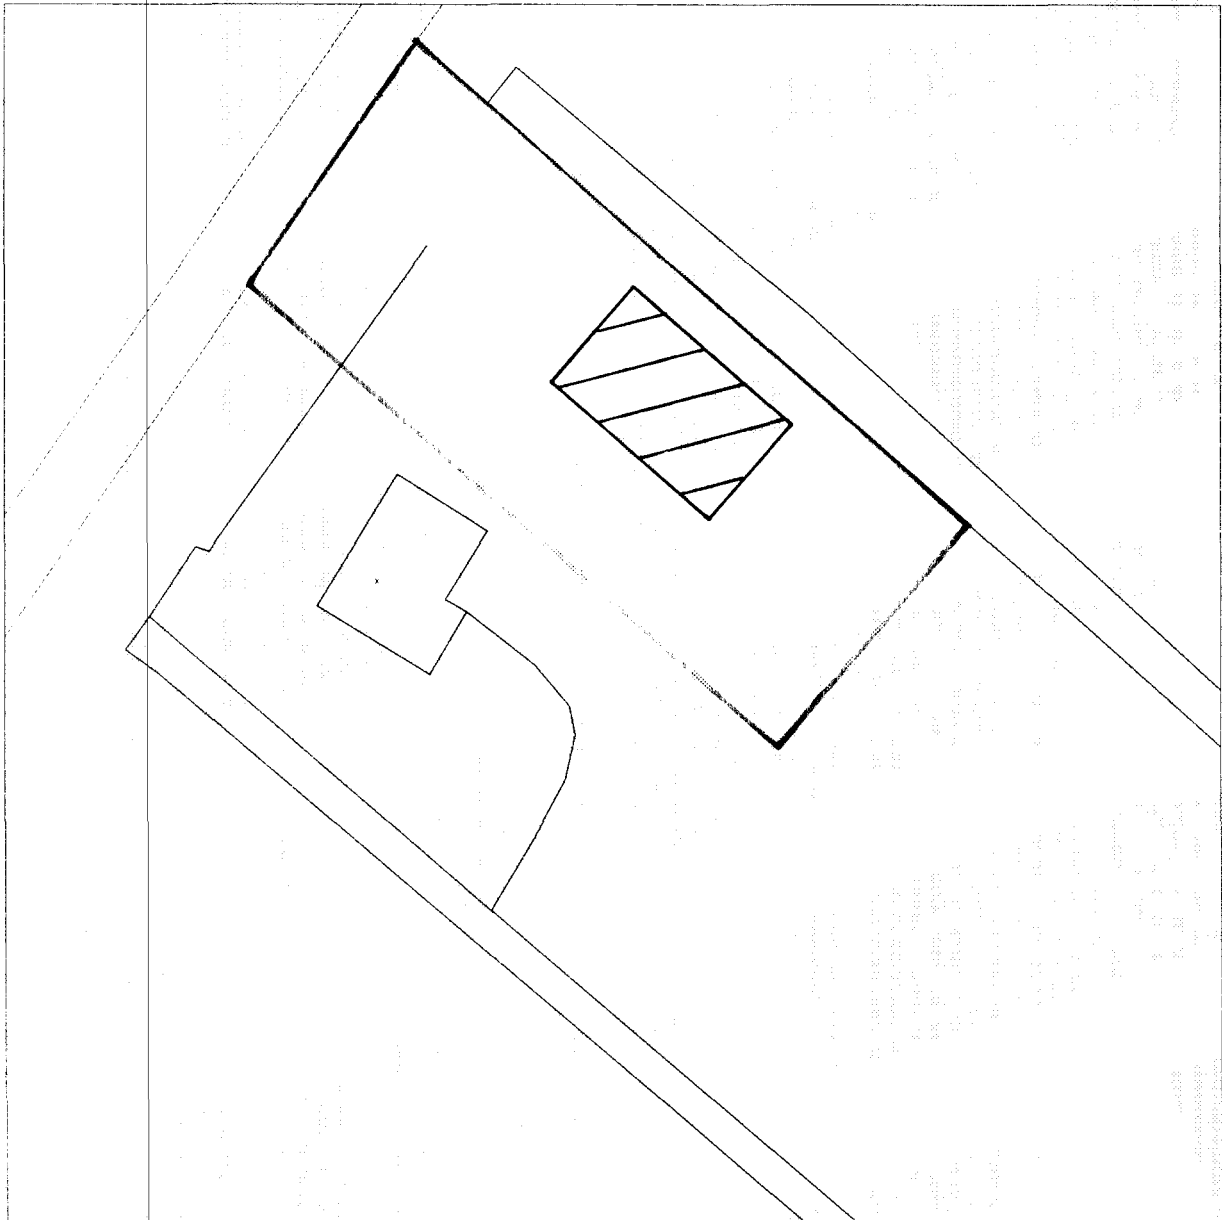

1:500 Scale





Produced 25 Feb 2003 from Ordnance Survey digital data and incorporating surveyed revision available at this date. © Crown Copyright 2003.

Reproduction in whole or in part is prohibited without the prior permission of Ordnance Survey.

Ordnance Survey and the OS symbol are registered trade marks and Siteplan a trade mark of Ordnance Survey, the national mapping agency of Great Britain.

Part or all of this Siteplan is enlarged from mapping produced at one or more of the following scales 1:1250, 1:2500, 1:10000.

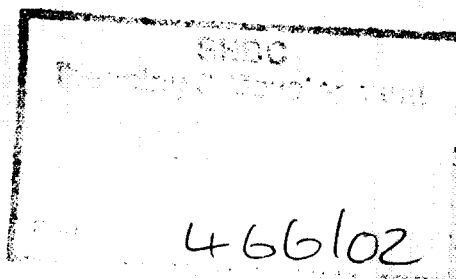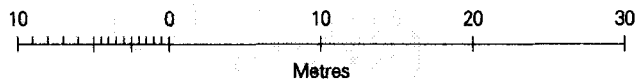

Centre Coordinates: 536641 320960

National Grid sheet reference at centre of this Siteplan: TF3620

Supplied by: Gormans
Serial Number: 00001601