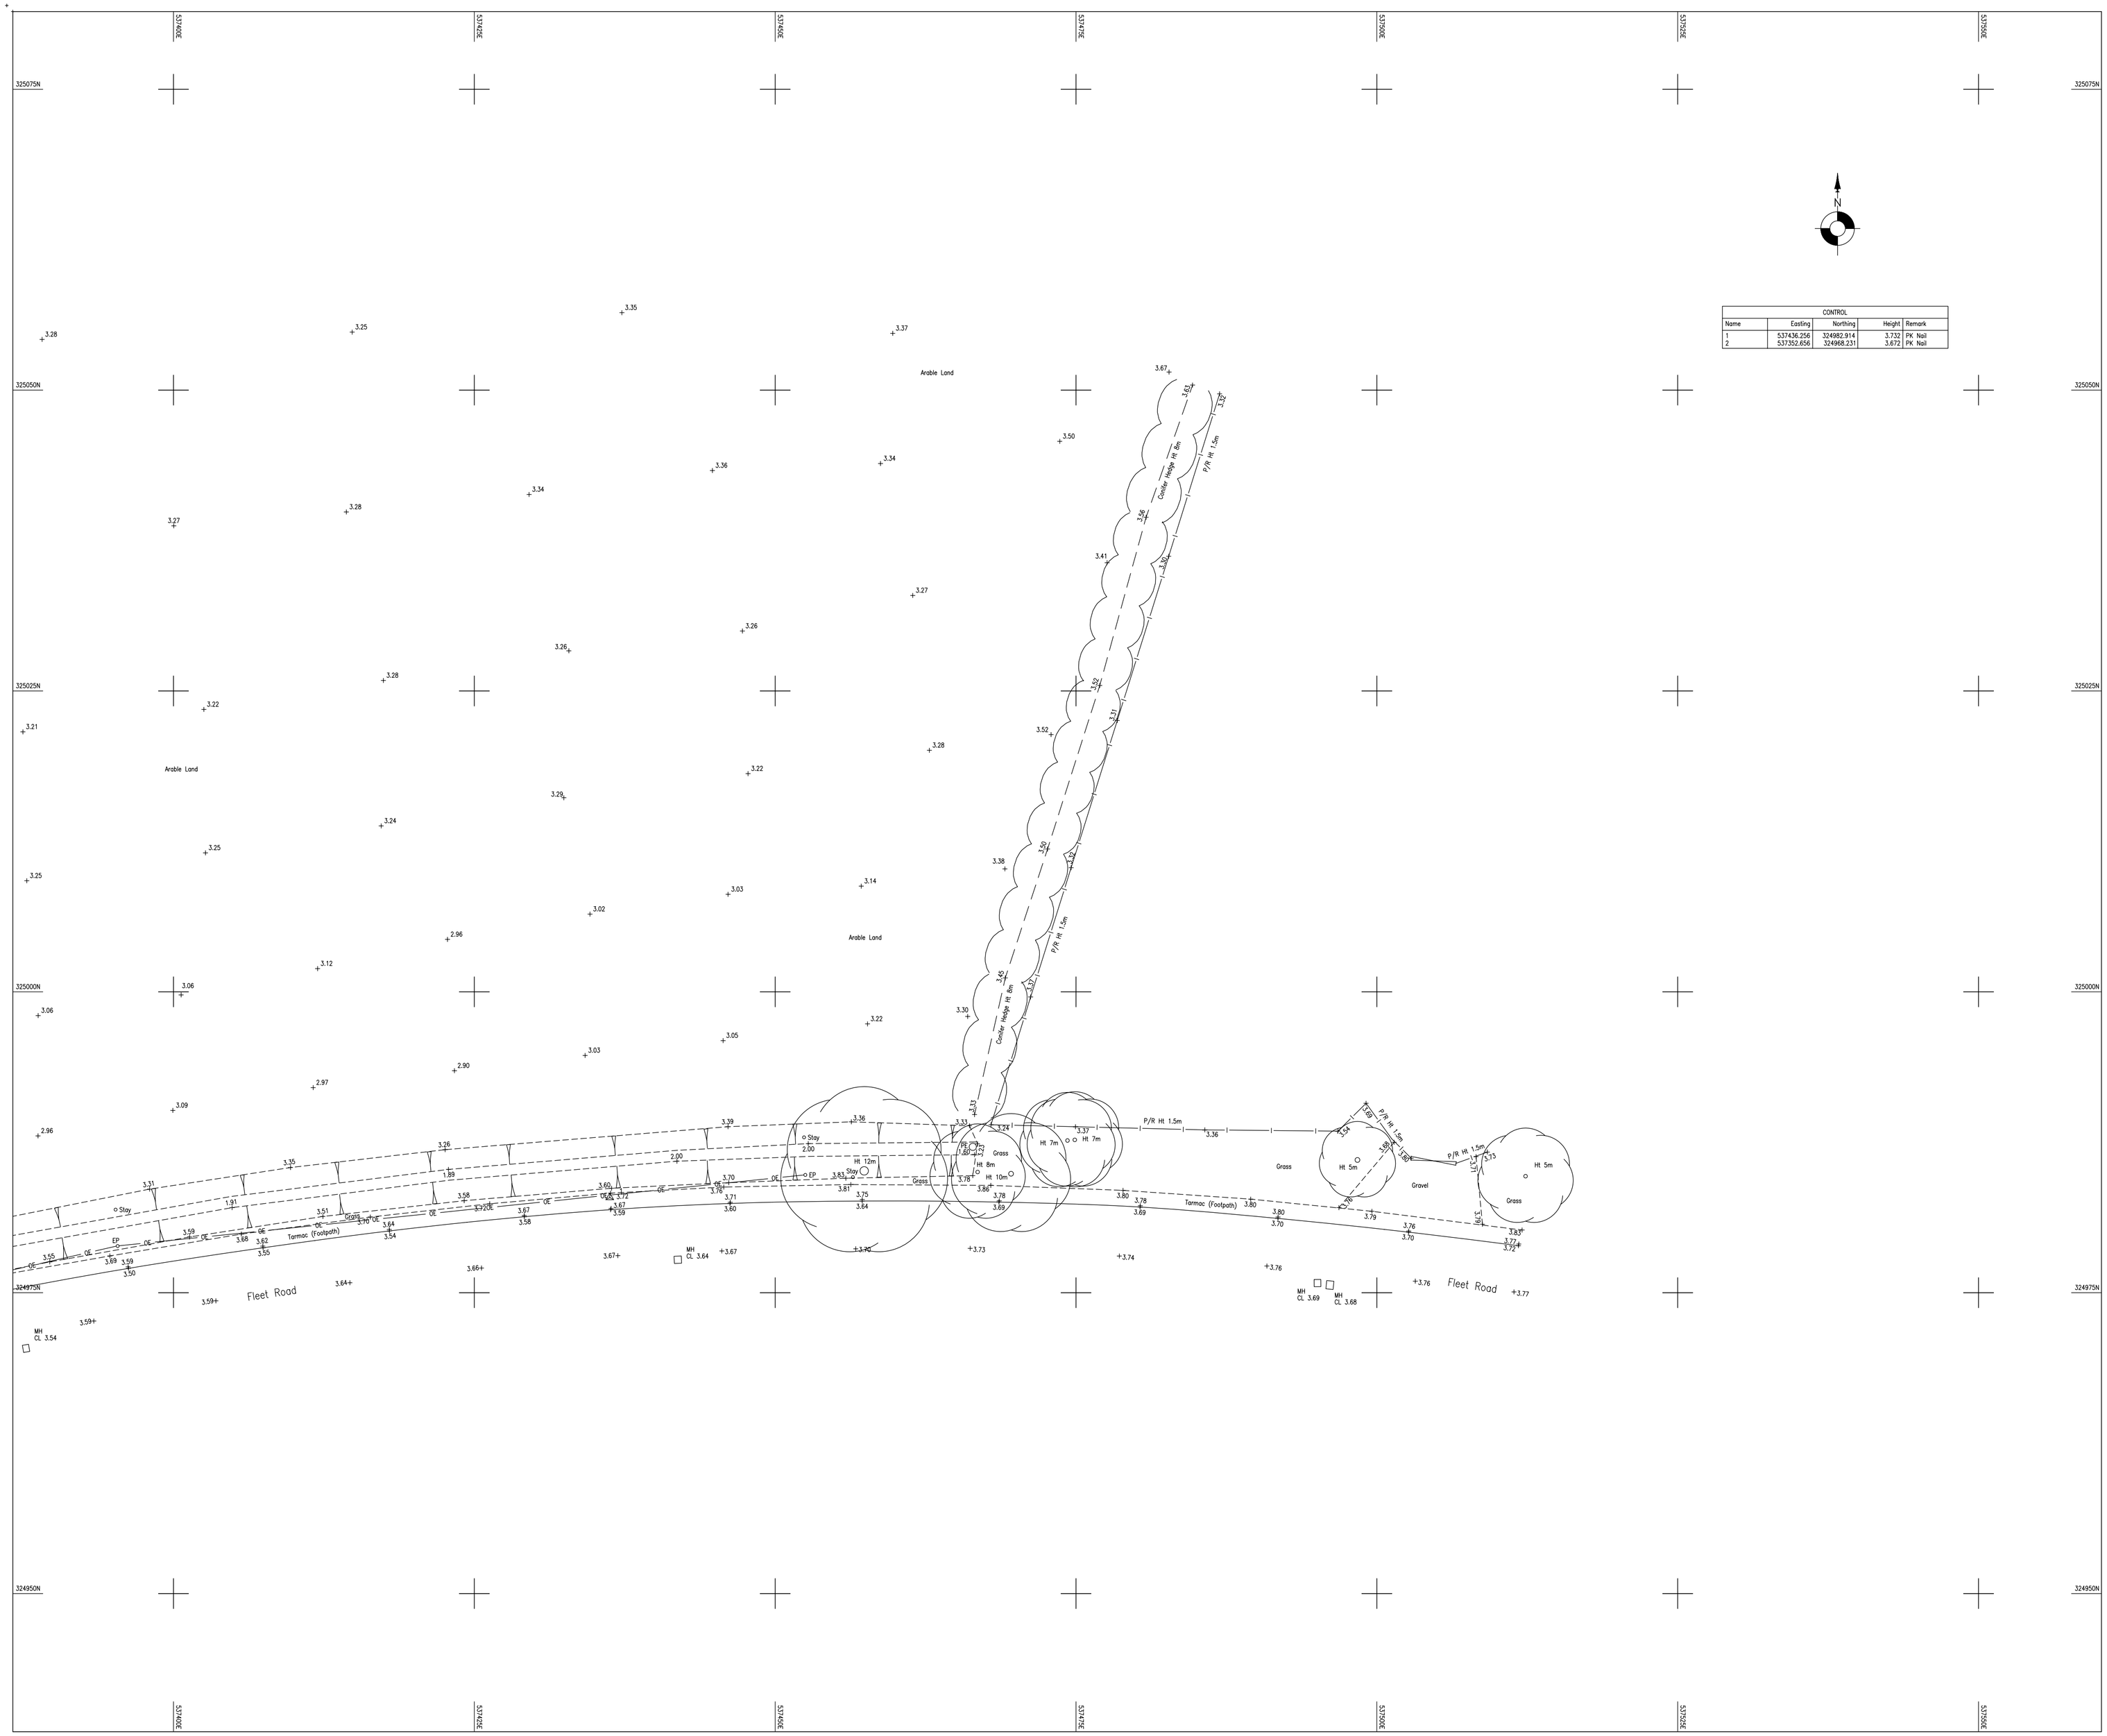


CONTROL				
Name	Easting	Northing	Height	Remark
1	537436.256	324982.914	3.732	PK Nail
2	537352.656	324968.231	3.672	PK Nail

Legend:

Abbreviated Features:

AV	Air Valve
Av.	Average
B	Bollard
BB	Belisha Beacon
BH	Borehole
BL	Bed Level
BS	Bus Stop
BT	British Telecom Cover
B/RW	Brick Retaining Wall
Br/W	Brick Wall
CATV	Cable TV Cover
CCTV	Close Circuit TV
CL	Cover Level
Col.	Column
C/RW	Concrete Retaining Wall
C/Pit	Catch Pit
DPC	Damp Proof Course
DK	Drop Kerb
Dr	Drain
EL	Eaves Level
ER	Earth Rod
EP	Electricity Pole
FH	Fire Hydrant
FL	Floor Level
F/Light	Flood Light
FW	Foul Water
FP	Foot Path
G	Gully
GV	Gas Valve
GP	Gate Post
Ht.	Height
IC	Inspection Chamber
IL	Invert Level
KO	Kerb Outlet
LB	Letter Box
LP	Lamp Post
MH	Manhole
Mkr	Marker Post
MS	Mile Stone
OSBM	Ordnance Survey Bench Mark
OH	Overhead
P	Post
OH	Overhead
P	Post
PB	Post Box
PE	Pipe
PM	Parking Meter
RE	Rodding Eye
RL	Ridge Level
RP	Reflector Post
RS	Road Sign
RW	Retaining Wall
RWP	Rain Water Pipe
S	Stump
SL	Soffit Level
SN	Sign
SNP	Street Name Plate
SV	Stop Valve
SVP	Soil & Vent Pipe
SW	Surface Water
S/RW	Stone Retaining Wall
St/W	Stone Wall
TCB	Telephone Call Box
TL	Traffic Light
TP	Telegraph Pole
UG	Underground
US	Underside
UTL	Unable To Lift
DUTL	Damaged UTL
OUTL	Obstructed UTL
SUTL	Sealed UTL
VP	Vent Pipe
WL	Water Level
WM	Water Meter
WO	Wash Out
WT	Water Top
Ø	Diameter

Fence Abbreviations:

B/W	Barbed Wire
C/B	Close Boarded
C/I	Corrugated Iron
C/L	Chain Link
C/P	Chestnut Paling
I/R	Iron Railing
P/R	Post & Rail
P/W	Post & Wire

Symbols:

Control Station :

Manhole/Inspection Chamber :

Inlet Pipe / Out Flow Pipe

Bush :

Tree : Spread & Girth Shown to Scale

Gate :

Spot Level : 52.36

Bore Hole :

Trial Hole :

Lines:

Wall :

Verge :

Fence :

Boundary :

Edge of Spread :

Hedge :

Embankment : Top of Bank / Bottom of Bank

OH Telecom :

OH Electric :

Drainage Flow :

Contours : 55.00 / 54.75

Hatching:

Building :

Open Sided Building :


General Notes:

1. Man entry to sewers has not been undertaken. Depths, pipe sizes and quantity of pipes are measured from the surface. We therefore cannot guarantee the completeness or accuracy of the sewer data which should be checked with the local authority or and/on site.
2. All tree heights and spreads are approximate. The plan position of trunks are taken at ground level. Girth measurements are taken at a 1.5m height. We have attempted to identify tree species, however if tree species are critical specialist advice should be sought.
3. Survey information is as result of measurement to existing features and does not imply legal ownership of boundaries or land divisions. Where boundary alignment lines are added to the survey drawing and are taken from legal documents or other information supplied they are done so within the constraints of drawing quality and scale. They are provided on the basis of opinion and do not imply legal contract.

Plan Coordinate Control:–
Plan Coordinates relate to National Grid OSGB36(02) using GPS
LSF 1.000 at Stn 1

Level Datum:–
All Levels relate to OSGB36(02) using GPS

Sheet Location Diagram:

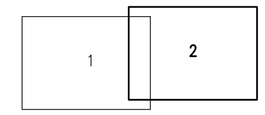

Notes:

REV NO	REV NOTE	DATE	SIGNED

chartered ices

HAS

THE SURVEY ASSOCIATION

smas

GLOBAL SURVEYS

6 Franklin's Close, Ecton, Northants, NN6 0QG
Tel: 01604 491543 Fax: 01604 790361
Email: info@globalsurveys.co.uk

Site:	Land At Fleet Road Holbeach PE12 8LA
Client:	Mr P & Mrs J McCarthy
Survey Description:	Topographical Survey

Date	March 2016	Scale	1/250 @ A1
Dwg. No	15797-Topo	Surveyor	SPH
Sheet	2 of 2	Checked	MSW