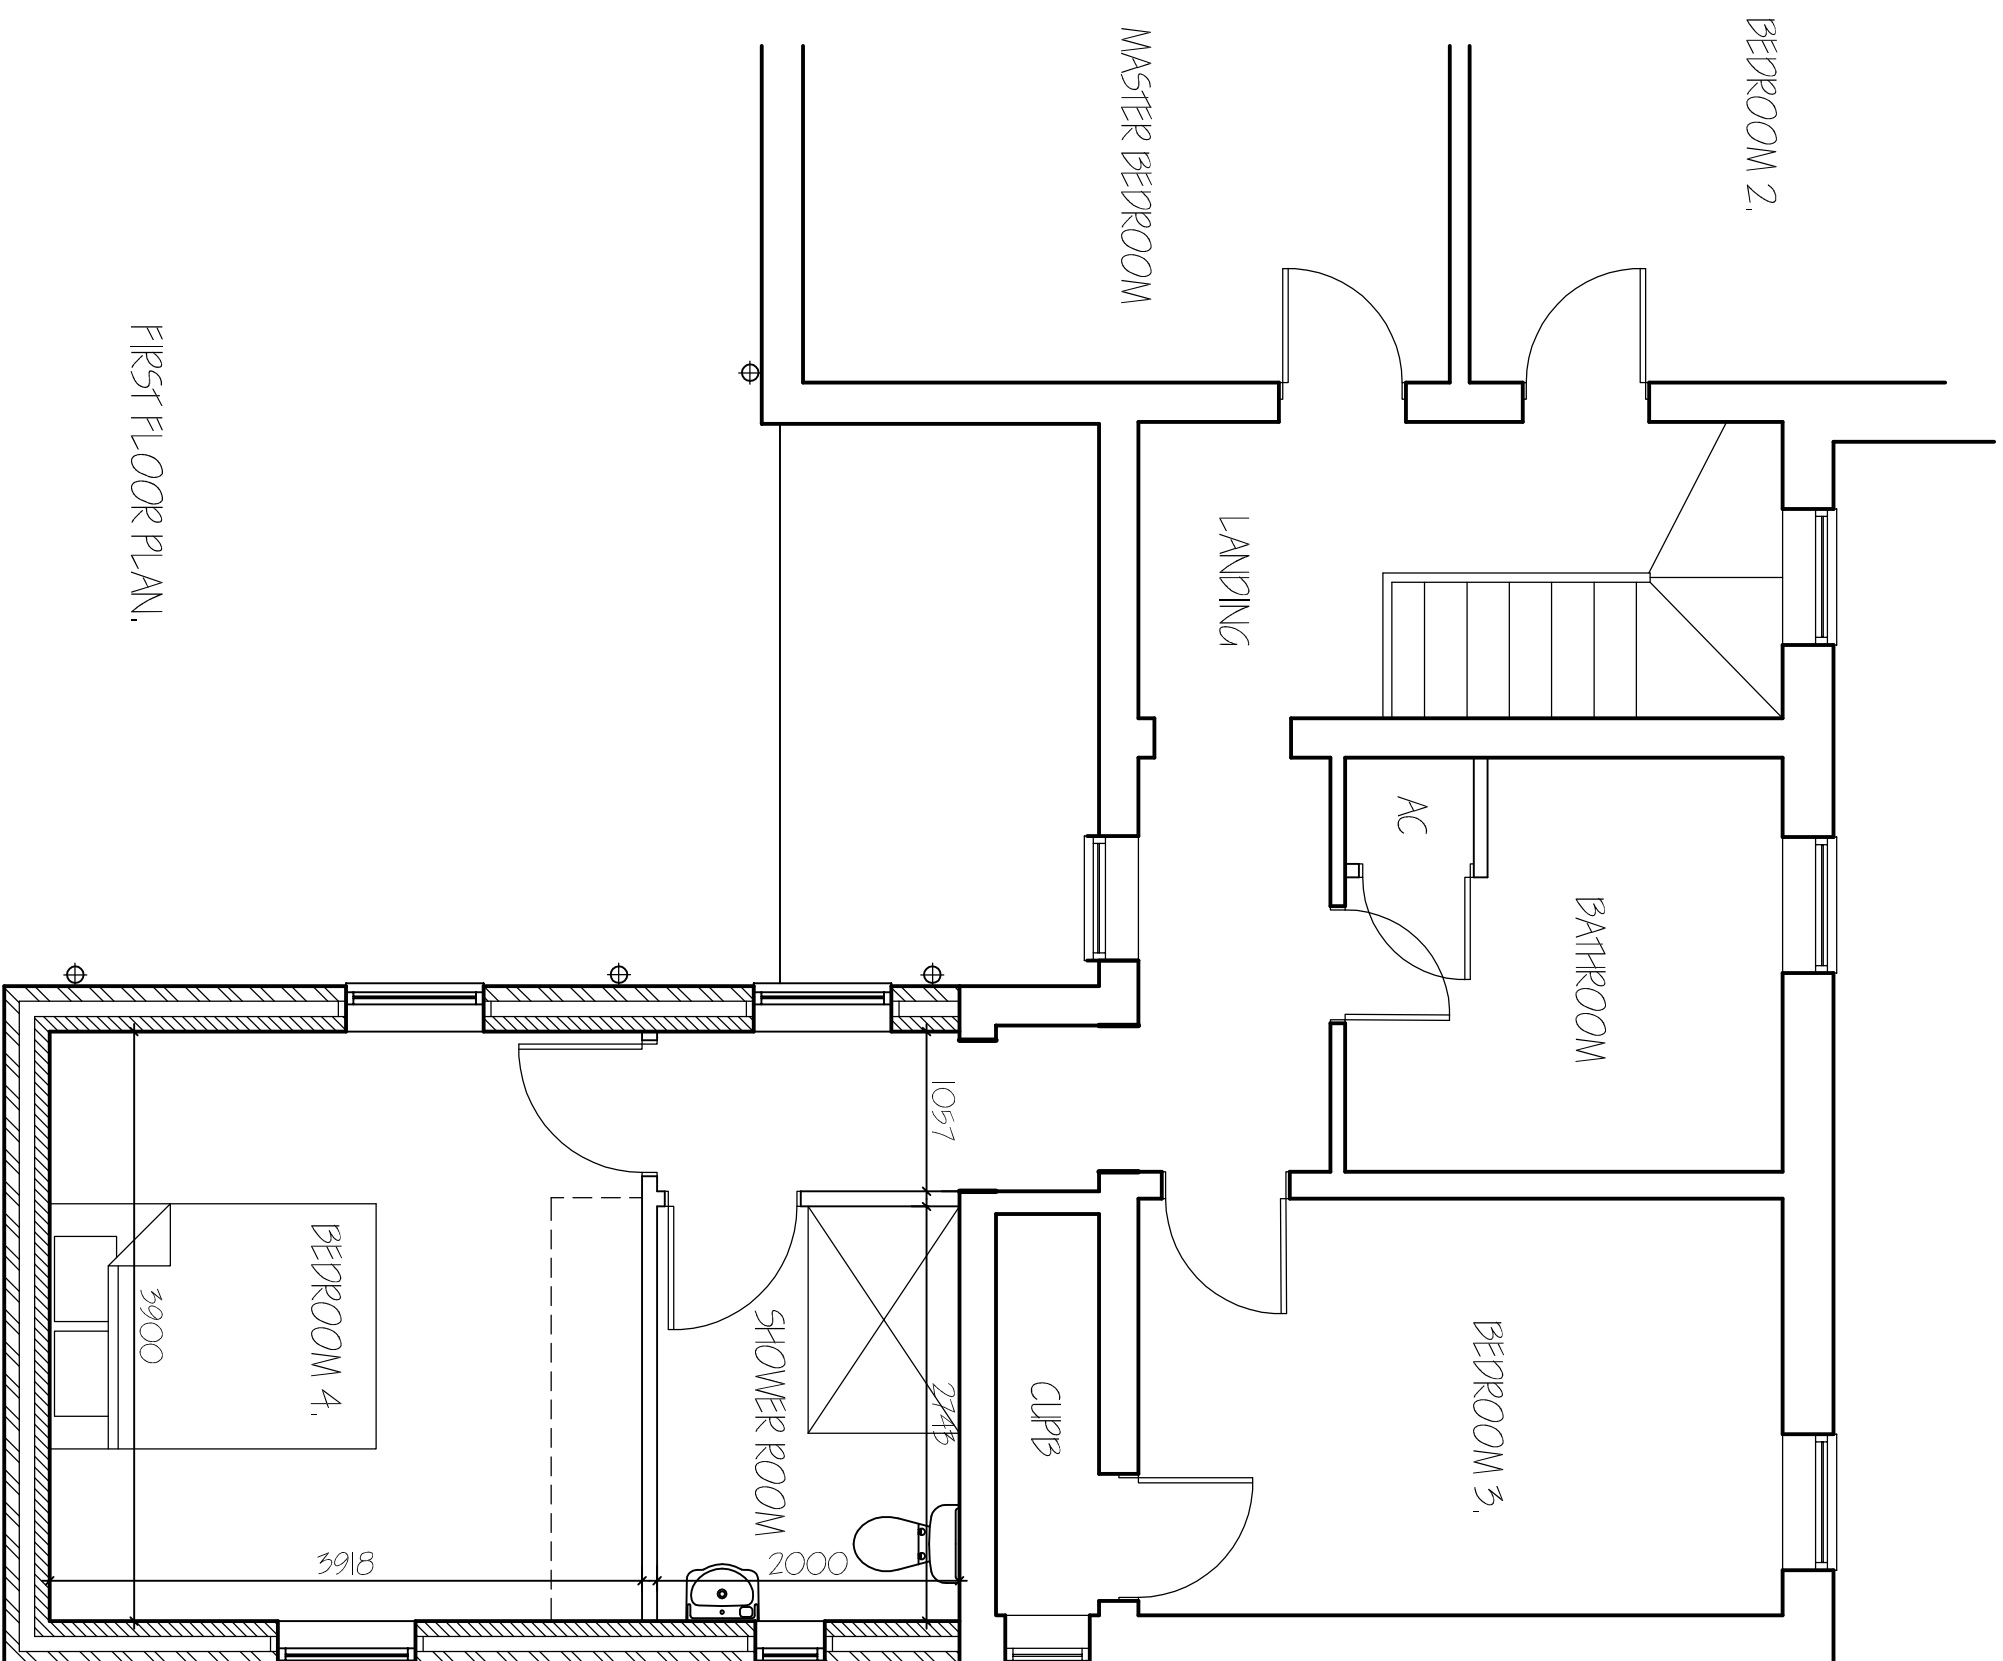
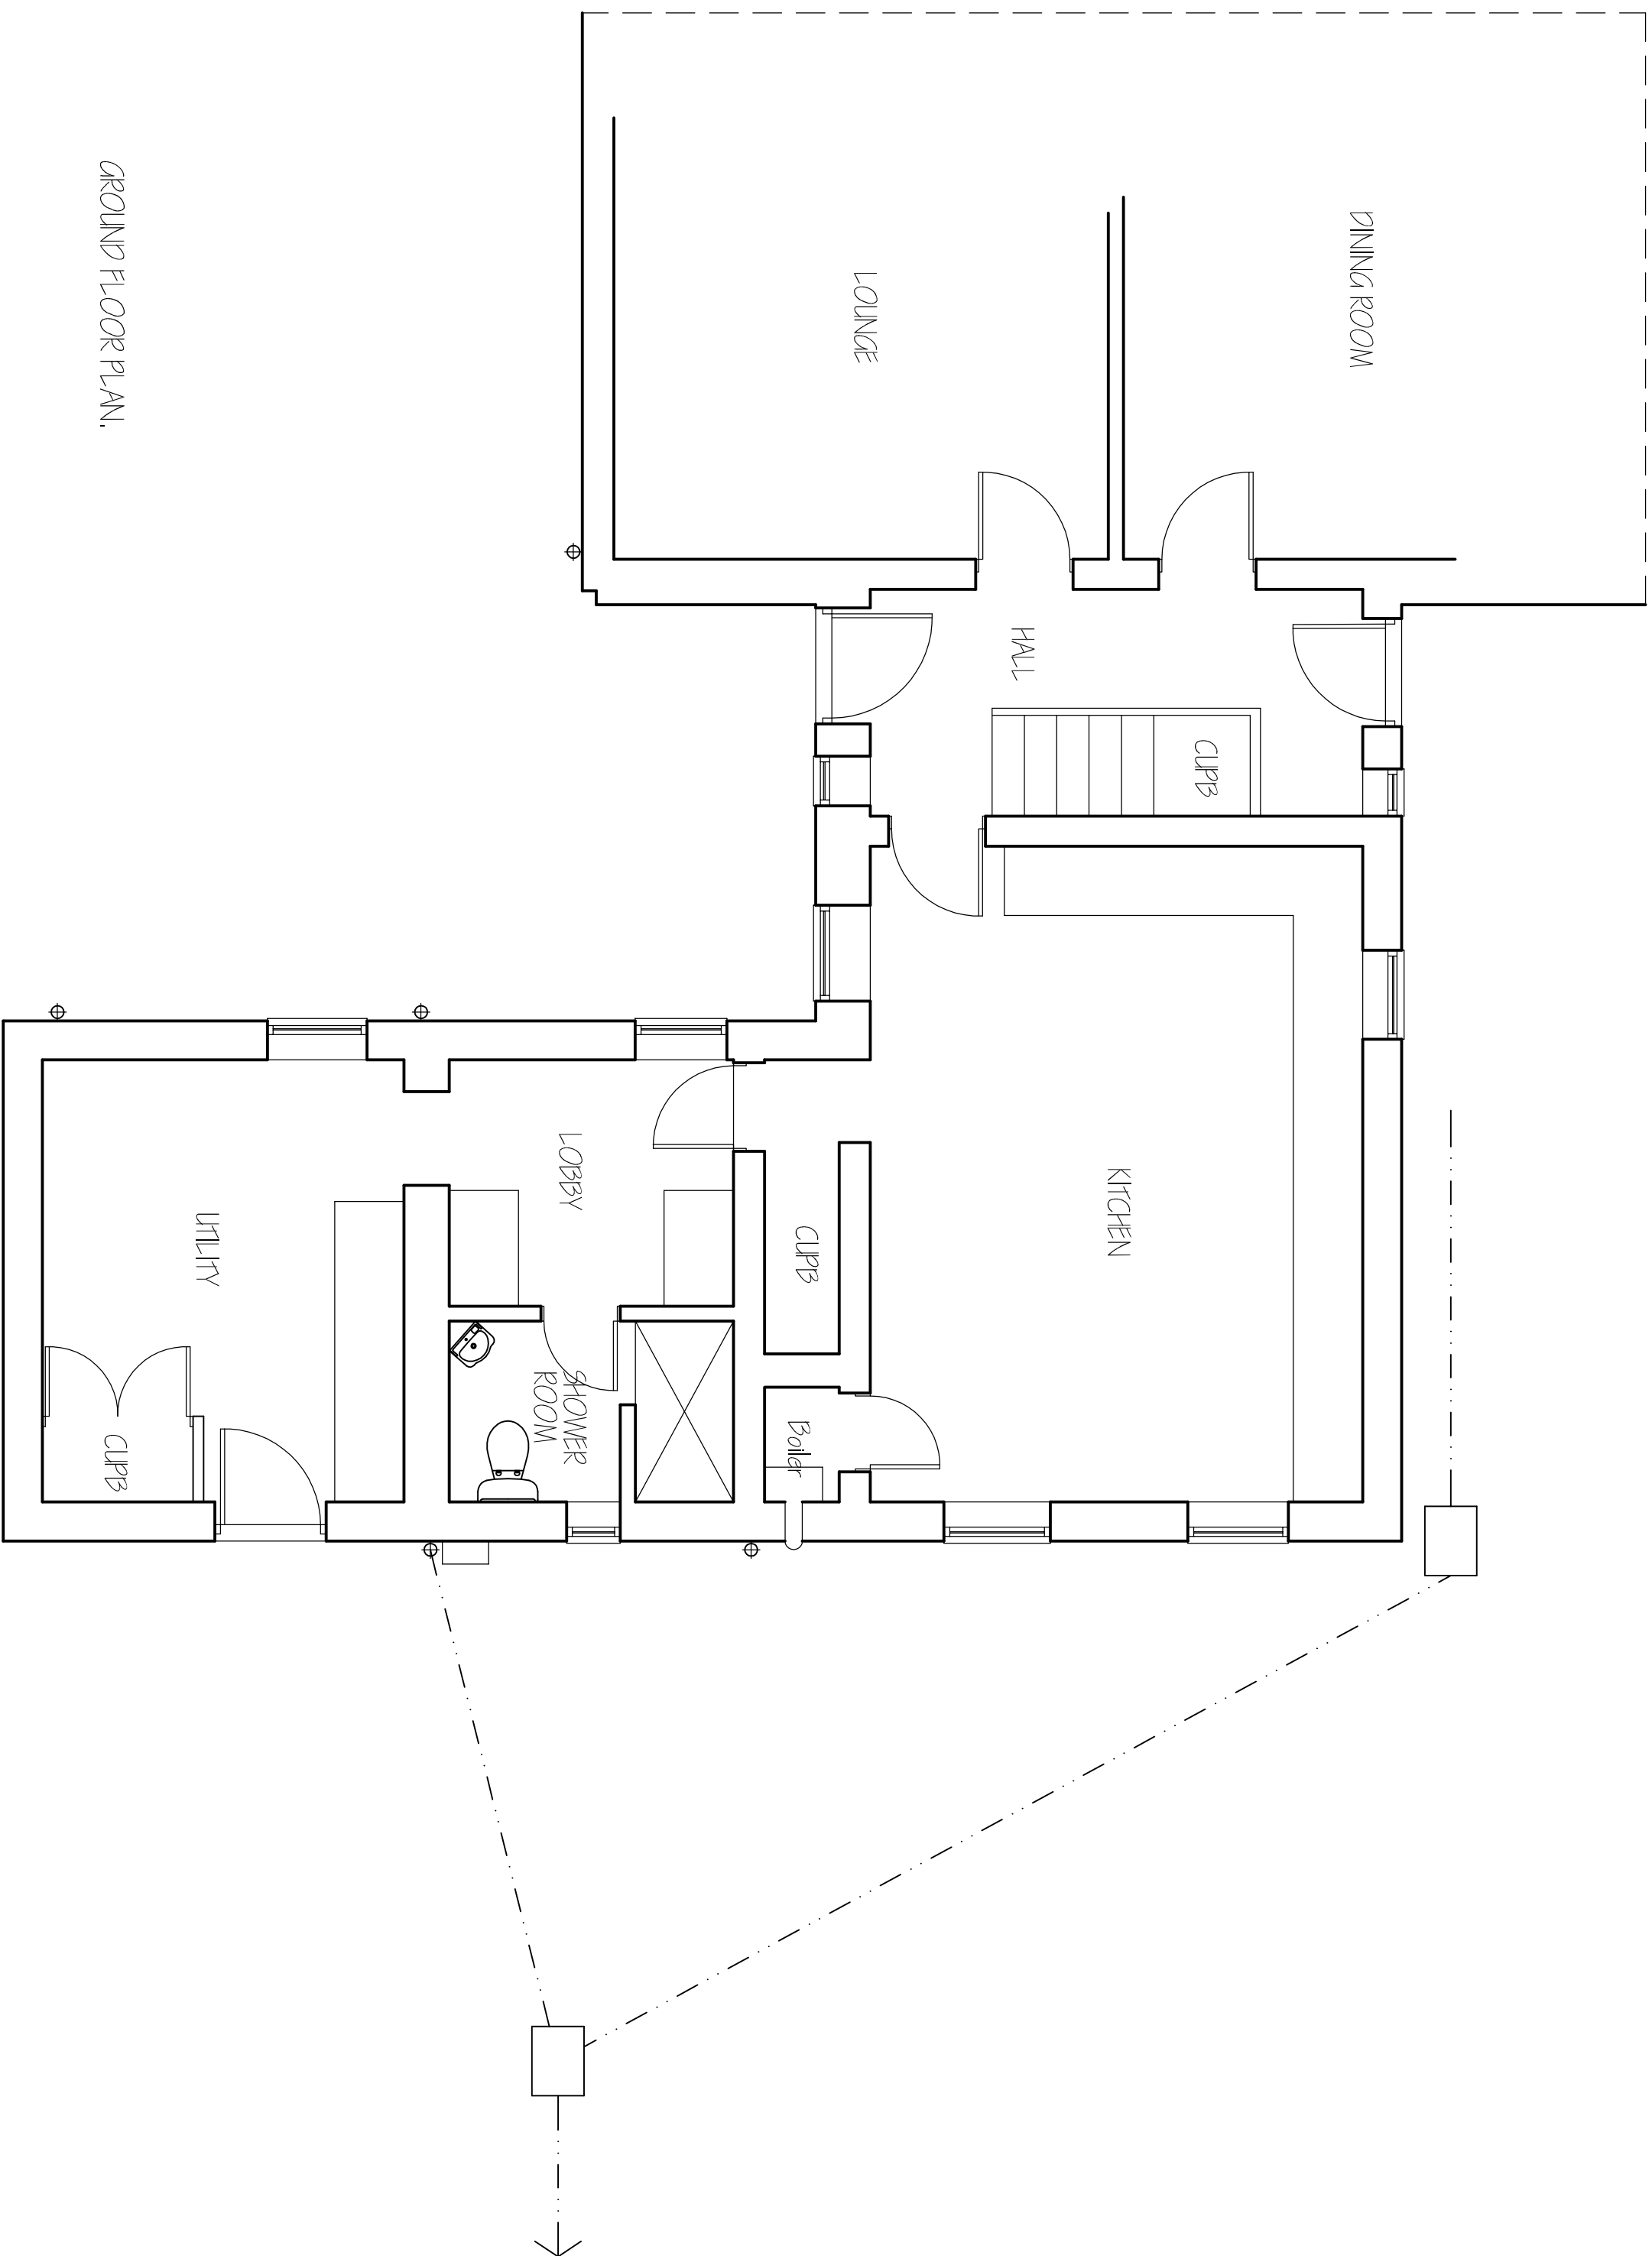
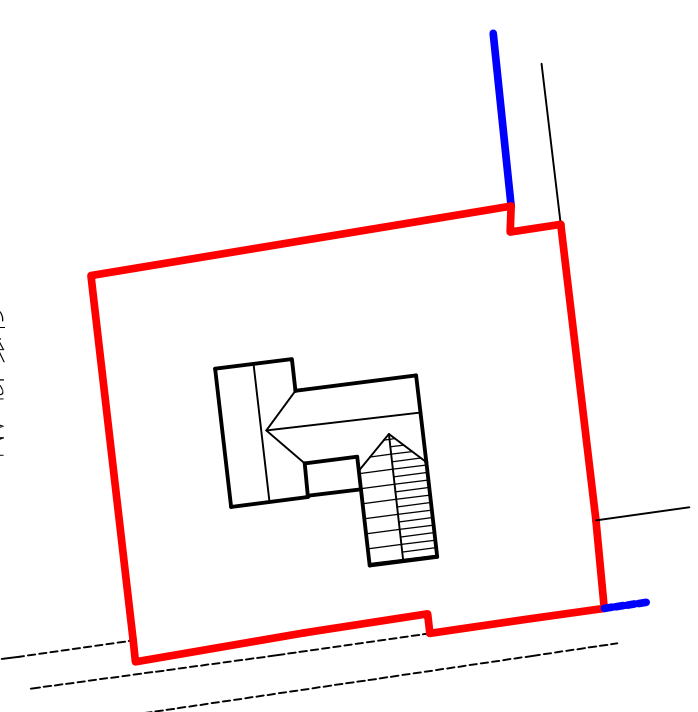
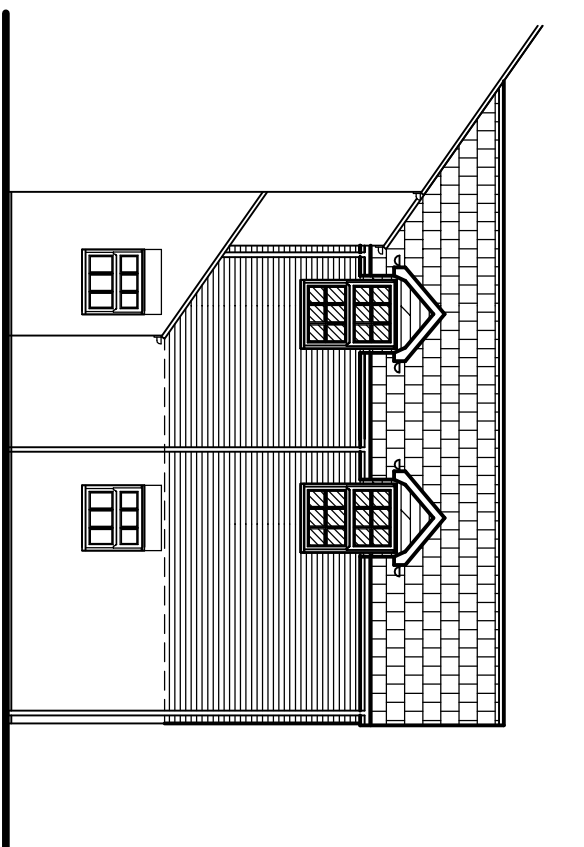
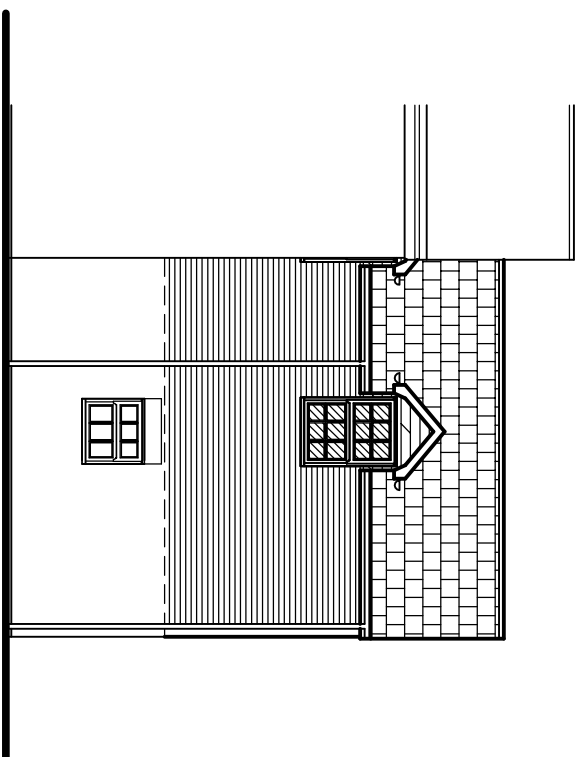
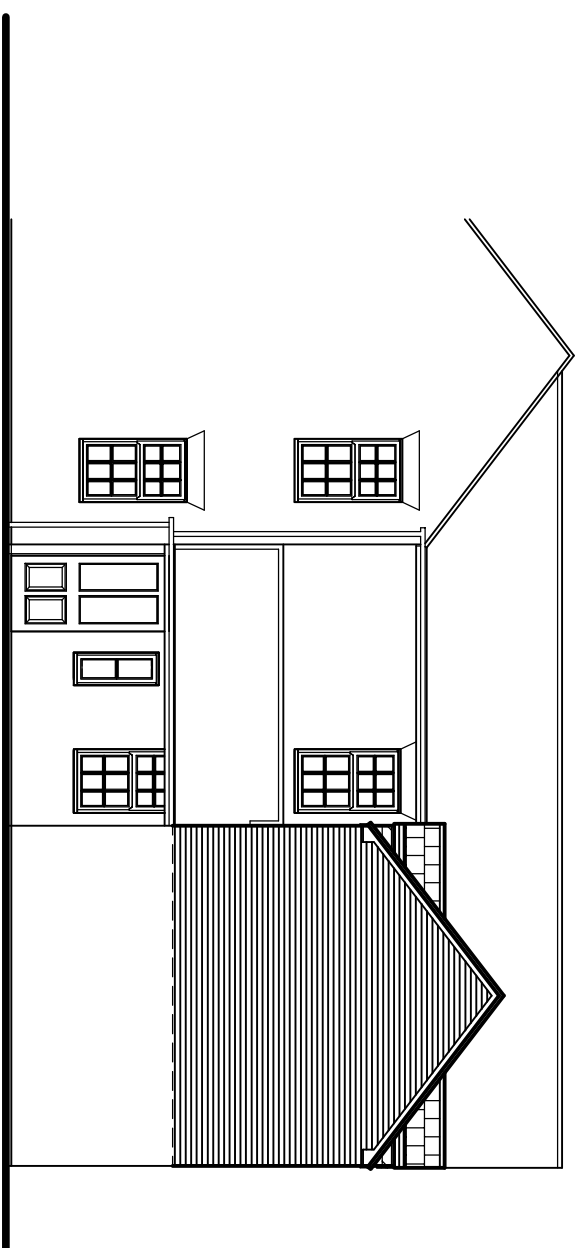
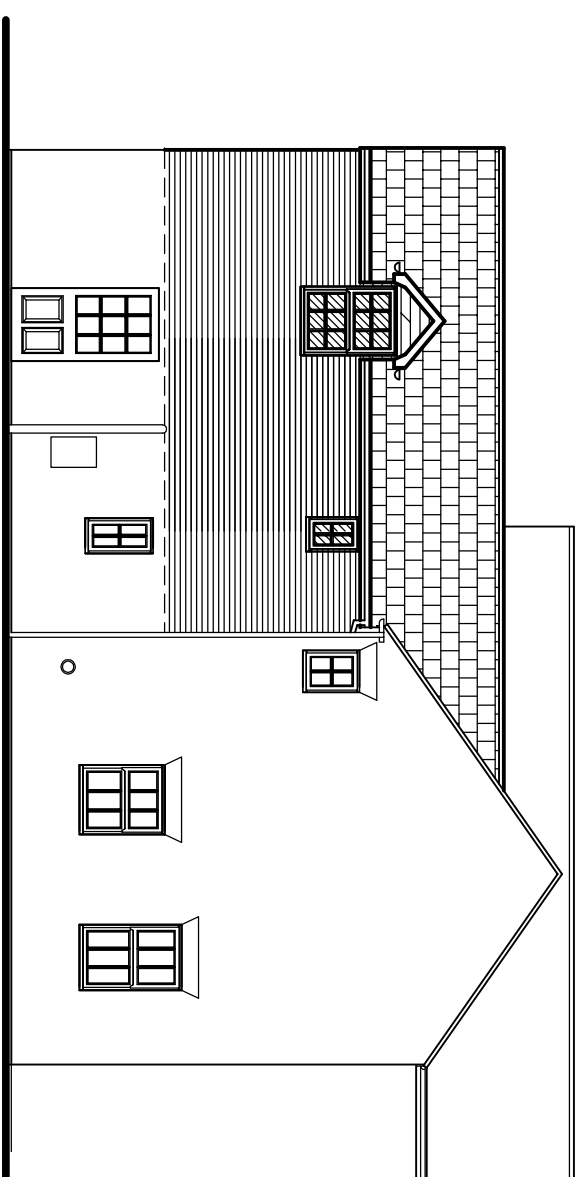


[illegible]