

FOXES LOWE ROAD

Entrance

Car Park (Paved)

Car Park (Gravel)


Office

Workshops

2 No 1.2m x 1.2m UPVC WINDOWS

3 No NEW LIGHTS

Timber Fence

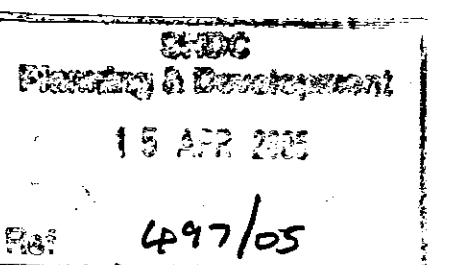

**DETERMINED
PLAN**

SCALES: -

SITE SURVEY 1:200

SOUTH HOLLAND INTERNAL DRAINAGE BOARD

MARSH REEVES - OFFICE AND WORKSHOPS

DRWG No	OFFICE	DRAWN BY	S.P.H.	ENGINEER'S OFFICE,
SCALES	AS NOTED			"MARSH REEVES",
DATE	DECEMBER 1989			FOXES LOWE ROAD,
SURVEY DATE				HOLBEACH.