


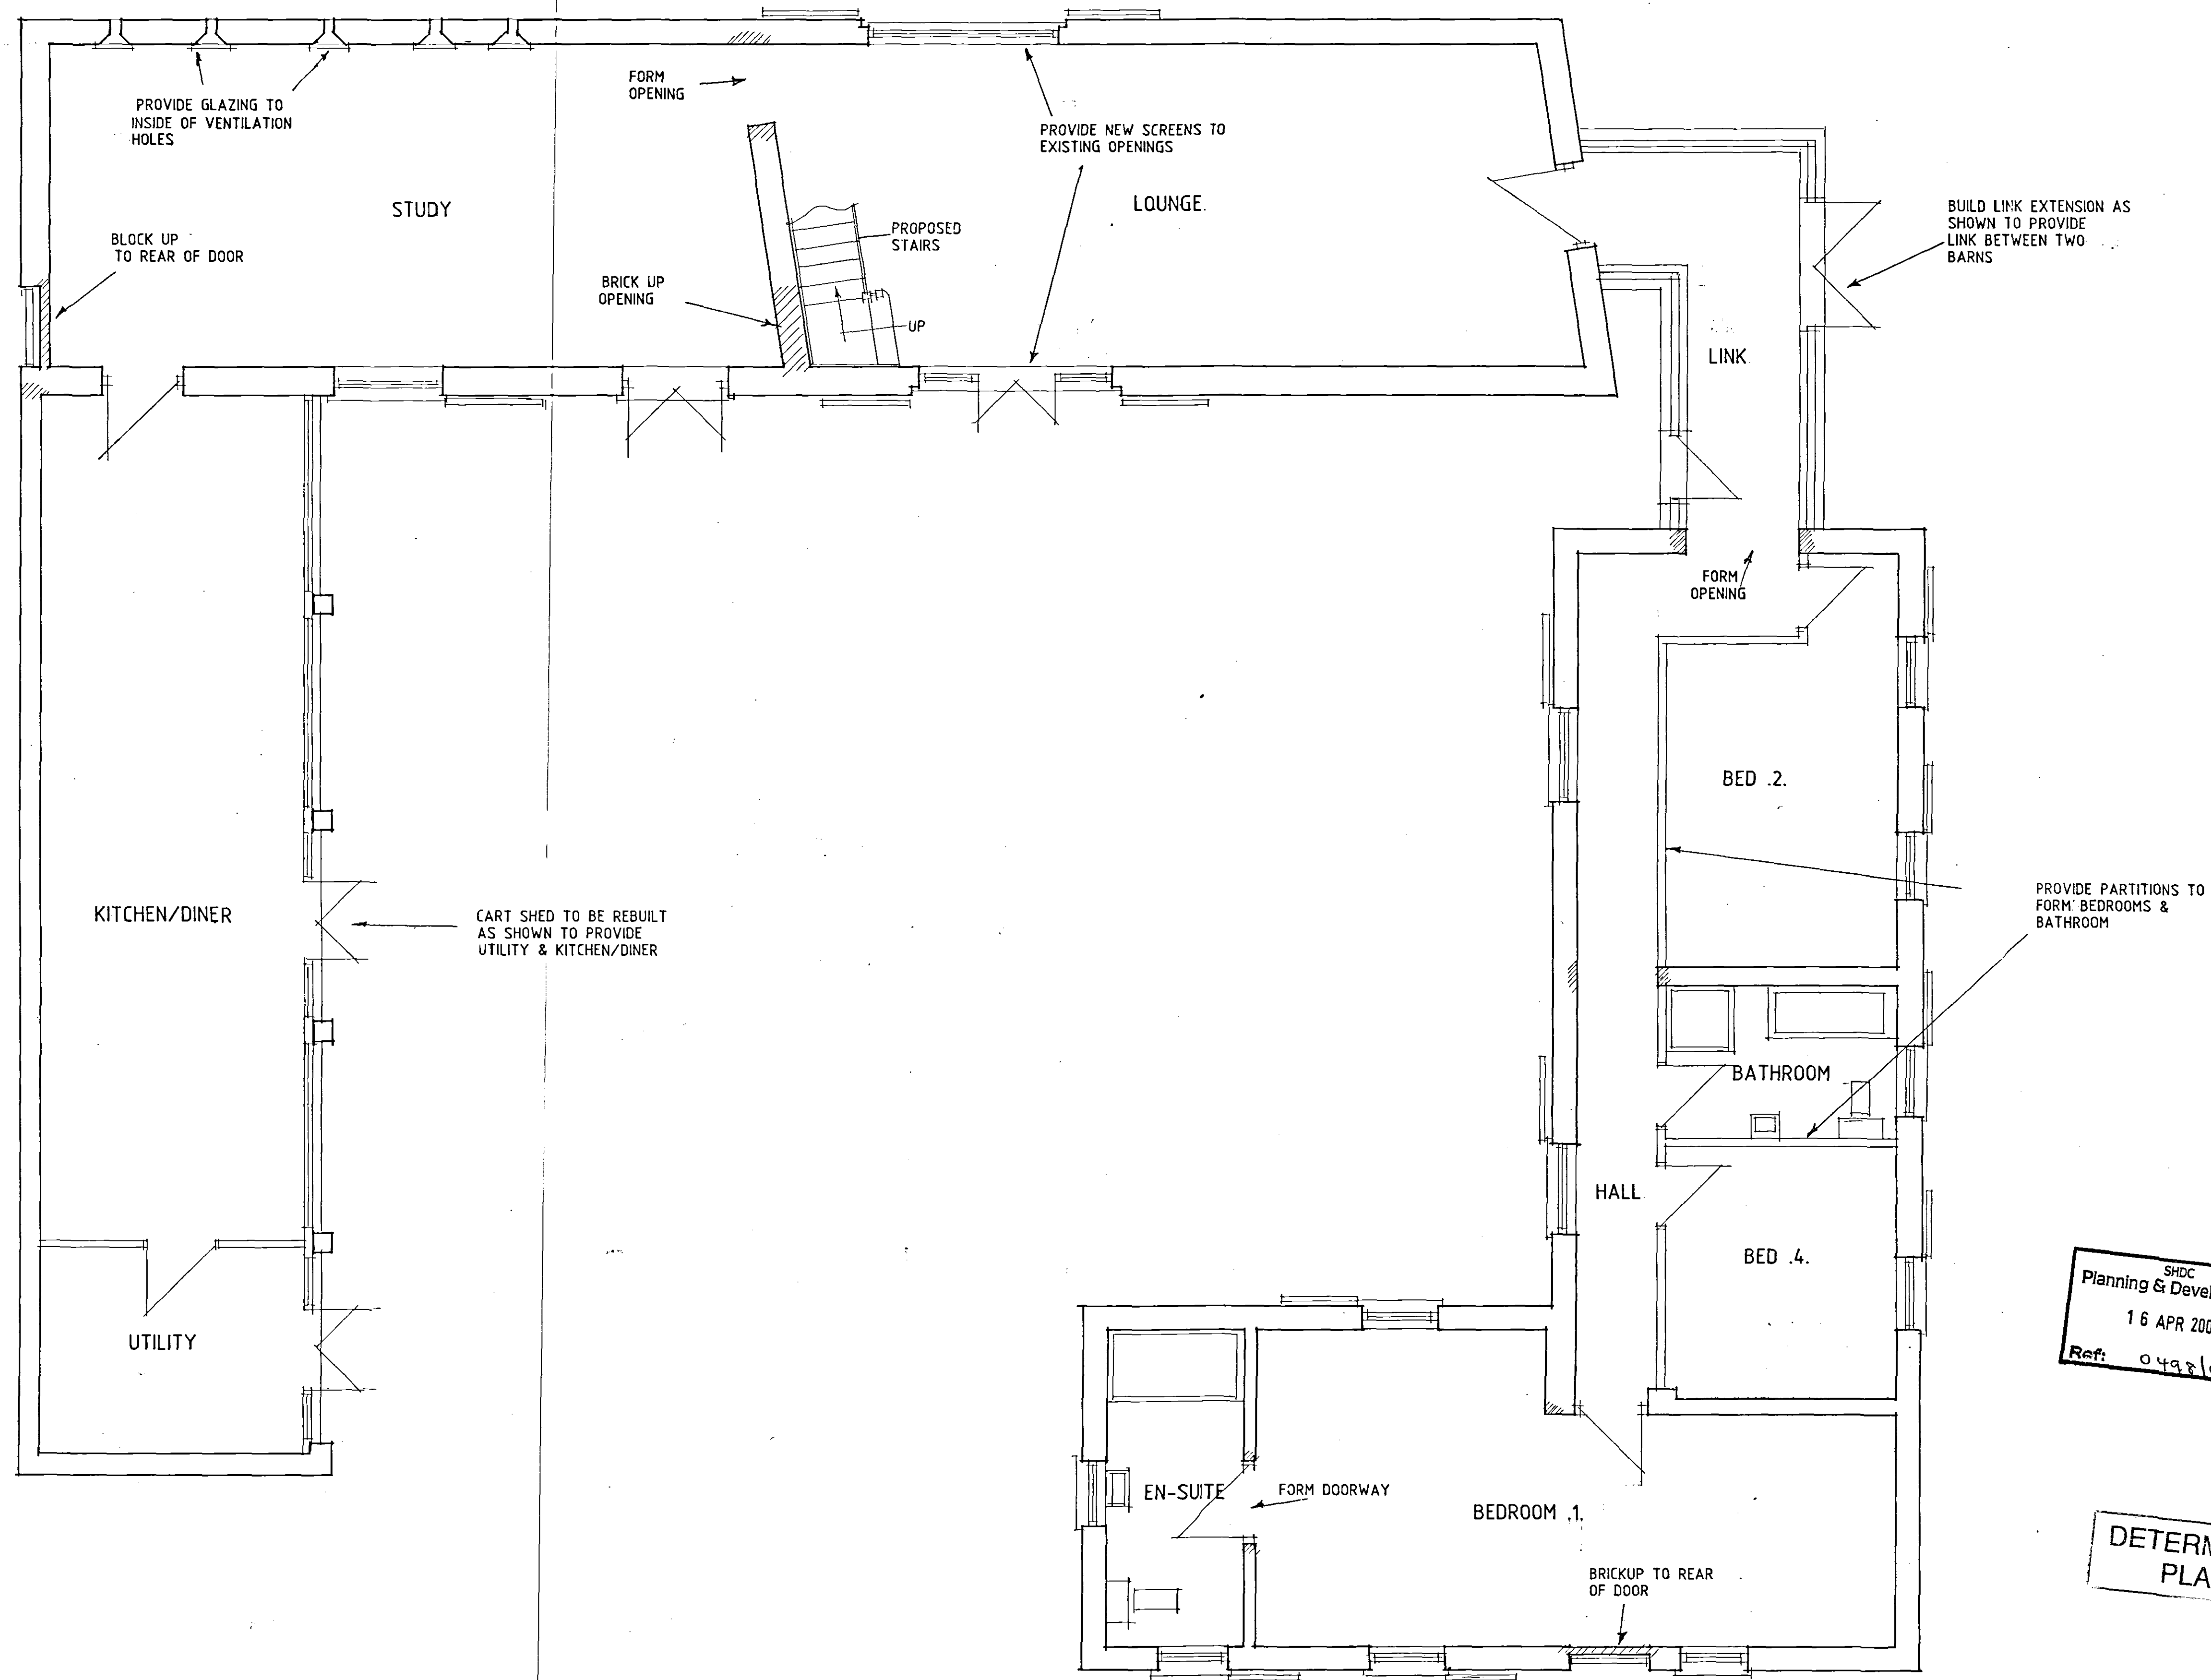

PROPOSED GROUND FLOOR PLAN

A- IMF ADDED - 23.3.07

SHDC
Planning & Development
16 APR 2007
Ref: 0498/07

Status
DESIGN
CONSULTANTS IN ARCHITECTURE & PLANNING

**DETERMINED
PLAN**

PROPOSED CONVERSION OF
BARNs TO DWELLING AT
MAISEDYKE LANE, FLEET
FOR

MR. A.J. FISHER, MRS. M. HUNT
& MRS. C. HARRISON.

PLAN AS PROPOSED

1:50 SD04-045/8
MARCH-06 B.GILHAM.

2 Edinburgh Walk, Holbeach,
Spalding, Lincs. PE12 7AP
Tel: 01406 424343 Fax: 01406 490702

