
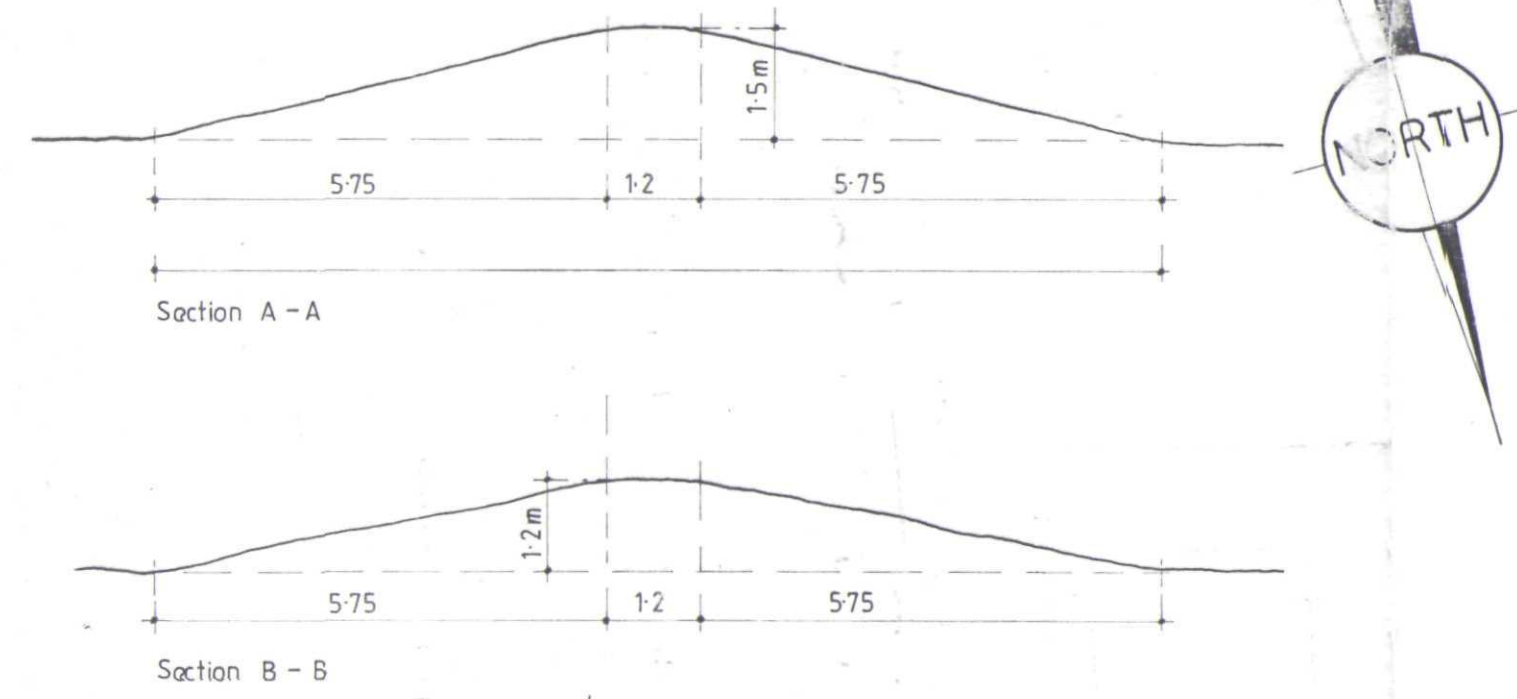


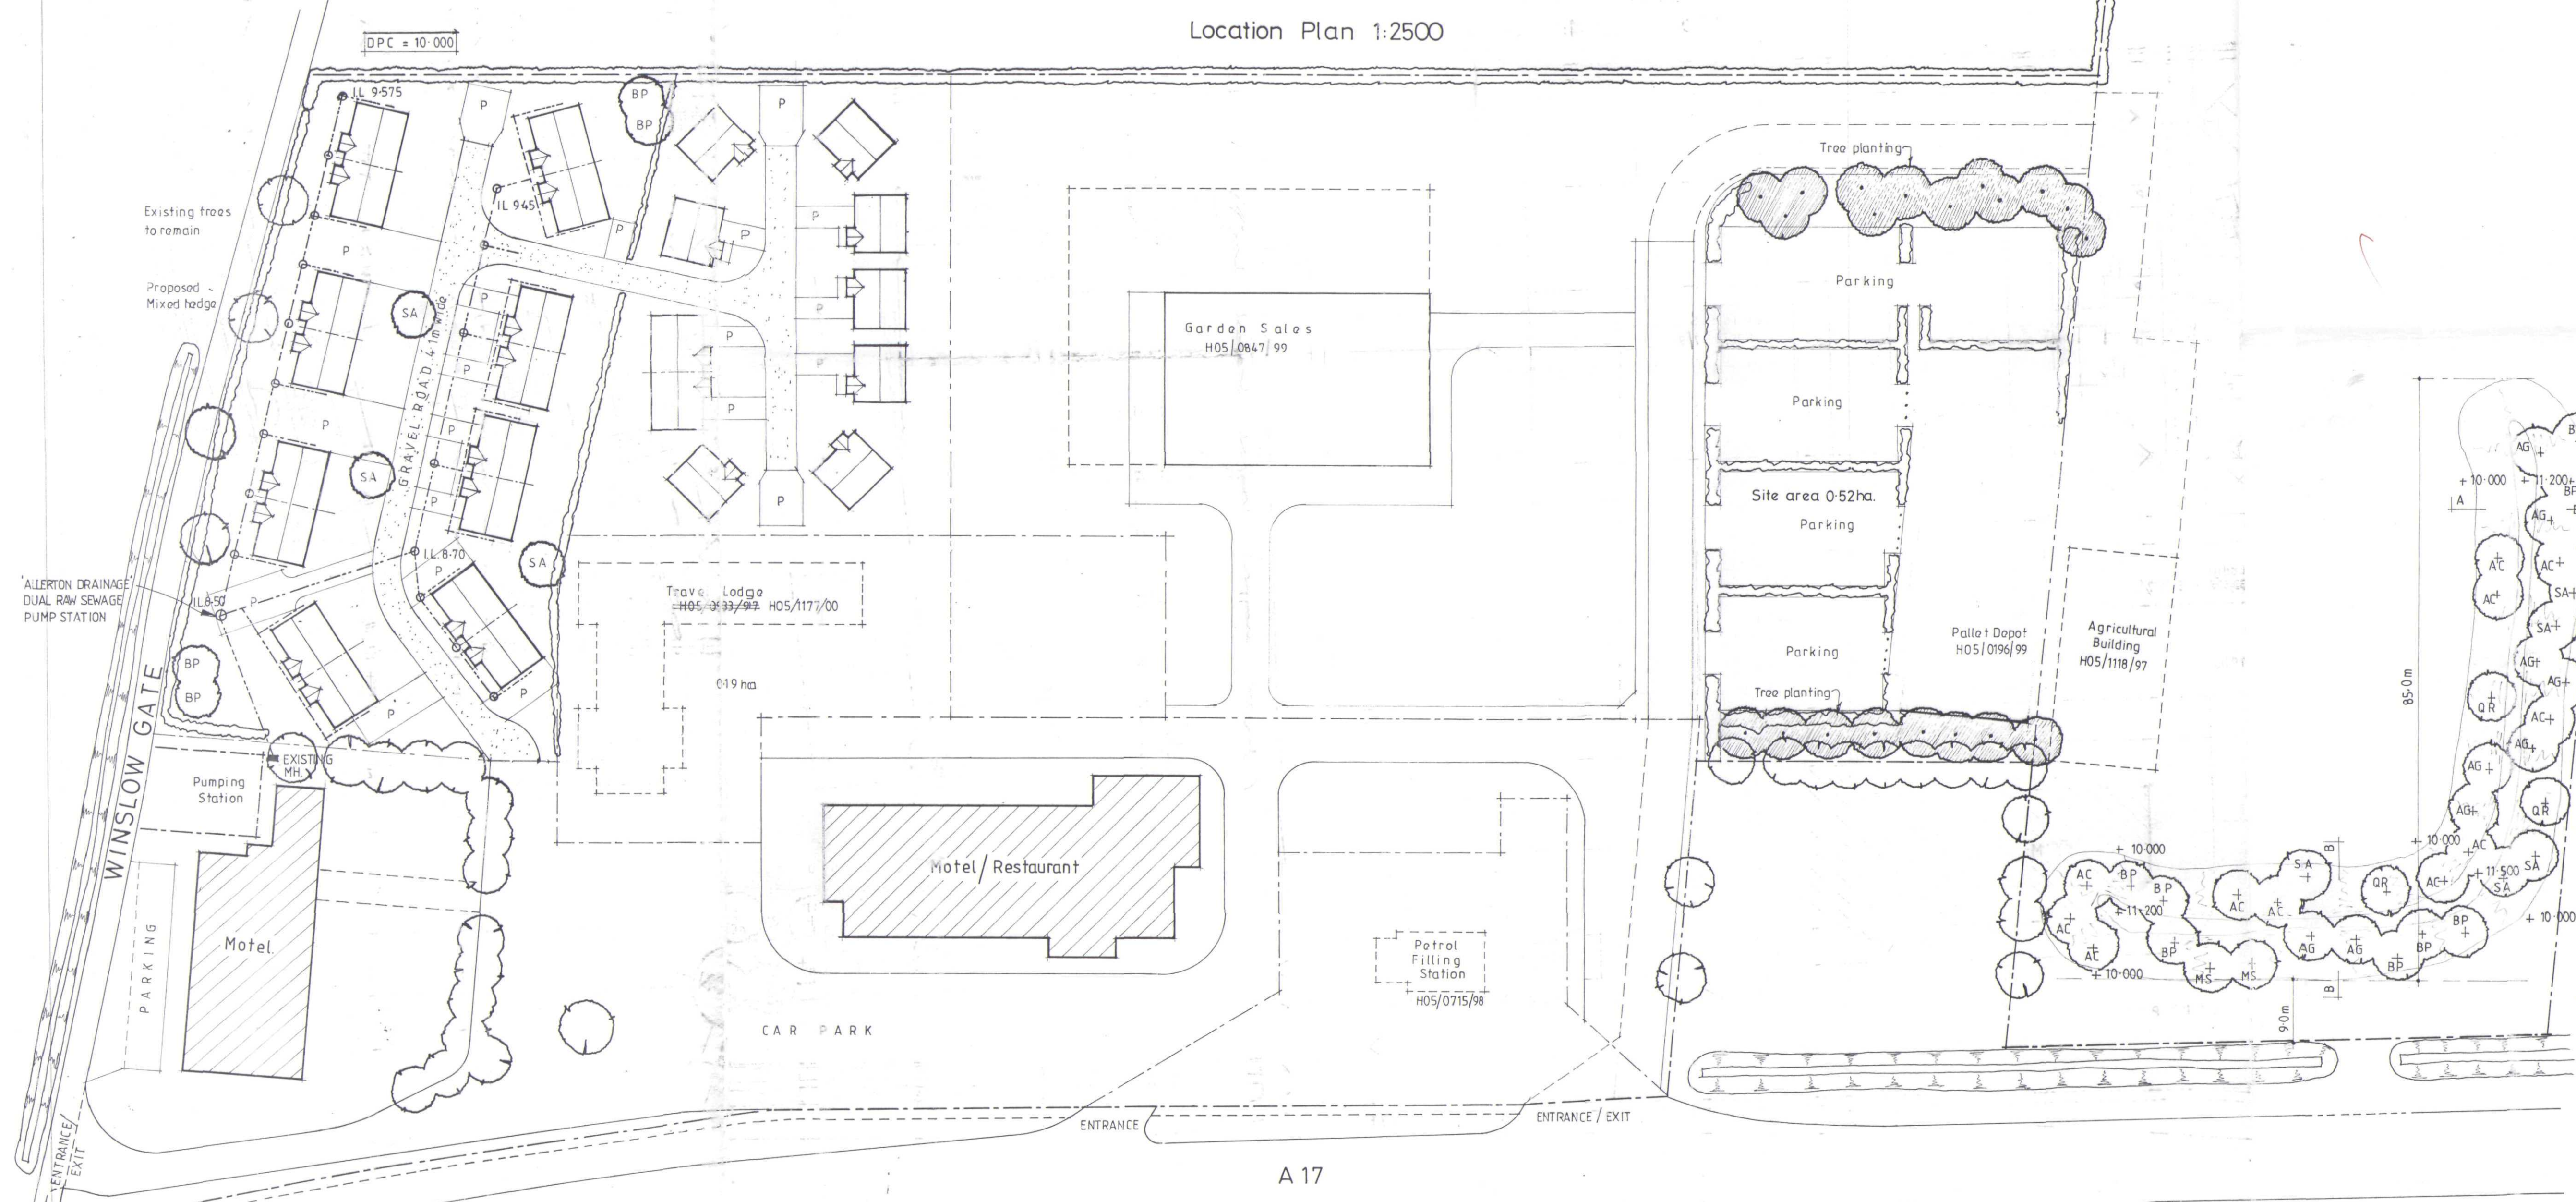

- TREE PLANTING**
- AC ALN CAMPESSE (FIELD MAPLE)
 - AG ALN GUMMOSA (COMMON ALDER)
 - BP BILIA PENDULA (SILVER BEECH)
 - MS MALUS SYLVESTRIS (CRAB APPLE)
 - QR QERUS ROBUR (HORNbeam)
 - SA SCORBUS AUCUPARIA (ROWAN)
- ALL SPECIES TO BE PLANTED AS 1.5m - 1.8m STANDARDS AND TO BE FULLY STAKED.
- BANKING TO BE GRASS SEEDING WITH THE FOLLOWING MIX:
- 50% CLOVERING FESCUE
 - 50% CLOVERING RED FESCUE
 - 50% SMOOTH STALKED MEADOW GRASS
 - 10% BROMINACE PRUNT
- SEEDING RATE 17 grammes per sq metre.
- MIXED HEDGE PLANT HT. 45 - 60 cm @ 40 cm c/c.
- (a) HAWTHORN (CRATAEGUS MONOGINA)
 - (b) BEECH (FAGUS SYLVATICA)
 - (c) BLACKBURN (PRUNUS SPINOSA)
 - (d) BLACKBURN (PRUNUS CATAPACTICA)

revision	date	init.	revision details

COOPER ARCHITECTURAL DESIGN

BROWN, HOCKLESDATE, FLEET, SPALDING, Lincs. PE12 8LF

Tel/Fax : 01406 423762

Mobile : 07808 125778

Client: **SHDC**

Project: **WASHWAY ROAD, FLEET, SPALDING, Lincs.**

Date: **19 APR 2004**

Ref: **503104**

Scale	1:500	Drawing No.	2106
Date	JULY 99	Drawing	