

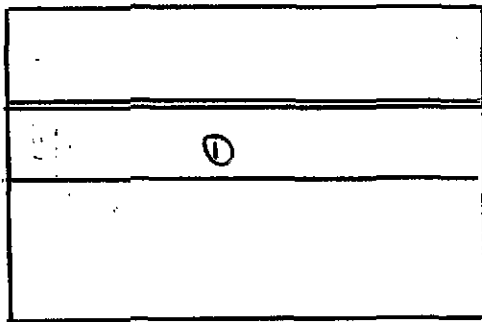


THE PLASTIC FACIA ON THE REAR AND SIDE IS LOWER THAN THE HEIGHT OF THE FENCE. SO NEXT DOOR CAN NOT SEE THE BLOCK WORK.


ANTONY LOWTHER
23 HAVEN CLOSE
FLEET HARGATE
SPALDING
PE12 8NS

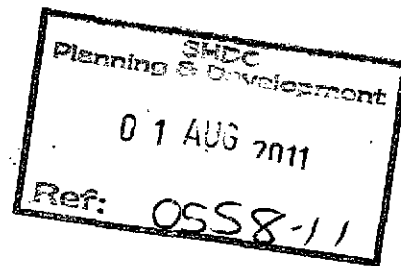


SIDE ALL BRICK
TOP COVERED IN PLASTIC
FACIA WHITE SAME AS
MAIN HOUSE ①
ROOF TILES

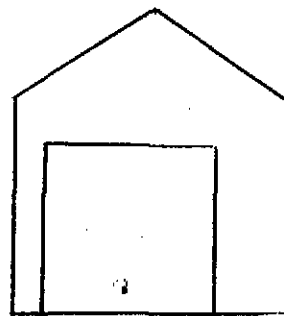

FRONT ALL BRICK
DOOR METAL

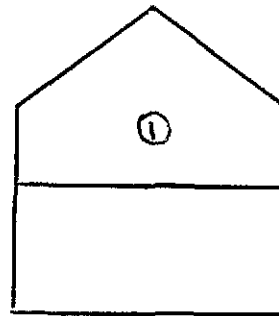

REAR ALL BRICK
TOP COVERED IN PLASTIC
FACIA WHITE SAME AS
MAIN HOUSE ①

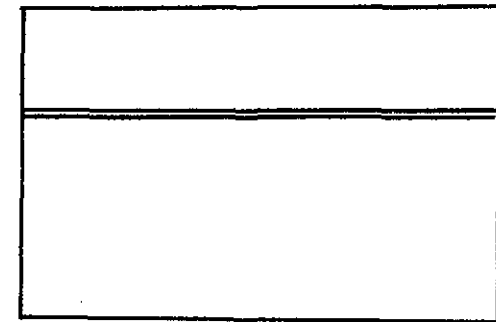

SIDE ALL BRICK
ROOF TILES

NOT TO SCALE