






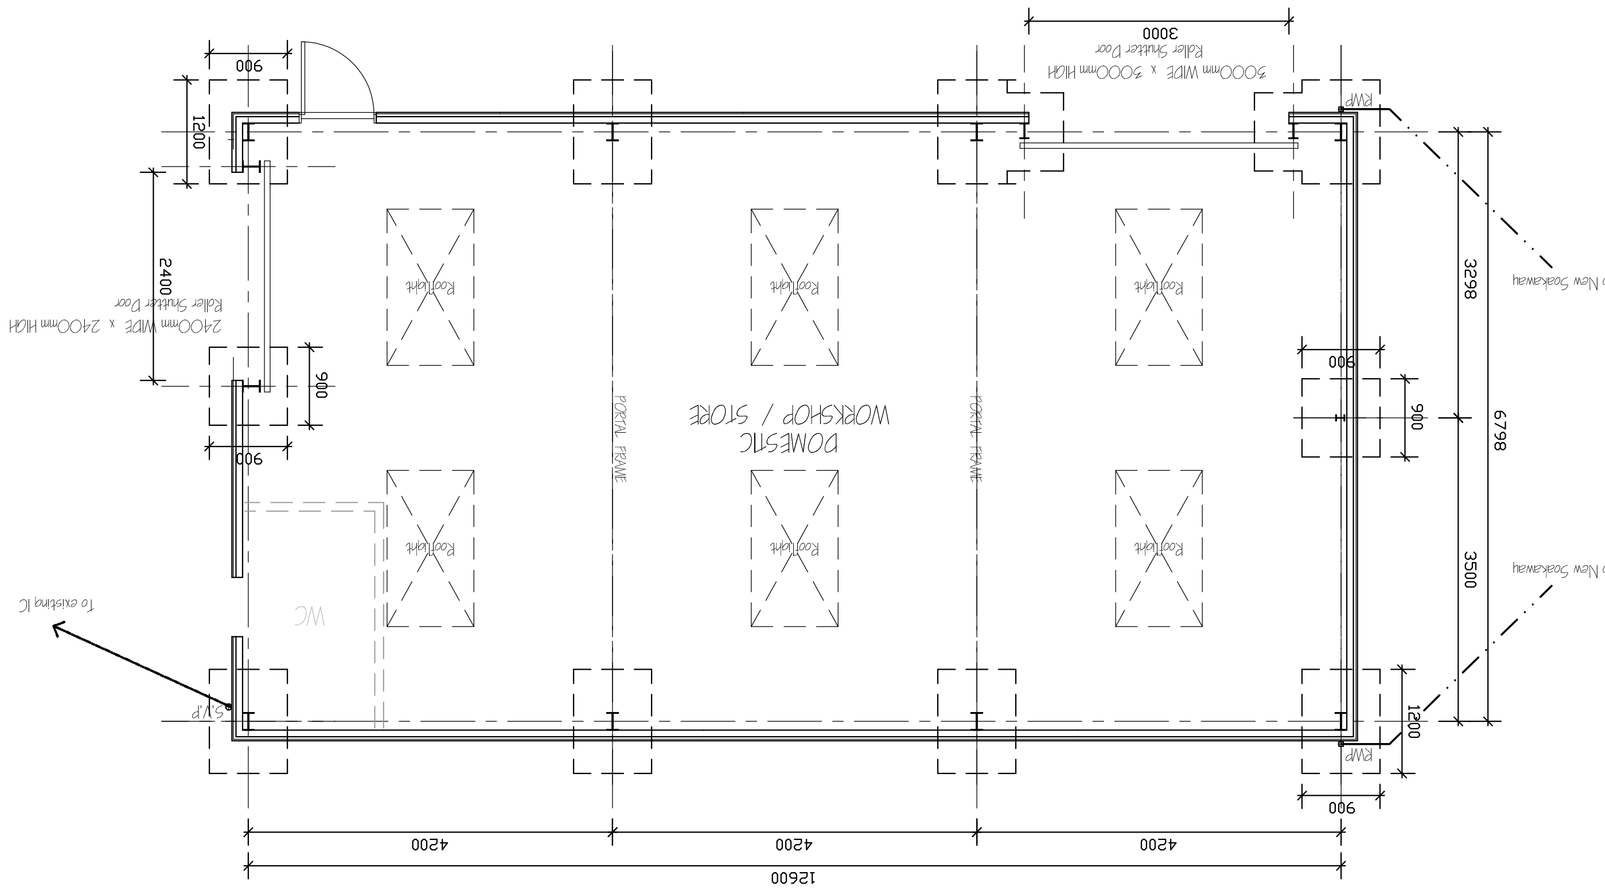


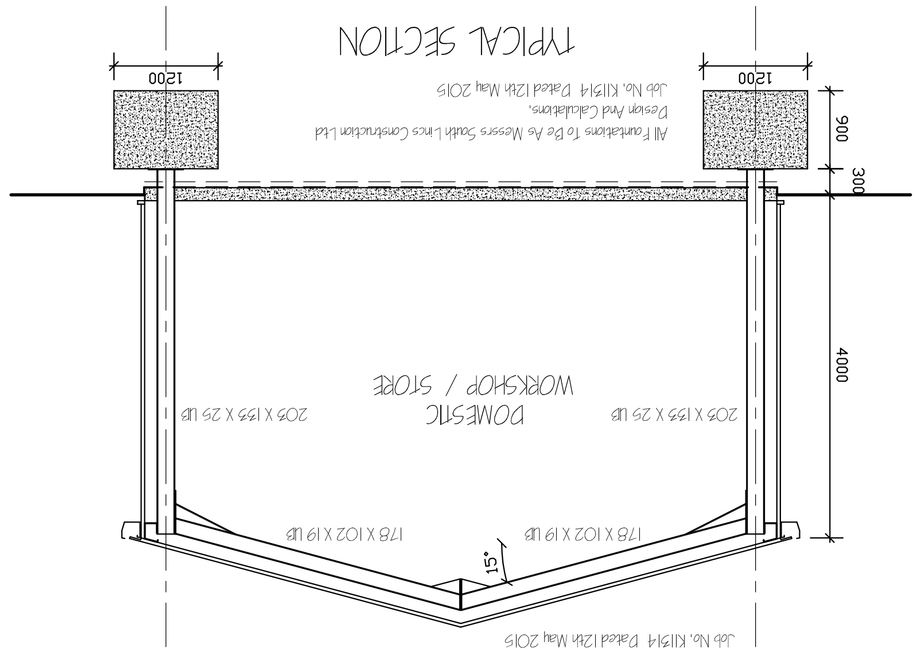


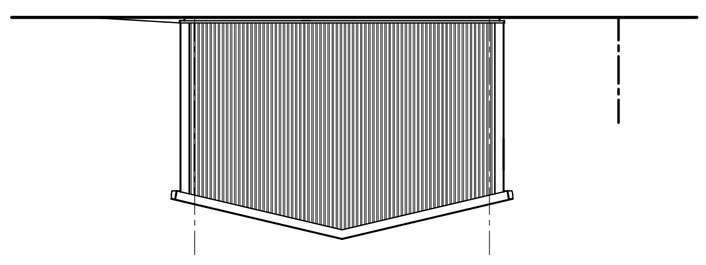

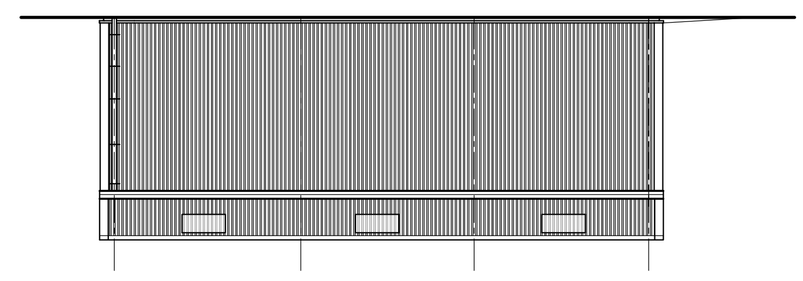

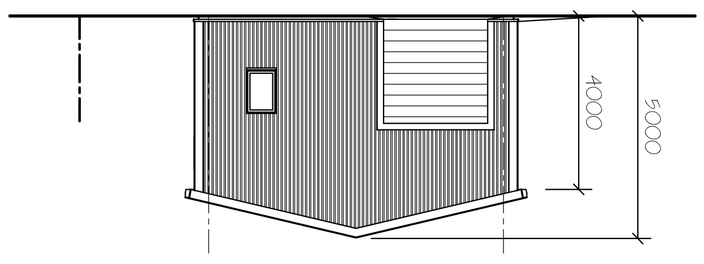

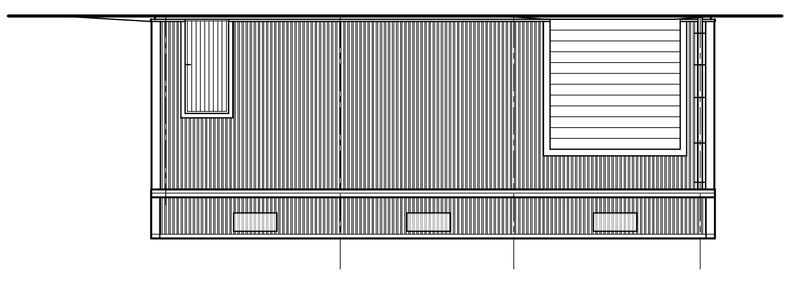

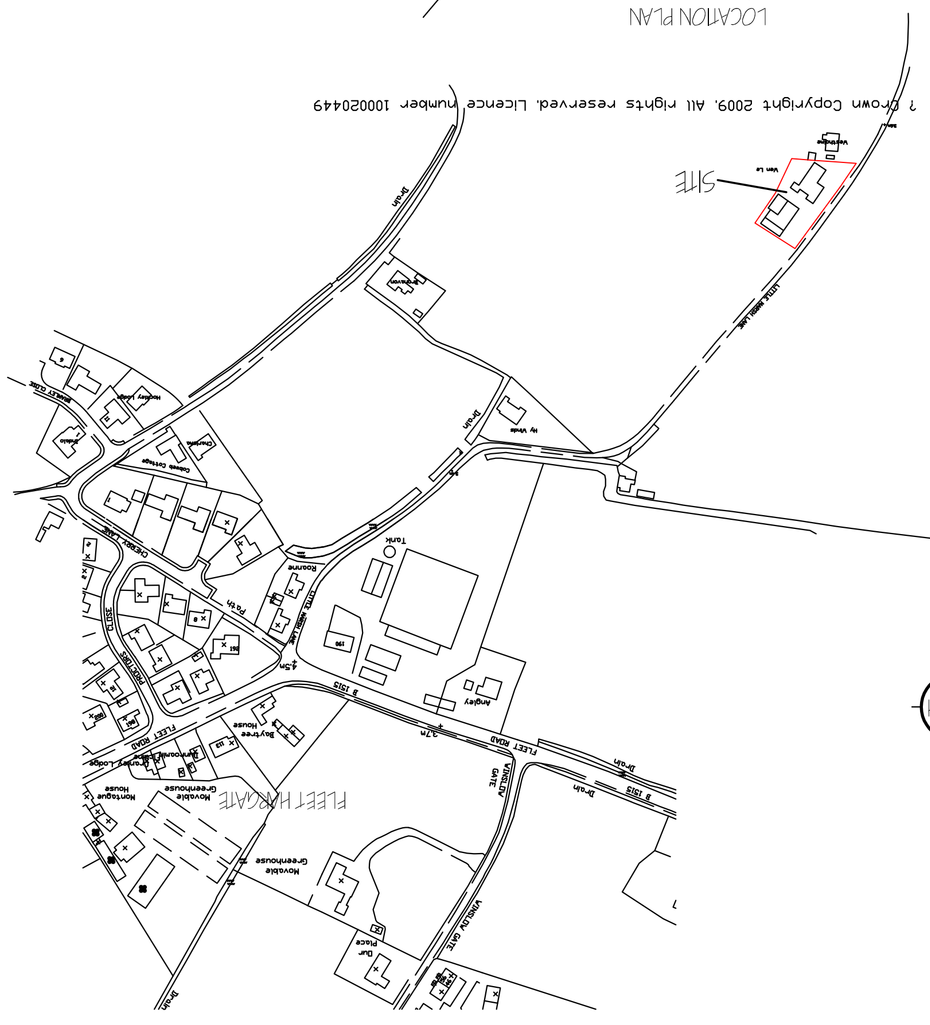
LOCATION PLAN
1/2500
SITE
FLEET HURGATE
Nursery
Greenhouse
Nursery Greenhouse
Nursery Greenhouse
Bungalow
Bungalow
Bungalow