


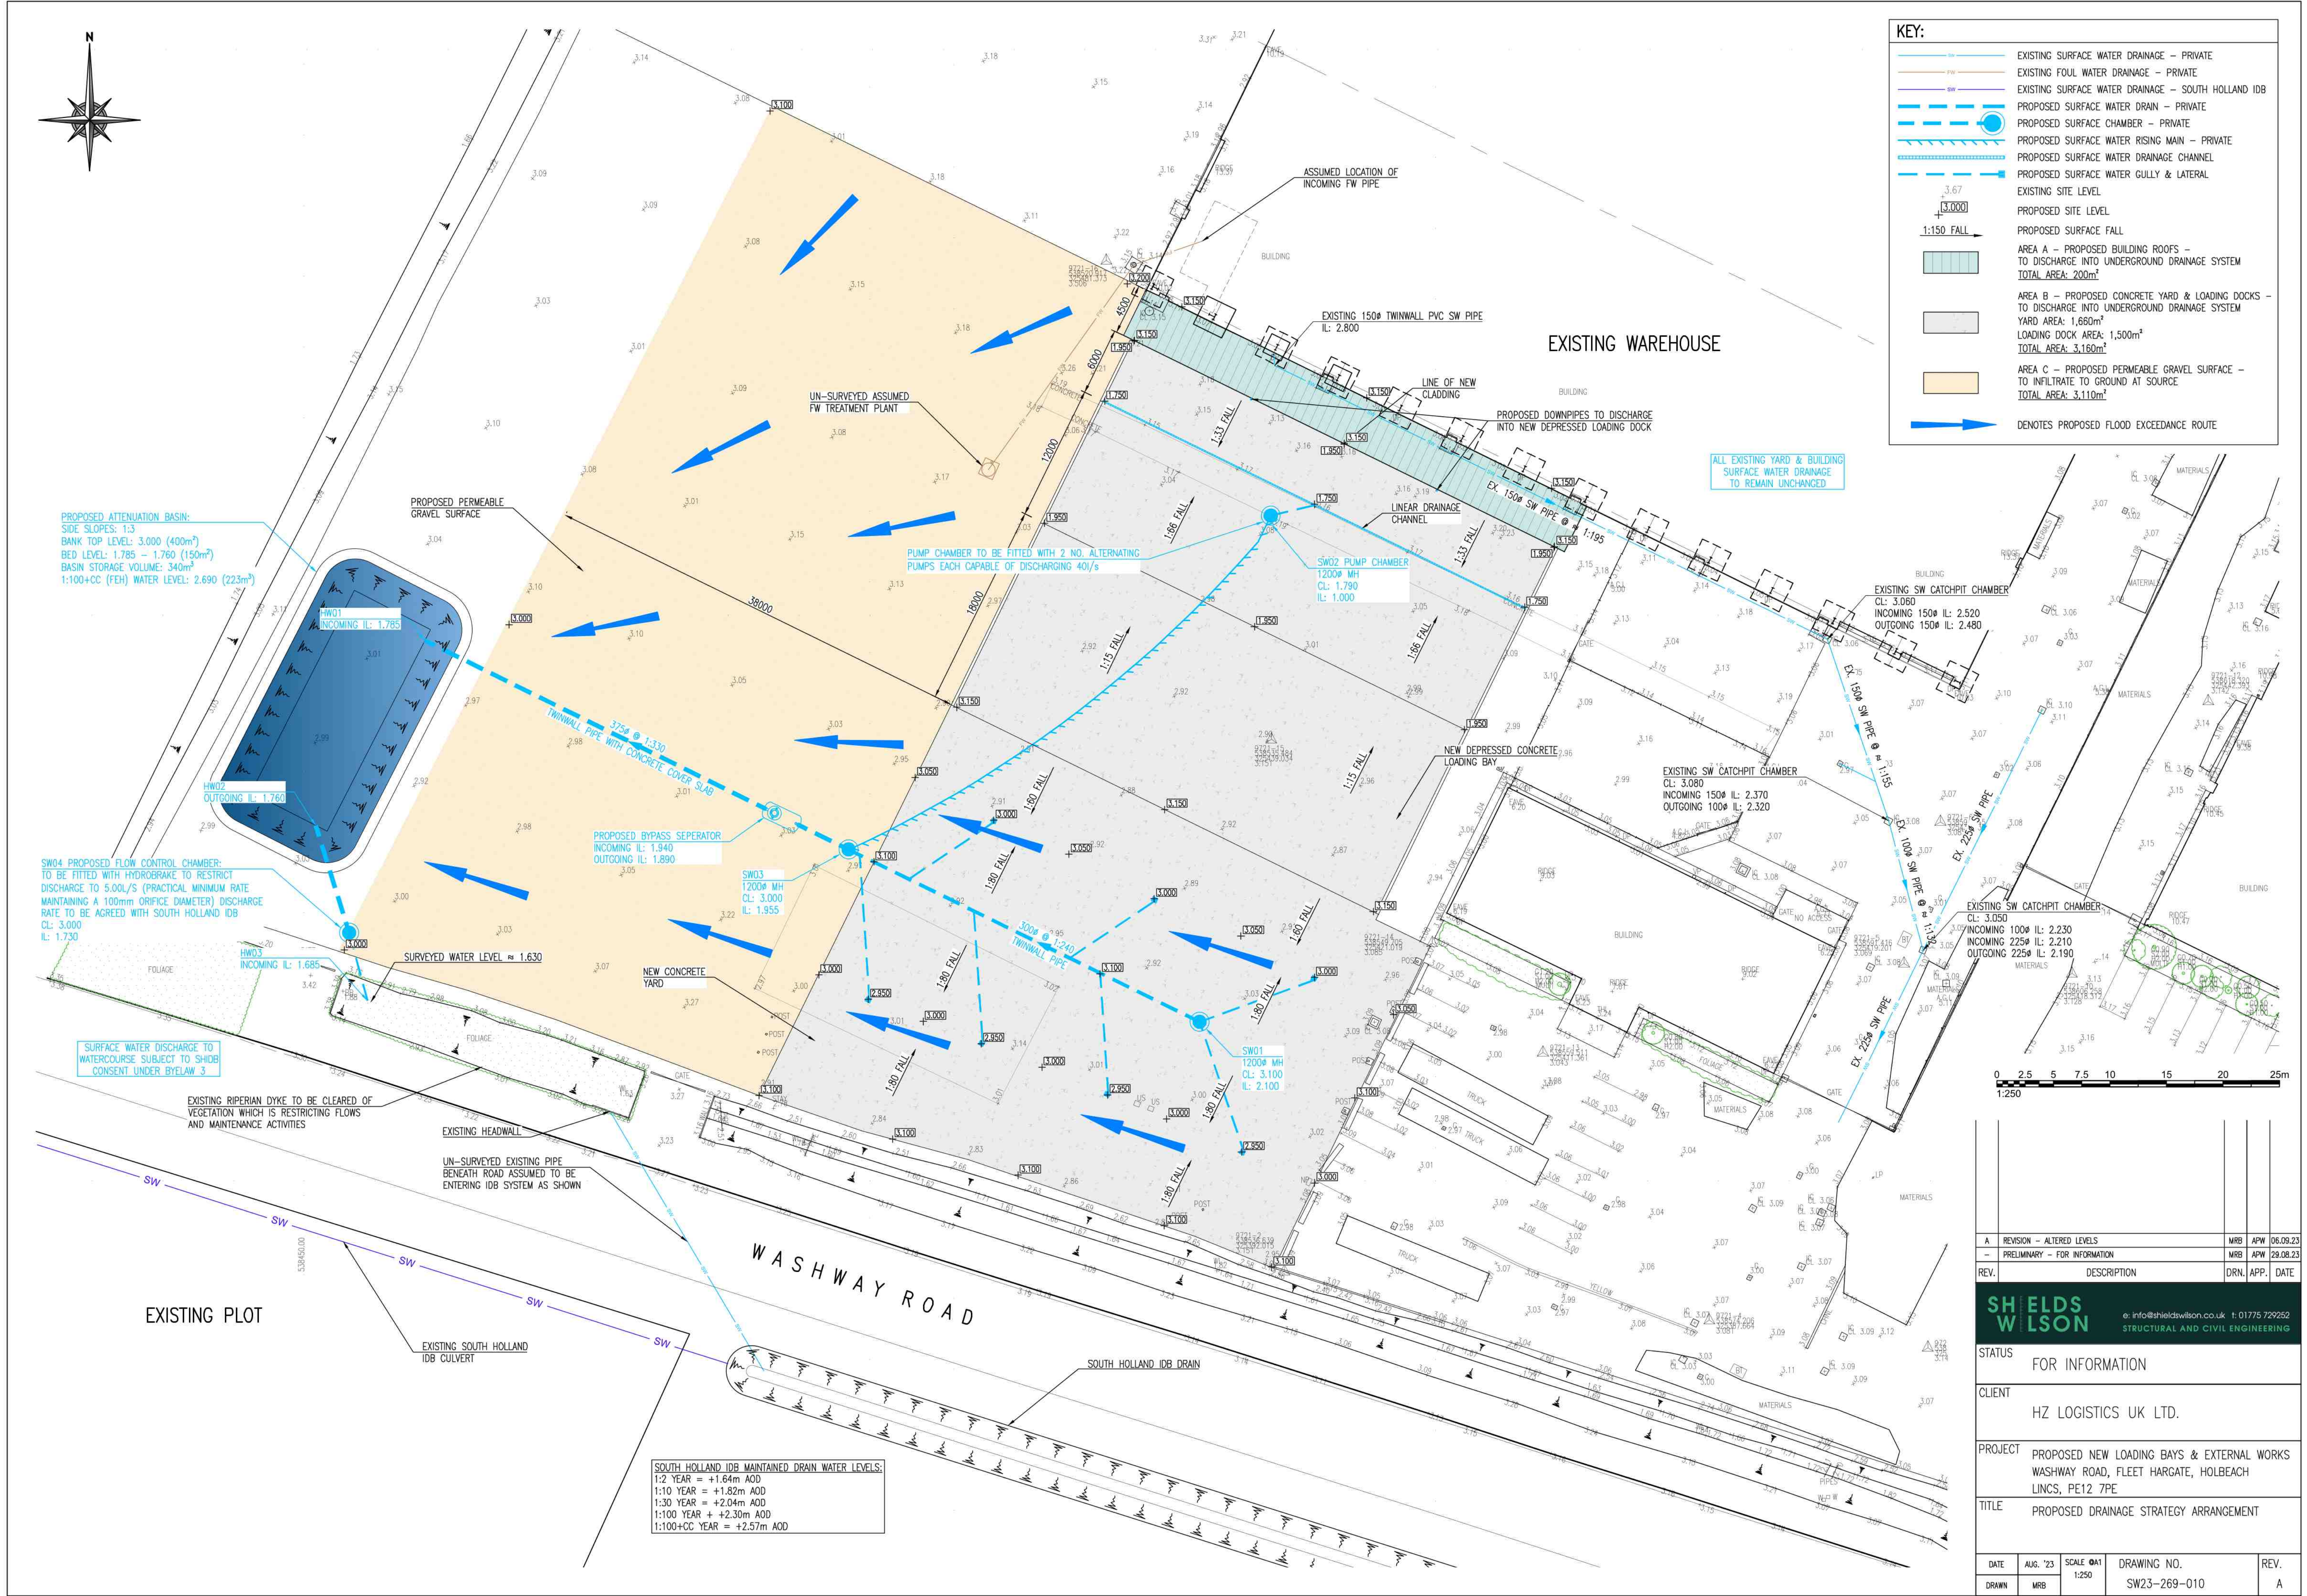

A	REVISION – ALTERED LEVELS		MRB	APW	06.09.23
-	PRELIMINARY – FOR INFORMATION		MRB	APW	29.08.23
REV.	DESCRIPTION		D/RN,	APP.,	DATE
SHIELDS WILSON e- info@shieldswilson.co.uk t- 01775 729252 STRUCTURAL AND CIVIL ENGINEERING					
STATUS FOR INFORMATION					
CLIENT HZ LOGISTICS UK LTD.					
PROJECT PROPOSED NEW LOADING BAYS & EXTERNAL WORKS WASHWAY ROAD, FLEET HARGATE, HOLBEACH LINCS, PE12 7PE					
TITLE PROPOSED DRAINAGE STRATEGY ARRANGEMENT					
DATE	AUG. ’23	SCALE A/A1 1:250	DRAWING NO. SW23-269-010		REV. A
DRAWN	MRB				