


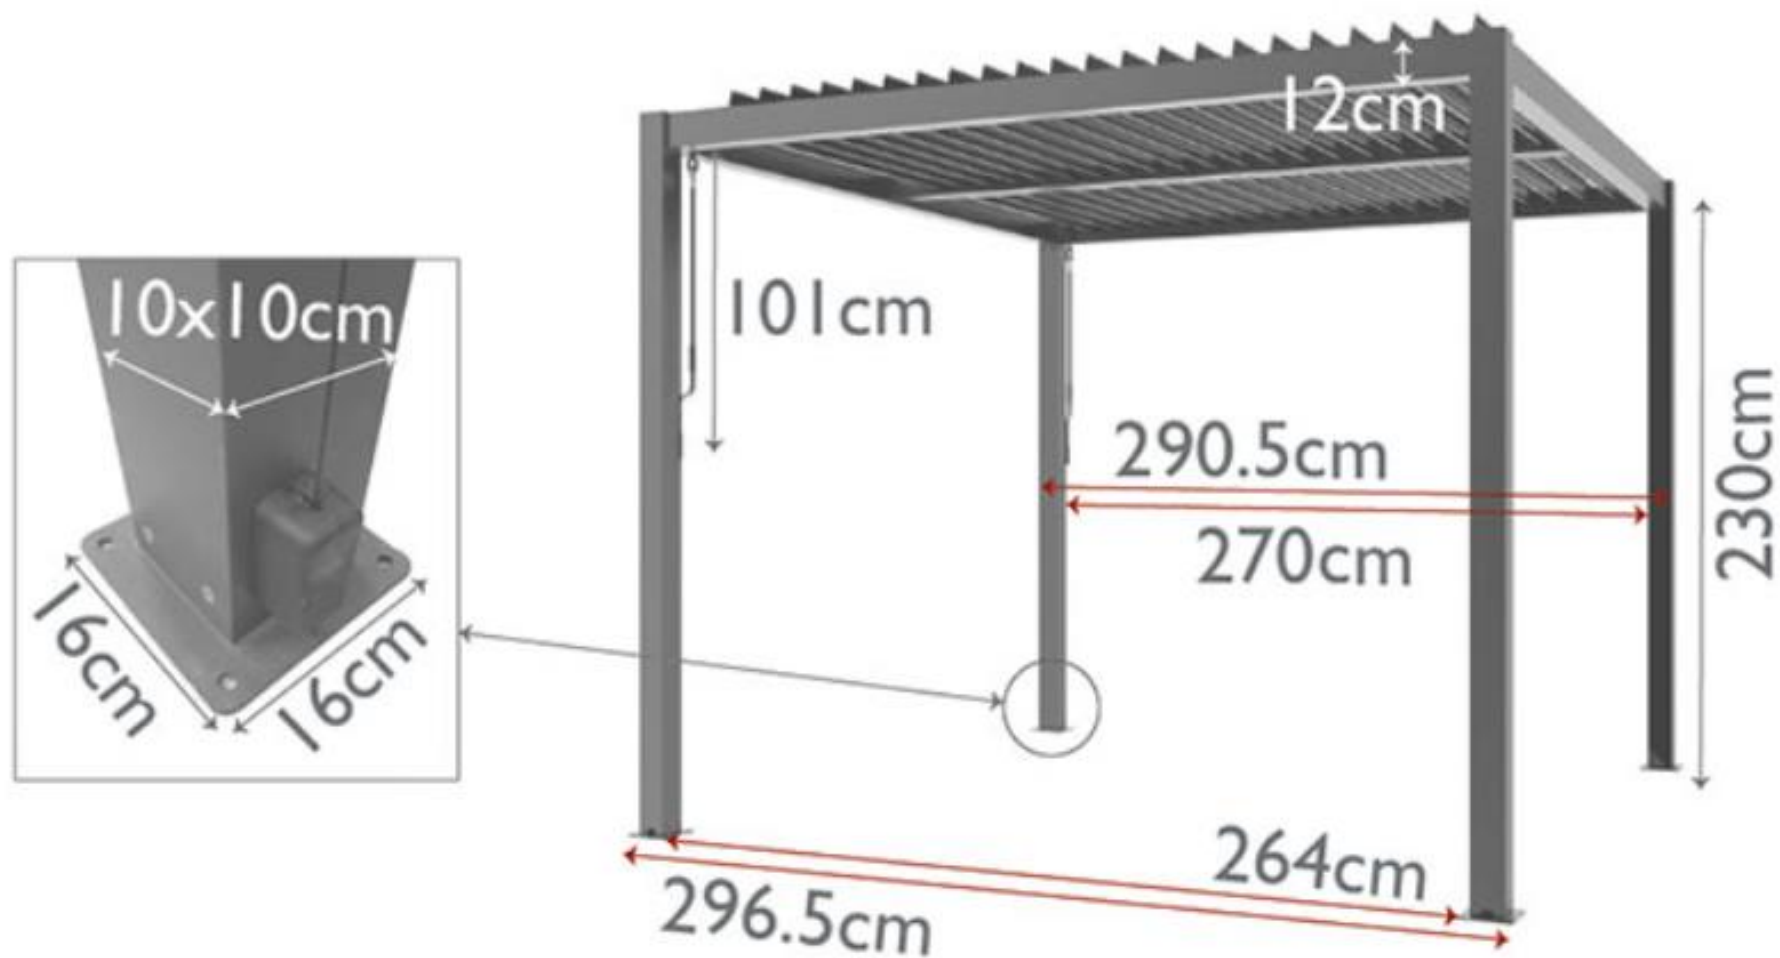

Recommended Footprint 3m x 3m

