


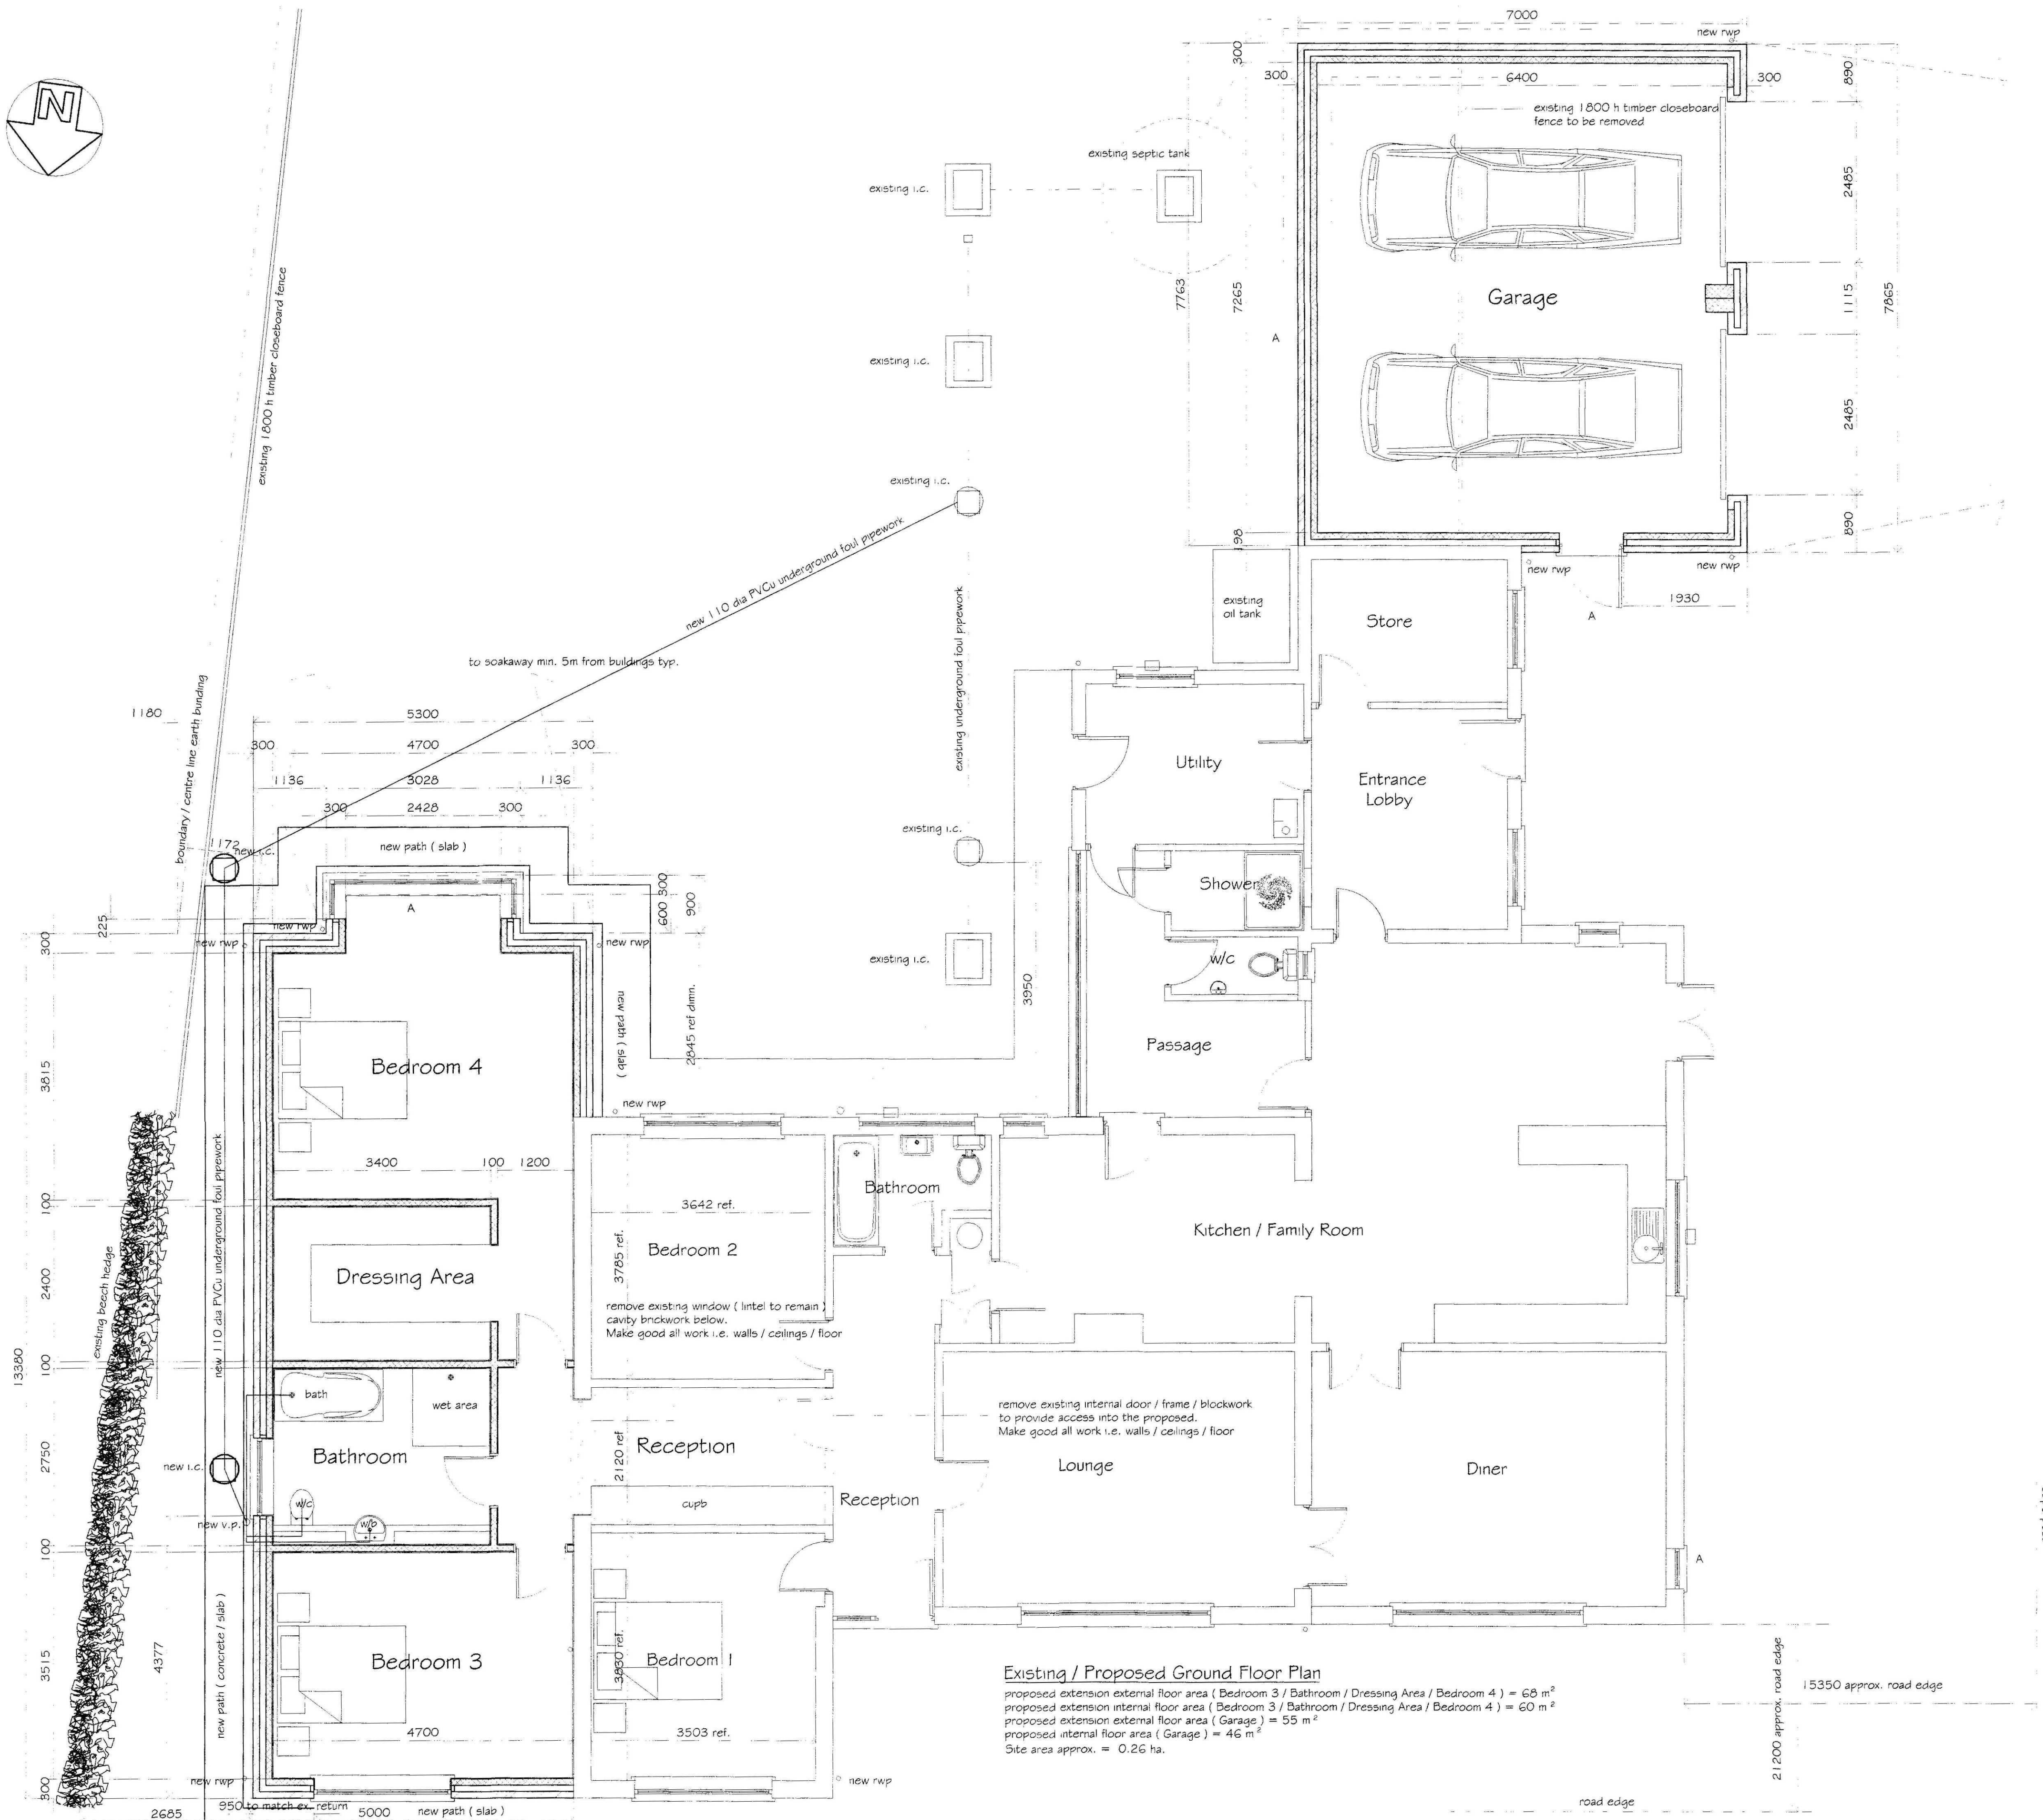

Ref: 0667-11

A Revised to suit clients comments mjw 5/7/11

REVISIONS		BY	DATE
DRAWN	MJW	DATE	
SCALE	1/50	CHECKED	

CLIENT Mr. F. R. Laming
 Snowdrop Bungalow
 Snowdrop Farm
 Holbeach St. Johns
 Spalding
 Lincoln PE12 8SG

PROJECT
 Proposed single storey side & rear extensions to existing bungalow

DETAILS
 Proposed / Existing Floor Plan

Malcolm Watson
 architectural - detailing services
 Residential - Commercial - Industrial - Agricultural
 Planning & Building Regulations Submissions

13 Wimberley Way, Pinchbeck, Spalding, Lincoln, PE11 3RY.
 Tel / Fax : 01775 767650
 email : mjw.13@btinternet.com

DRWG No.322/2/2011^A